


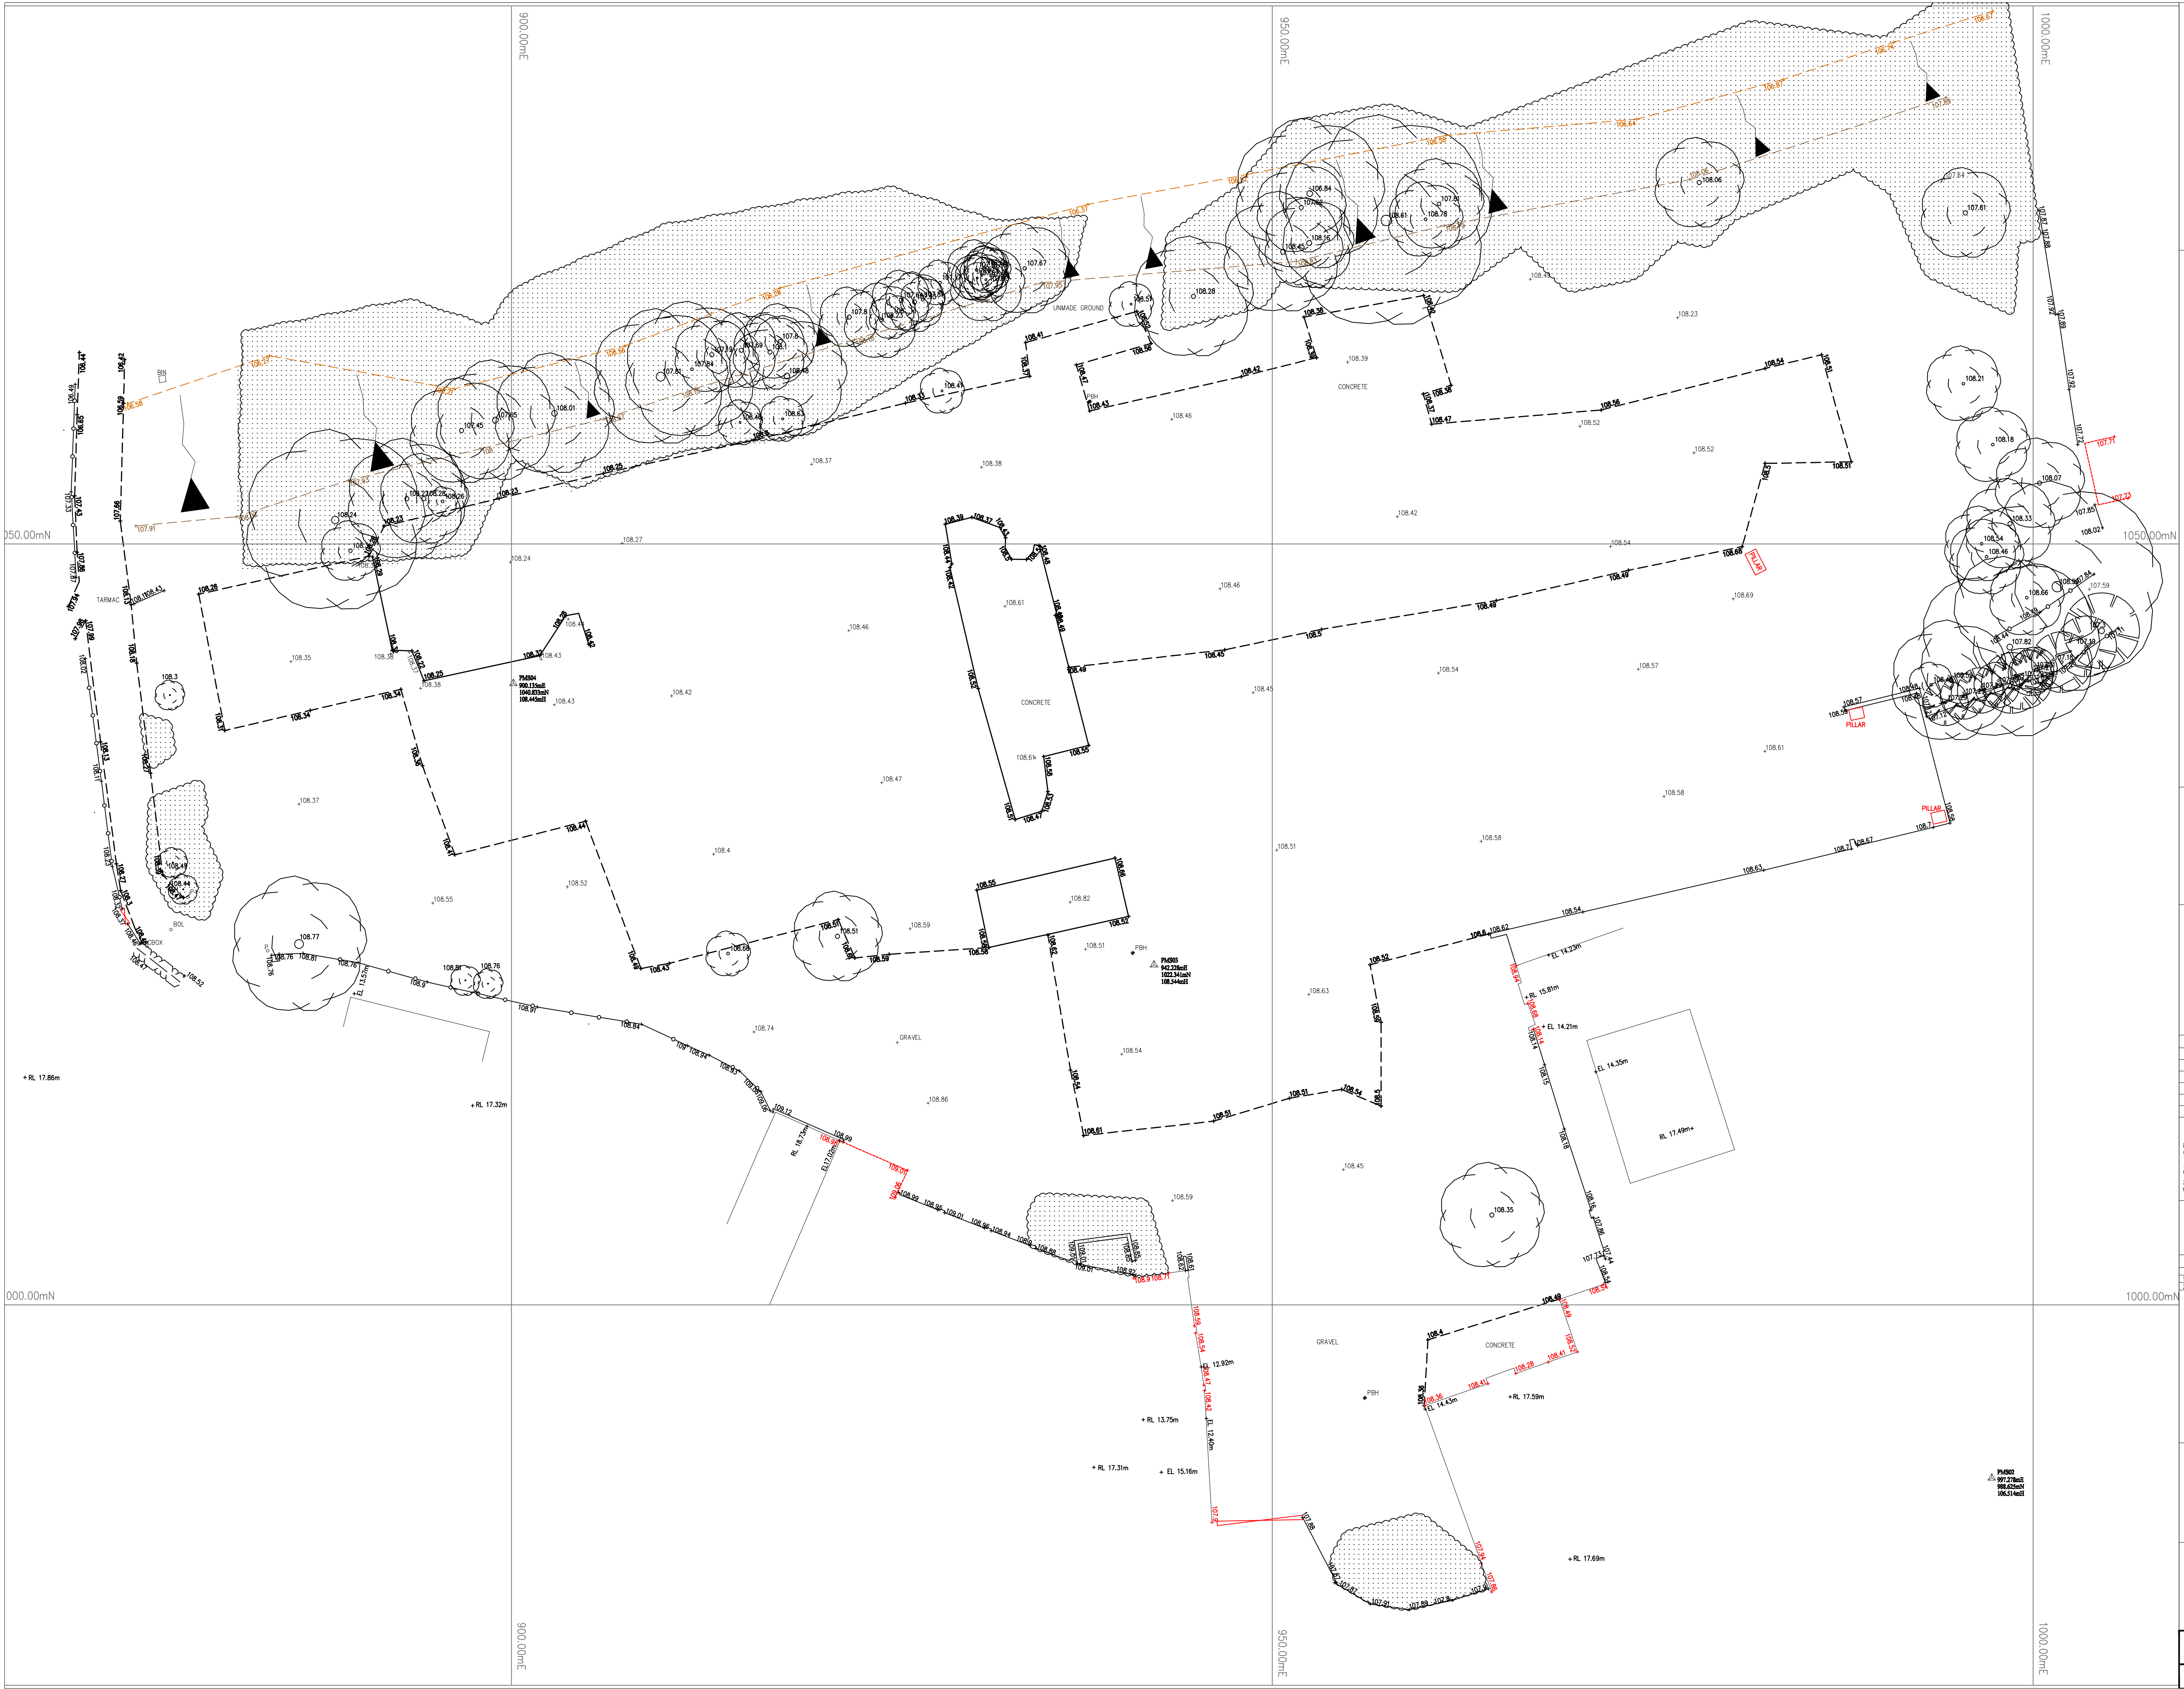

Site Grid North

Symbols/Abbreviations (Where Applicable):

- + AV: AIR VALVE
- + BB: BELISHA BEACON
- + BH: BOREHOLE
- + BM: BENCHMARK
- + BOL: BOLLARD
- + BUS: BUS STOP
- + CAM: CAMERA
- + CS: CABLE STAY
- + CATV: C.A.T.V. INSPECTION CHAMBER
- + CBOX: ELECTRICITY BOX, CABLE BOX, ETC.
- + CCTV: C.C.T.V. CAMERA
- + C-FIT: CATCH PIT
- + DEC: ELECTRICITY COVER
- + EP: ELECTRICITY POLE
- + ER: EARTH ROD
- + FH: FIRE HYDRANT
- + GP: FLAG POLE
- + G: GULLY
- + GS: GULLY (ROUND)
- + GV: GAS VALVE
- + IC: INSPECTION COVER (SQUARE)
- + ICI: INSPECTION COVER (ROUND)
- + IL: INVERT LEVEL
- + KO: KERB OUTLET
- + LB: LETTER BOX
- + LC: LIGHTING COLUMN
- + LP: LAMP POST
- + OLP/BS: LAMP POST/BUS STOP
- + MH: MANHOLE (SQUARE)
- + MH: MANHOLE (ROUND)
- + MKR: MARKER
- + O.P.: POST
- + RE: RODDING EYE
- + R/S: ROAD SIGN
- + S/P: SIGN POST
- + SNP: STREET NAME PLATE
- + ST: STOP TAP
- + SV: STOP VALVE
- + TCB: TELEPHONE CALL BOX
- + T/C: TELECOM INSPECTION COVER
- + TL: TRAFFIC LIGHT
- + TP: TELEGRAPH POLE
- + TP/EP: TELEGRAPH POLE/ELECTRIC POLE
- + WO: WATER OUTLET
- + WM: WATER METER
- + X: GATE
- + X: DEFINED POINT
- + X: CONTROL POINT
- + X: TREE (CONIFEROUS)
- + X: TREE (DECIDUOUS)
- + X: FOLIAGE
- + X: HEDGE
- + DPC 99.99m: DAMP PROOF COURSE LEVEL
- + EL 99.99m: EAVES LEVEL
- + FL 99.99m: FLOOR LEVEL
- + RL 99.99m: RIDGE LEVEL
- + SL 99.99m: SOFFIT LEVEL
- + TL 99.99m: THRESHOLD LEVEL

FENCE DESCRIPTIONS:

- B/W: BARBED WIRE FENCE
- C/B: CLOSE BOARDED FENCE
- C/L: CHAIN LINK FENCE
- C/P: CHESTNUT PALING FENCE
- CONC/P: CONCRETE PANEL FENCE
- I/R: IRON RAILING FENCE
- P/R: POST AND RAIL FENCE
- P/W: POST AND WIRE FENCE
- P/C: POST AND CHAIN FENCE
- S/PAL: STEEL PALISADE FENCE
- S/B: SAFETY BARRIER
- T/PAL: TIMBER PALISADE FENCE

Revision Information

Rev	Date	Description
A	21/02/2014	Level to GPS

INFORMATION

1) Ordnance Survey co-ordinates and level are derived from OSTN02 and OSGM02, transformed from WGS84.

2) Only services located during the site survey are shown on this plan. Further investigation may be required to ascertain the full extent of the site services.

3) Copyright of this drawing remains the property of PM Surveys UK Ltd. Do not scale from this drawing. In the event of any discrepancy, refer query to PM Surveys UK Ltd.

NOTES

Ordnance Survey Bench Mark Used

Location	Type	Value
1		
2		

PM SURVEYS UK

PM Surveys UK Ltd
Unit 4, Expressway Business Park
Station Road, Queensferry
Flintshire, CH5 2TF
Tel: 01244 821777 Fax: 01244 821002
Email: info@pmsurveys.co.uk

Client Info

SG Estates
10 Maxwell Close
Gresford Wrexham
LL12 8UD

Tel: 07841372641
Email: slowe@sgestates.co.uk

Project

Old Foundry Rhostyllen
Topographic Survey

Project No

PMS13205

Sheet

A1

Scale

1:200

Surveyed By

II

Drawn By

SW

Approved By

PM

Dwg

PMS13205-A

Issued

25/10/2013