

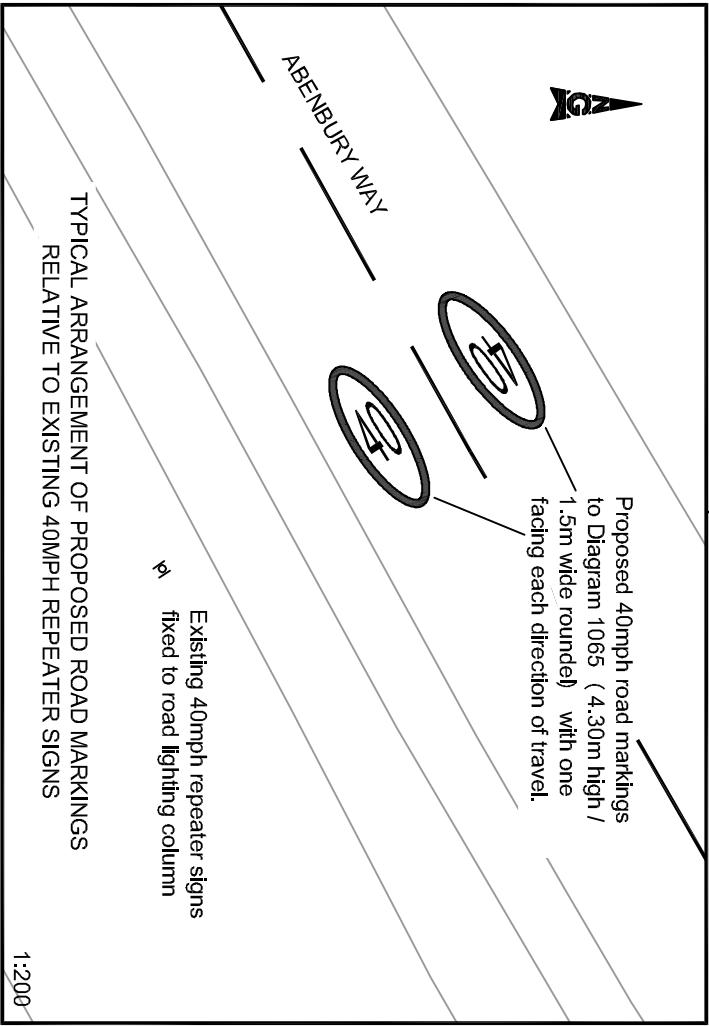


Status/ Status	Rhif Luniad/Drawing Number	Cyw/Rev
P	5129244/P/01	-

PEIDIWCH A GRADDIO
DO NOT SCALE

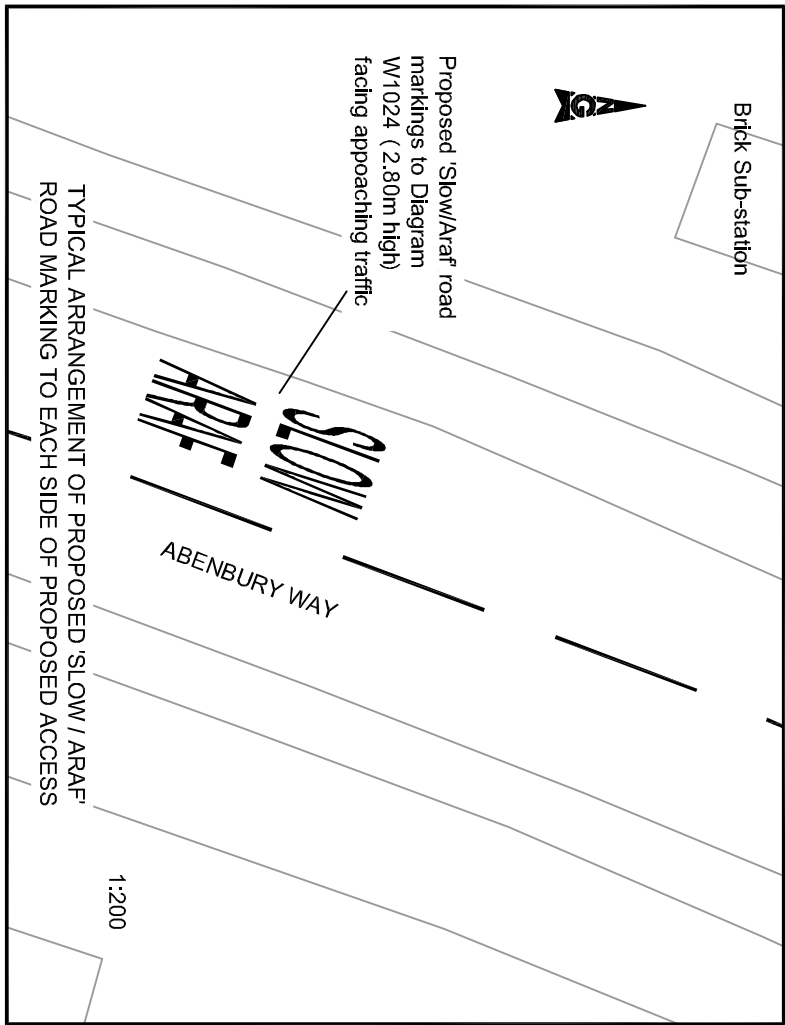

Ffeil/File: DSMap_Atkins.dwg
Dyddiad/Date: Mar 27, 2014 - 2:49pm
Argraffwyd gan/Plotted by: SMIT7402

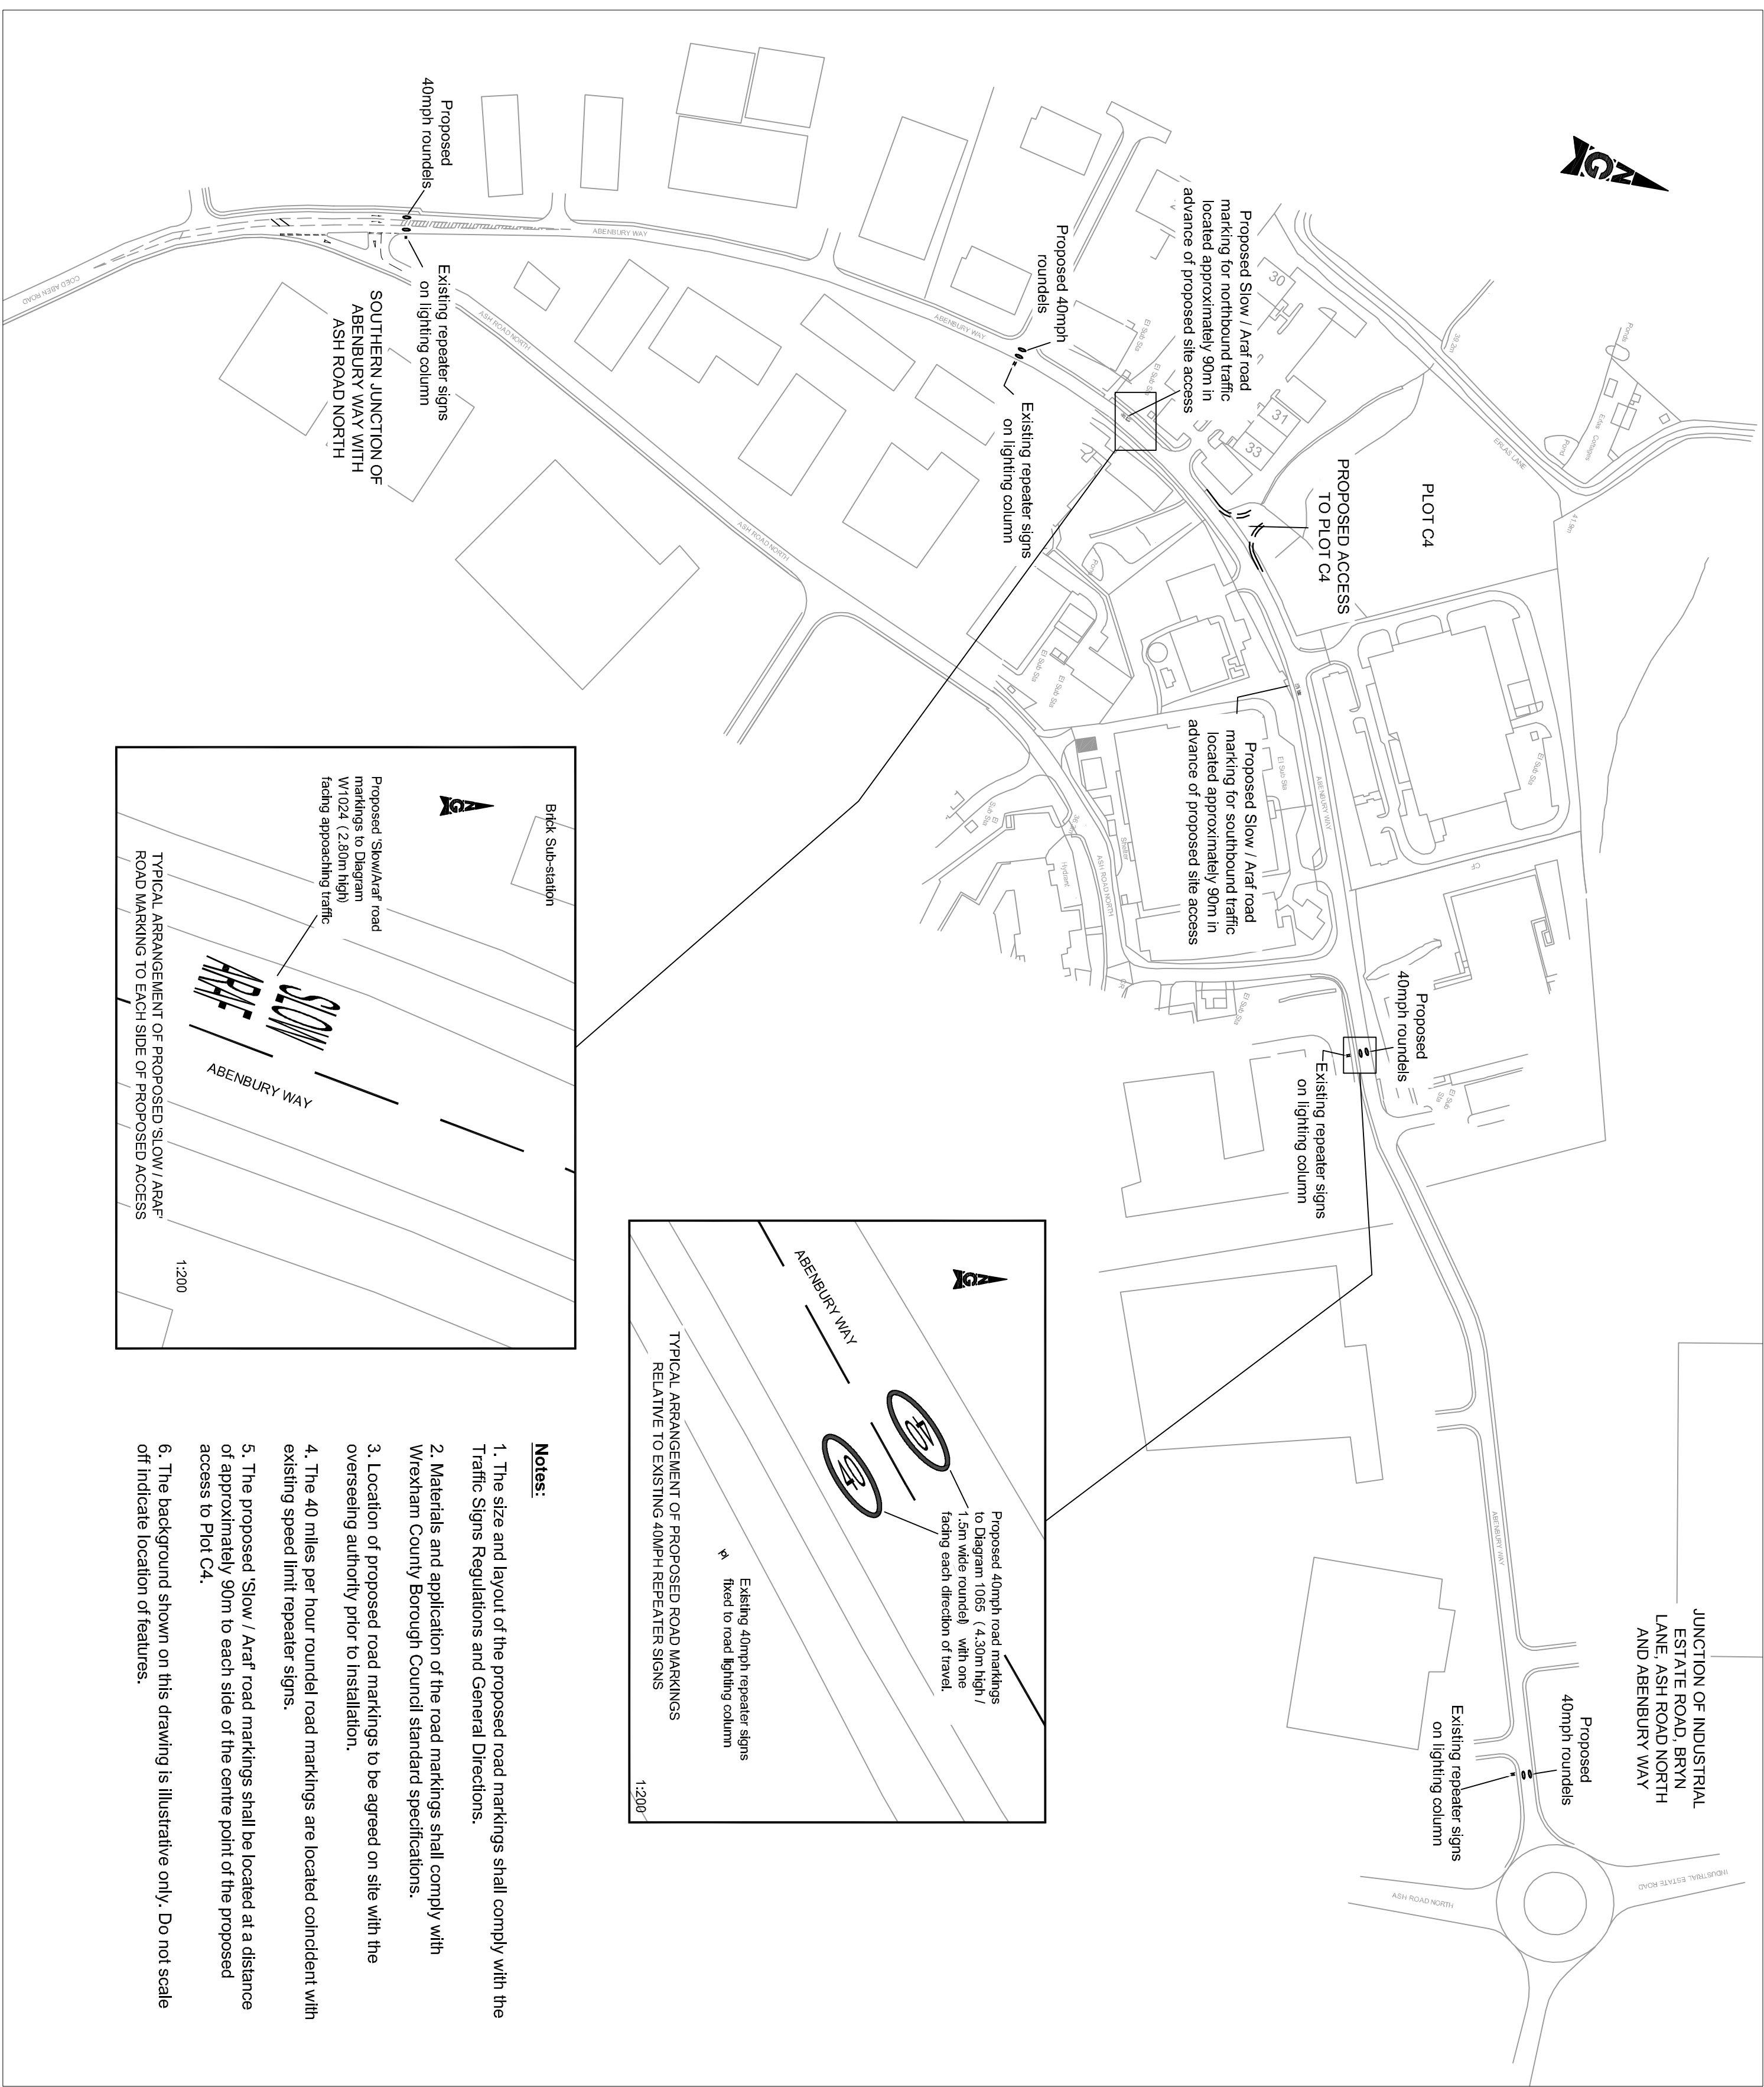

- Notes:**
1. The size and layout of the proposed road markings shall comply with the Traffic Signs Regulations and General Directions.
 2. Materials and application of the road markings shall comply with Wrexham County Borough Council standard specifications.
 3. Location of proposed road markings to be agreed on site with the overseeing authority prior to installation.
 4. The 40 miles per hour roundel road markings are located coincident with existing speed limit repeater signs.
 5. The proposed 'Slow / Araf' road markings shall be located at a distance of approximately 90m to each side of the centre point of the proposed access to Plot C4.
 6. The background shown on this drawing is illustrative only. Do not scale off indicate location of features.

SAFETY, HEALTH AND ENVIRONMENTAL INFORMATION									
IN ADDITION TO THE HAZARDOUS SUBSTANCES INFORMATION ASSOCIATED WITH THE PROJECT, THE FOLLOWING INFORMATION IS PROVIDED ON THIS DRAWING, NOTE THE FOLLOWING SIGNIFICANT RESIDUAL RISKS									
CONSTRUCTION									
MAINTENANCE/CLEANING									
USE									
DECOMMISSIONING/DEMOLITION									