



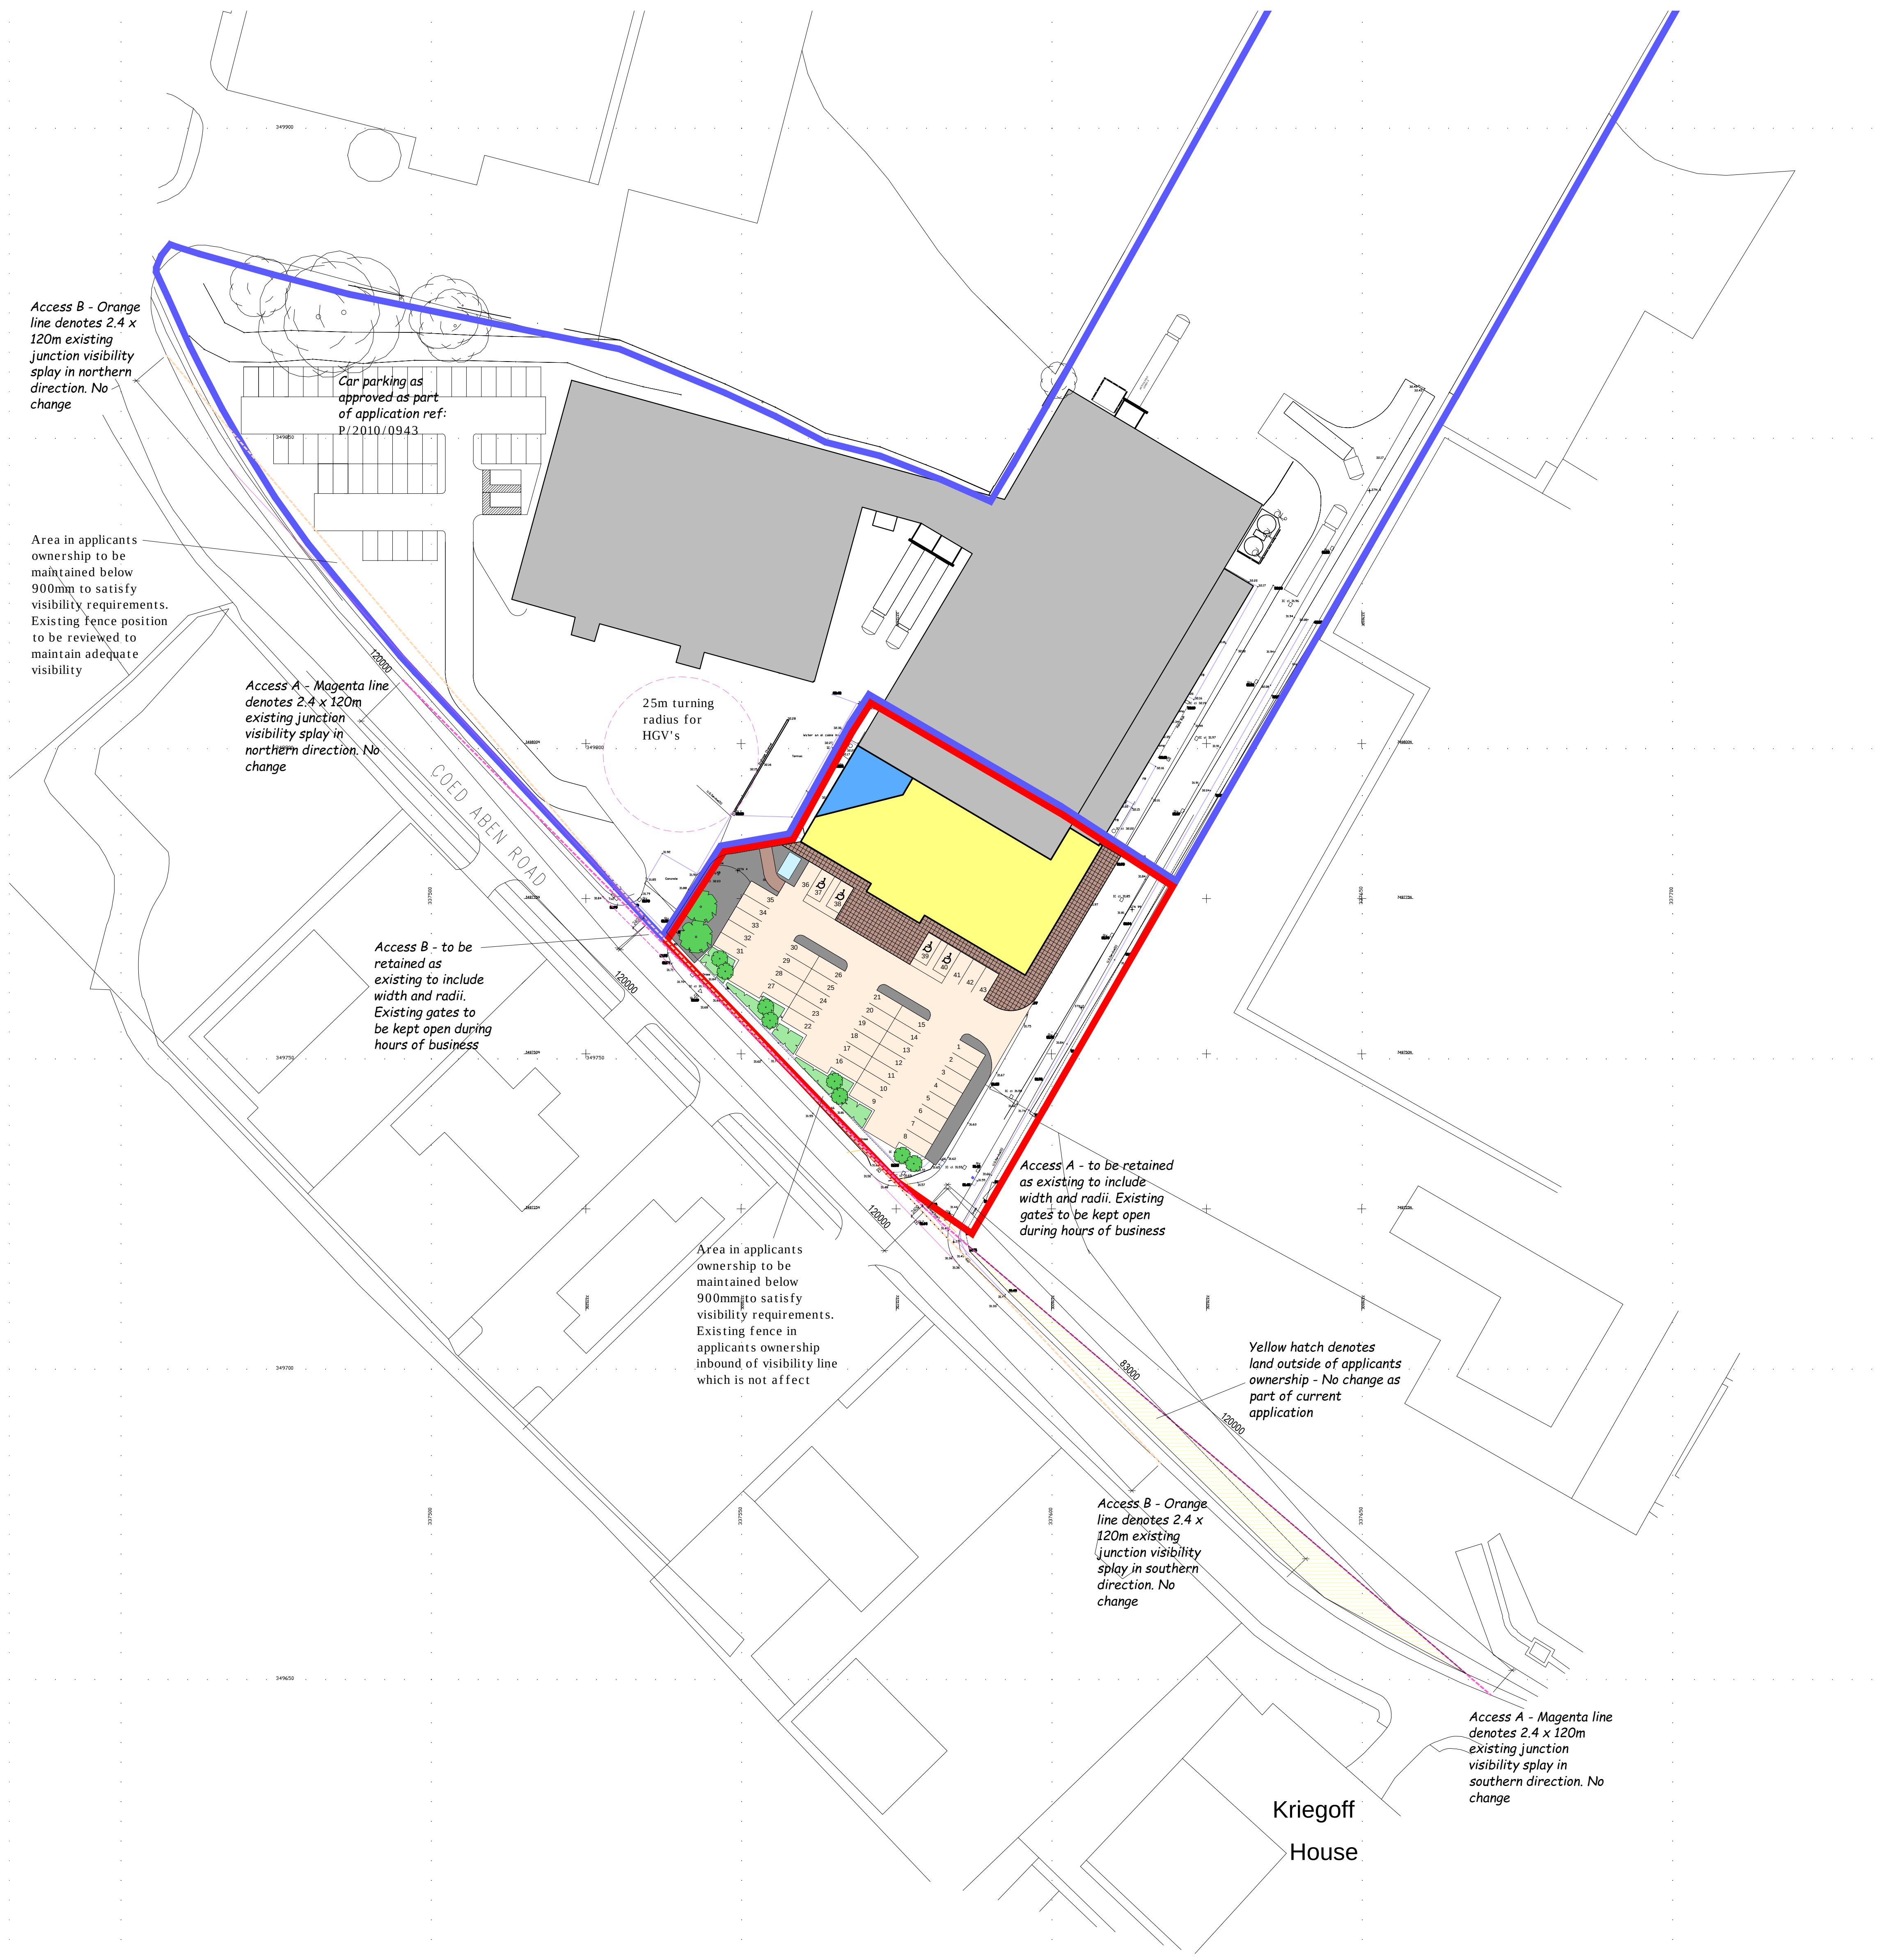


Ordnance Survey, (c) Crown Copyright 2013. All rights reserved. Licence number 100022432

BLOCK PLAN AS PROPOSED
1:500@A0

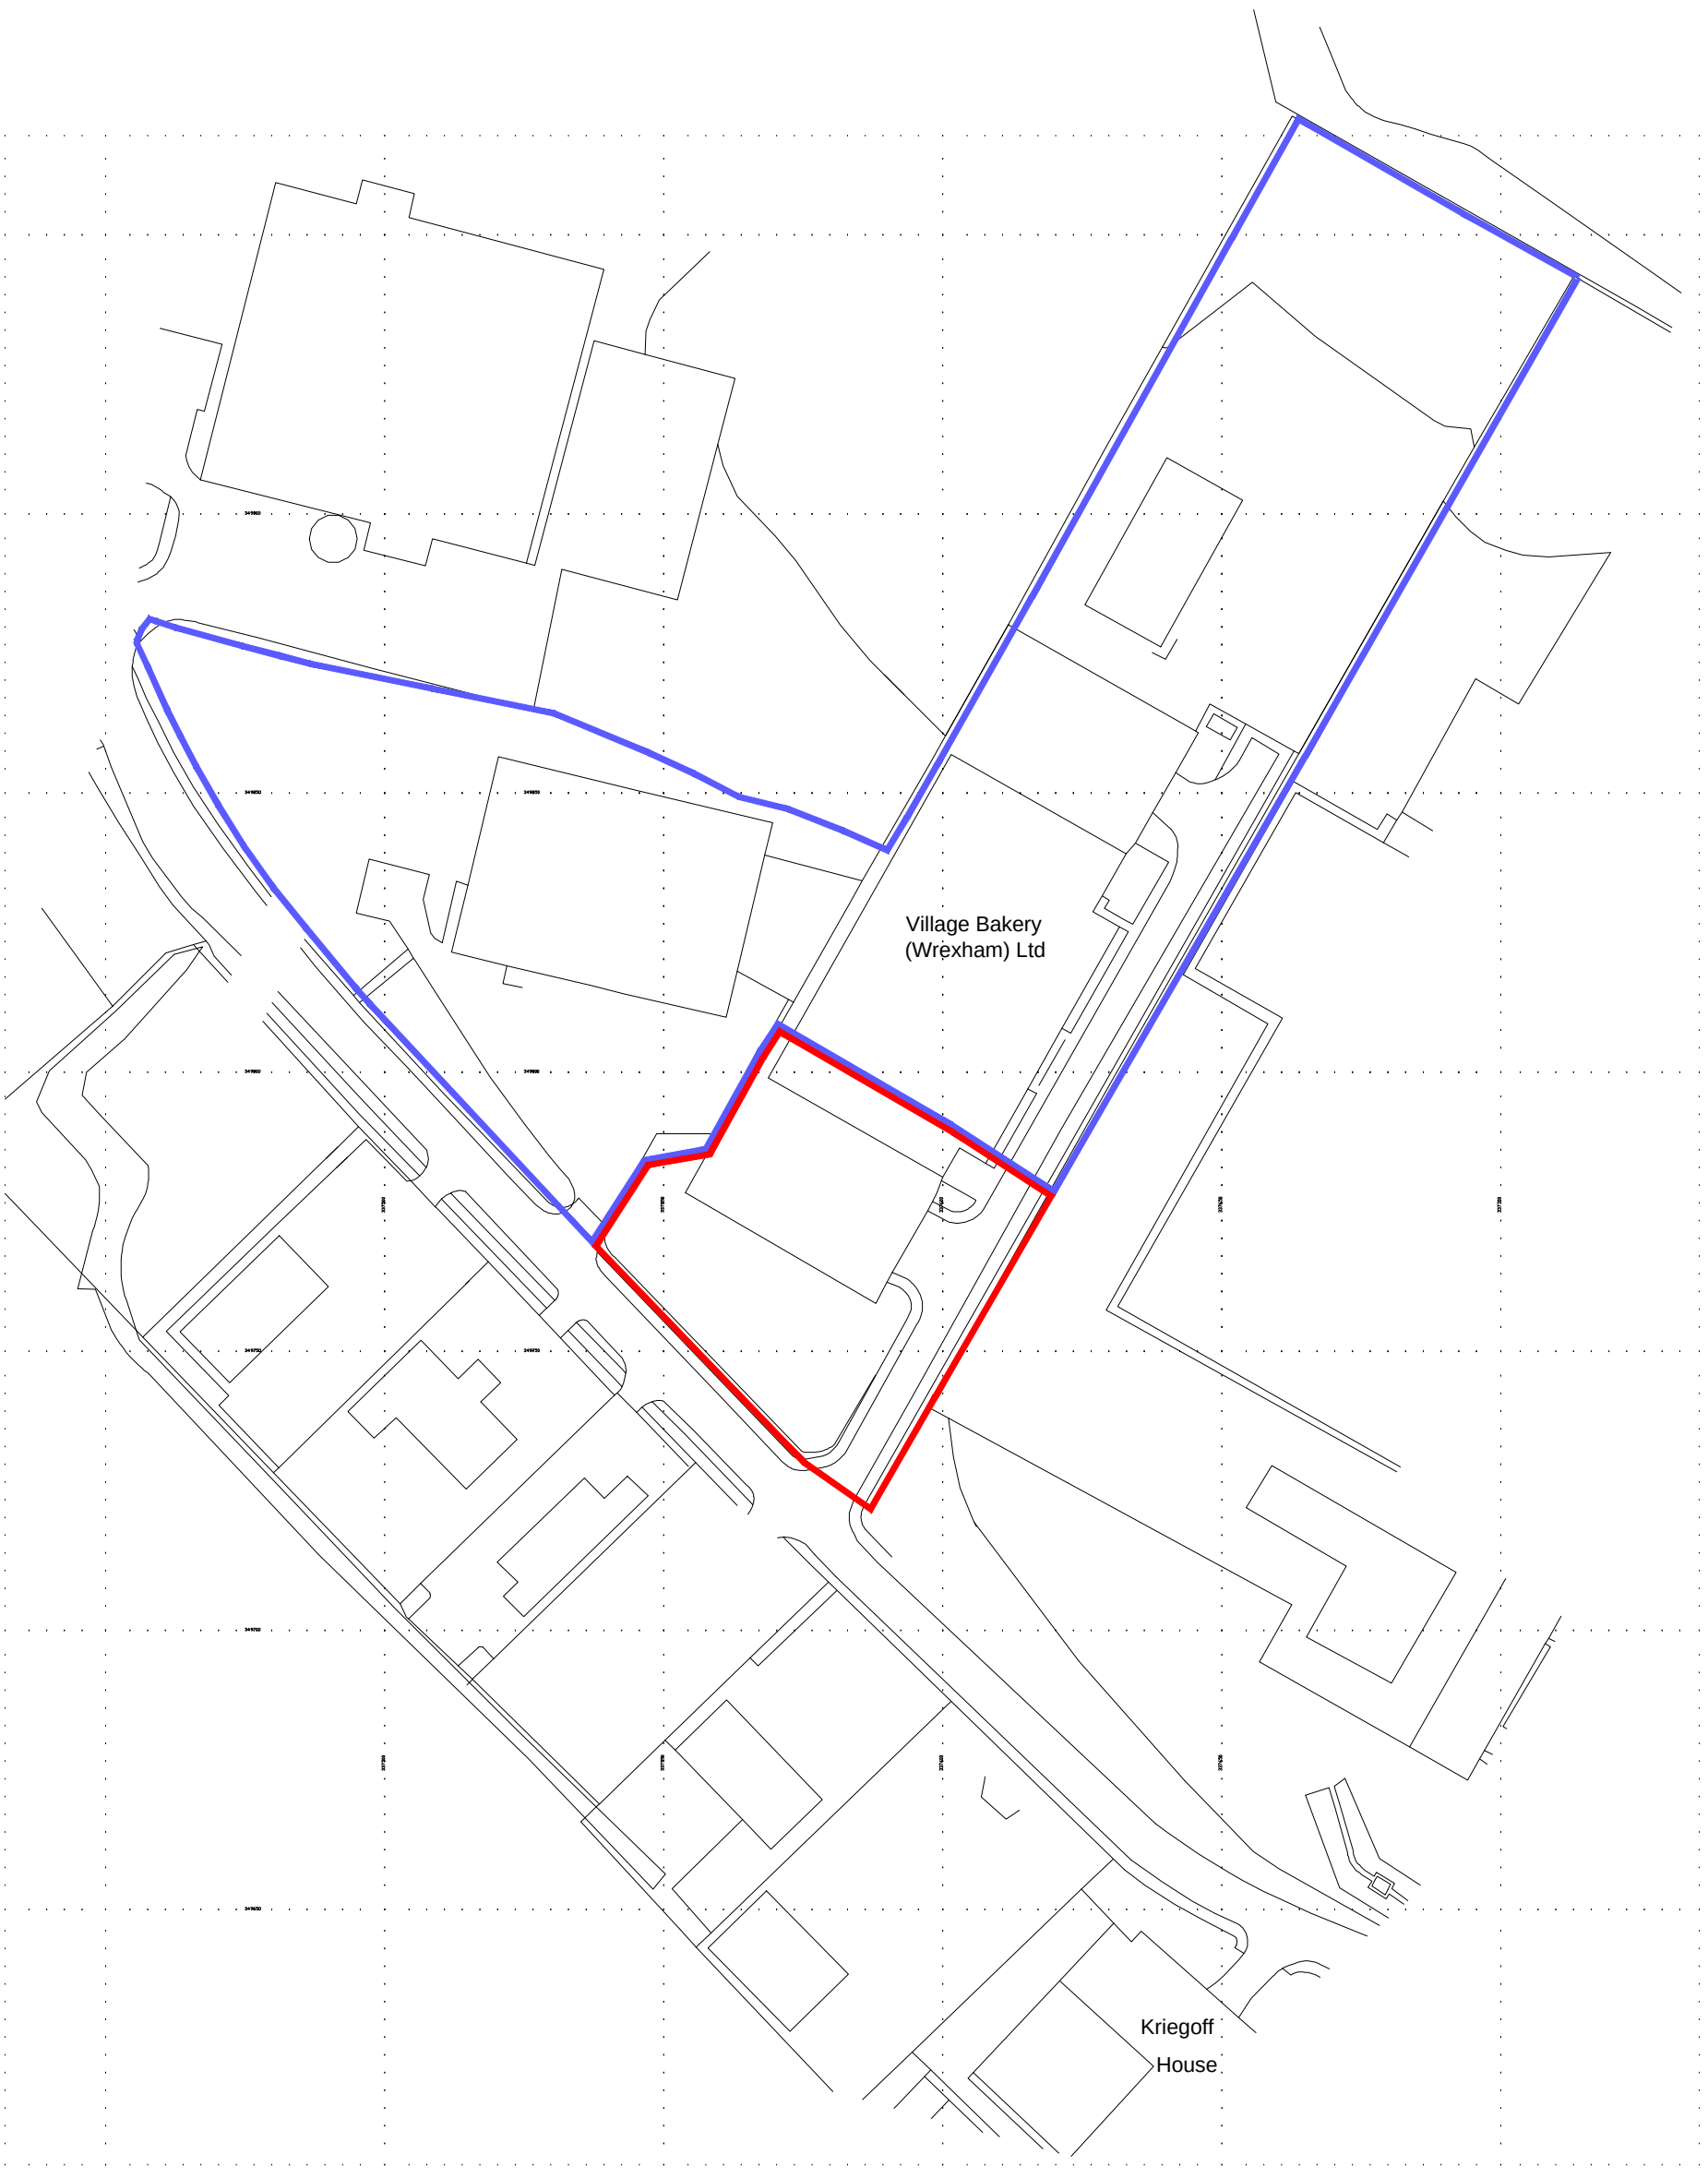

Ordnance Survey, (c) Crown Copyright 2013. All rights reserved. Licence number 100022432

LOCATION PLAN
1:1250@A0

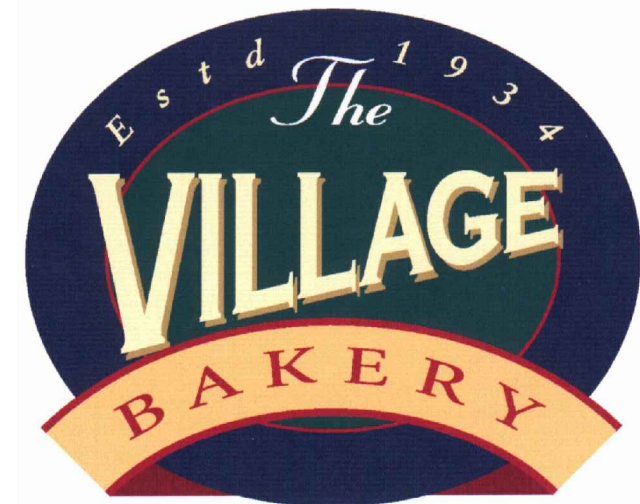

NOT APPROVED FOR CONSTRUCTION

rev	description	date	author
PLANNING			
client			
VILLAGE BAKERY			
project			
INNOVATION CENTRE & TRAINING ACADEMY AT VILLAGE BAKERY WREXHAM INDUSTRIAL ESTATE			
drawing	project no.	date	scale
SITE PLANS AS PROPOSED	1367	02/14	1/500&1/250@A0
	drawn	drawn	1/1000&1/250@A2
	drawn	drawn	
revision			
P-51 -			

The copyright of this drawing is vested in Village & Planning Associates and must not be copied or reproduced without written consent. All rights reserved. All drawings are the property of Village & Planning Associates and must not be copied or reproduced without written consent. 

CAR PARKING & ACCESS ARRANGEMENTS AS PROPOSED