

DO NOT SCALE FROM THIS DRAWING

The content of this drawing is subject to the provision of the Copyright Act 1956

Work to figured dimensions only. Site dimensions are to be checked before work is started. Any discrepancy whatsoever between any information contained on this drawing and any other document or drawing must be drawn to the attention of the Architect by the contractor before the work is executed.

IF IN DOUBT ASK IMMEDIATELY


12mm Kingspan K7 pitched roof insulation board. Good between rafters and over concrete slab.


acoustic insulation is to lay a board to underside of rafters


natural roof shales to match elsewhere on 50 x 35mm battens and counter battens 50mm min air gap beneath breathable felt.

125mm Kingspan K7 pitched roof insulation board, fitted between


32.5mm Kiangpau K18 dry-laying board to underside of rafters

10


refers to per manufacturer instructions

100


1

ROOF ZONE FOR SWALLOW NESTING AS PER REPORT AND RECOMMENDATIONS

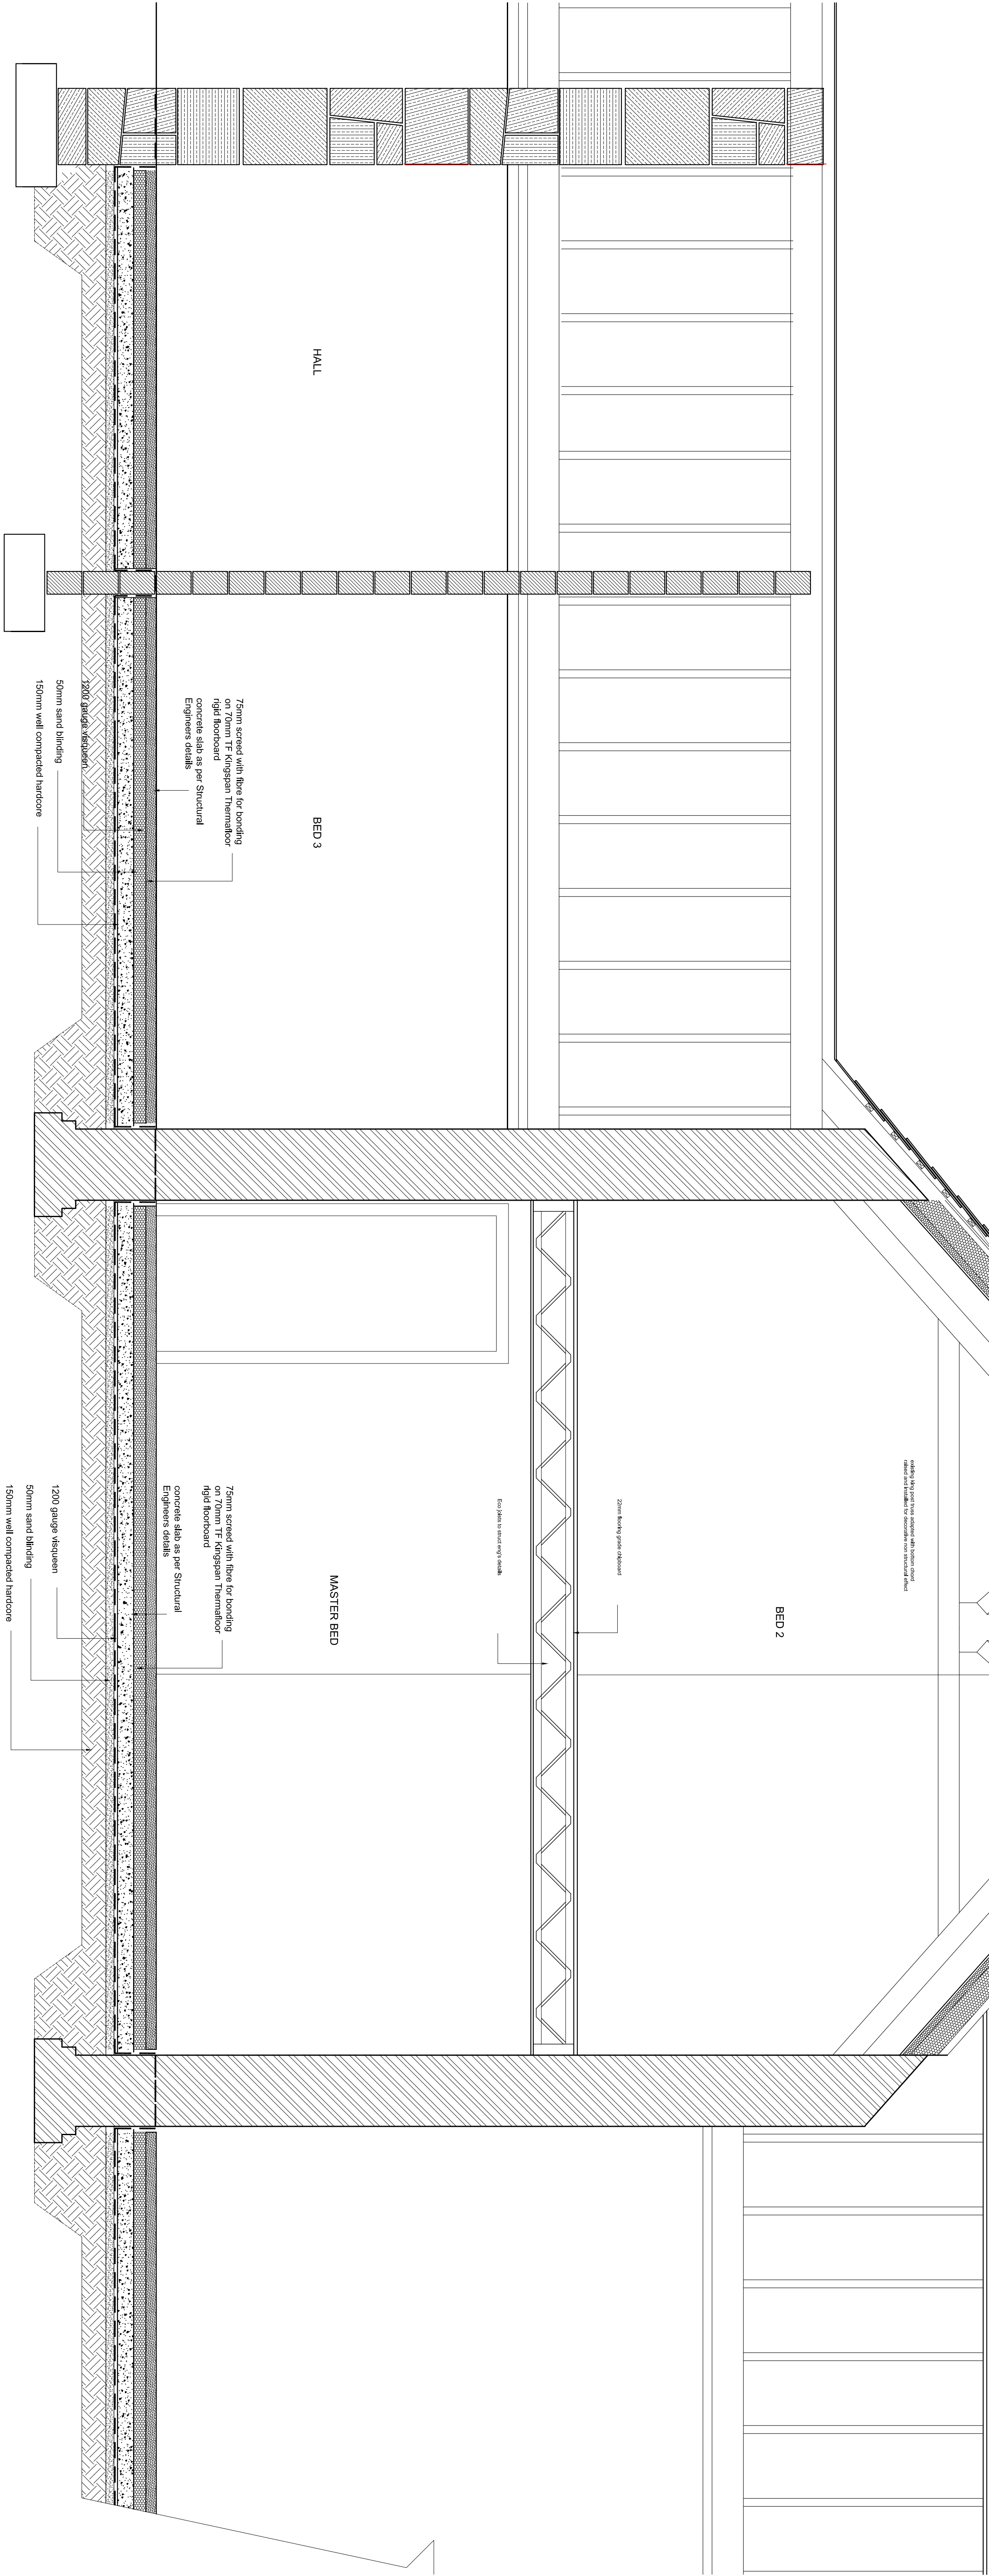

SECTION C - C

willacy horsewood partnership

client
MARK WAKEFIELD

**PROPOSED CONVERSION OF EXISTING OUTBUILDINGS,
HIGHER BERSE ROAD, WREXHAM**

Rev C 09 Dec 2013 Another DPC note removed

Rev B 06 Dec 2013 DPC note removed

Rev A 14 Nov 2013 Conservation alterations made

mollington grange, parkgate road, chester CH1 6NP
www.willacyhorsewood.co.uk
Tel: 01244 853891 Fax: 01244 853892 E-Mail: info@willacyhorsewood.co.uk