



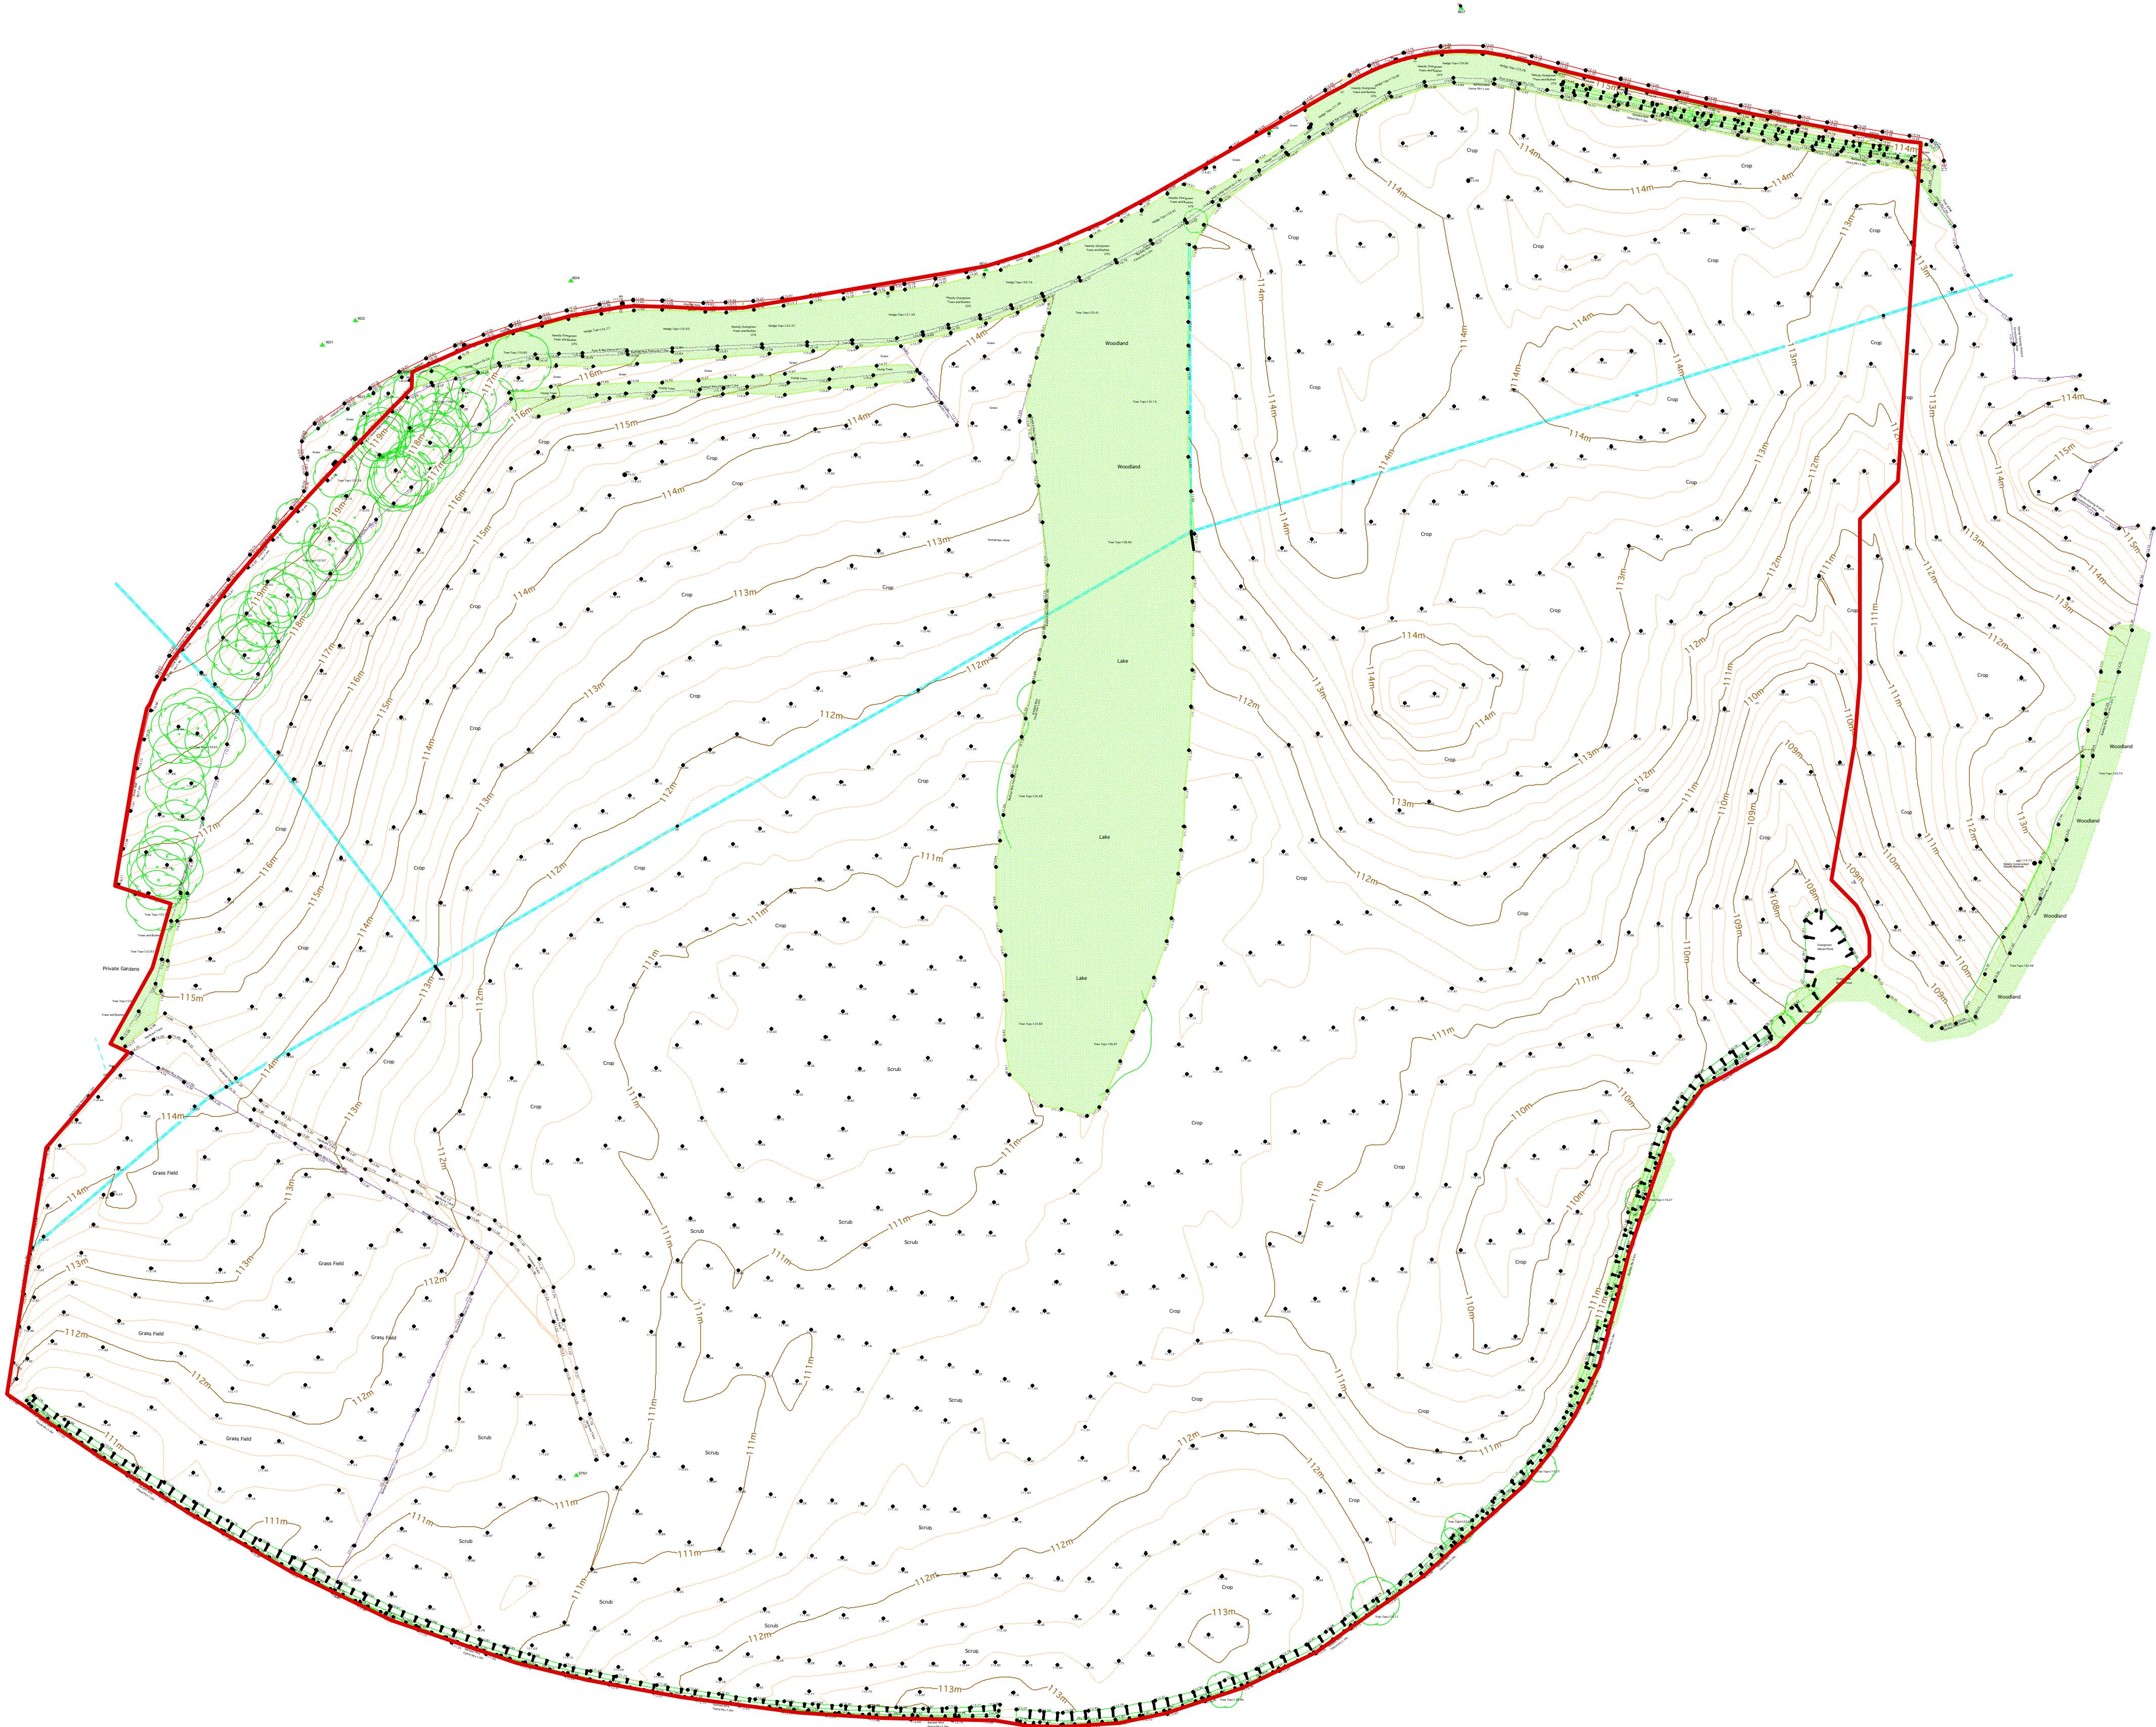

Key for survey

- Existing planting
- 250mm contour lines
- 1000mm contour lines
- Site boundary
- Overhead cables

**NOTES:**  
Do not scale off drawing. All dimensions to be checked on site.  
This drawing is to be read in conjunction with all other relevant consultants drawings and specifications

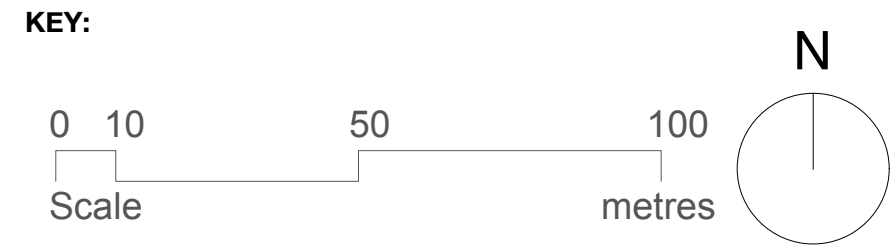

**FOR PLANNING**

|      |      |       |
|------|------|-------|
|      |      |       |
|      |      |       |
|      |      |       |
|      |      |       |
|      |      |       |
| Date | Rev. | Notes |

|               |                              |        |          |
|---------------|------------------------------|--------|----------|
| Project Title | RUABON PARK                  |        |          |
| Client        | WYNNSTAY FARMING COMPANY LTD |        |          |
| Drawing No.   | 2500-OP-02                   |        |          |
| Drawing Title | SURVEY PLAN                  |        |          |
| Scale         | 1:1250                       | Status | DRAFT    |
| Size          | A1                           | Date   | DEC 2013 |

13-15 Covent Garden | Cambridge | CB1 2HS  
www.nrap.co.uk | design@nrap.co.uk | 01223 464 455

**NRAP**  
ARCHITECTS