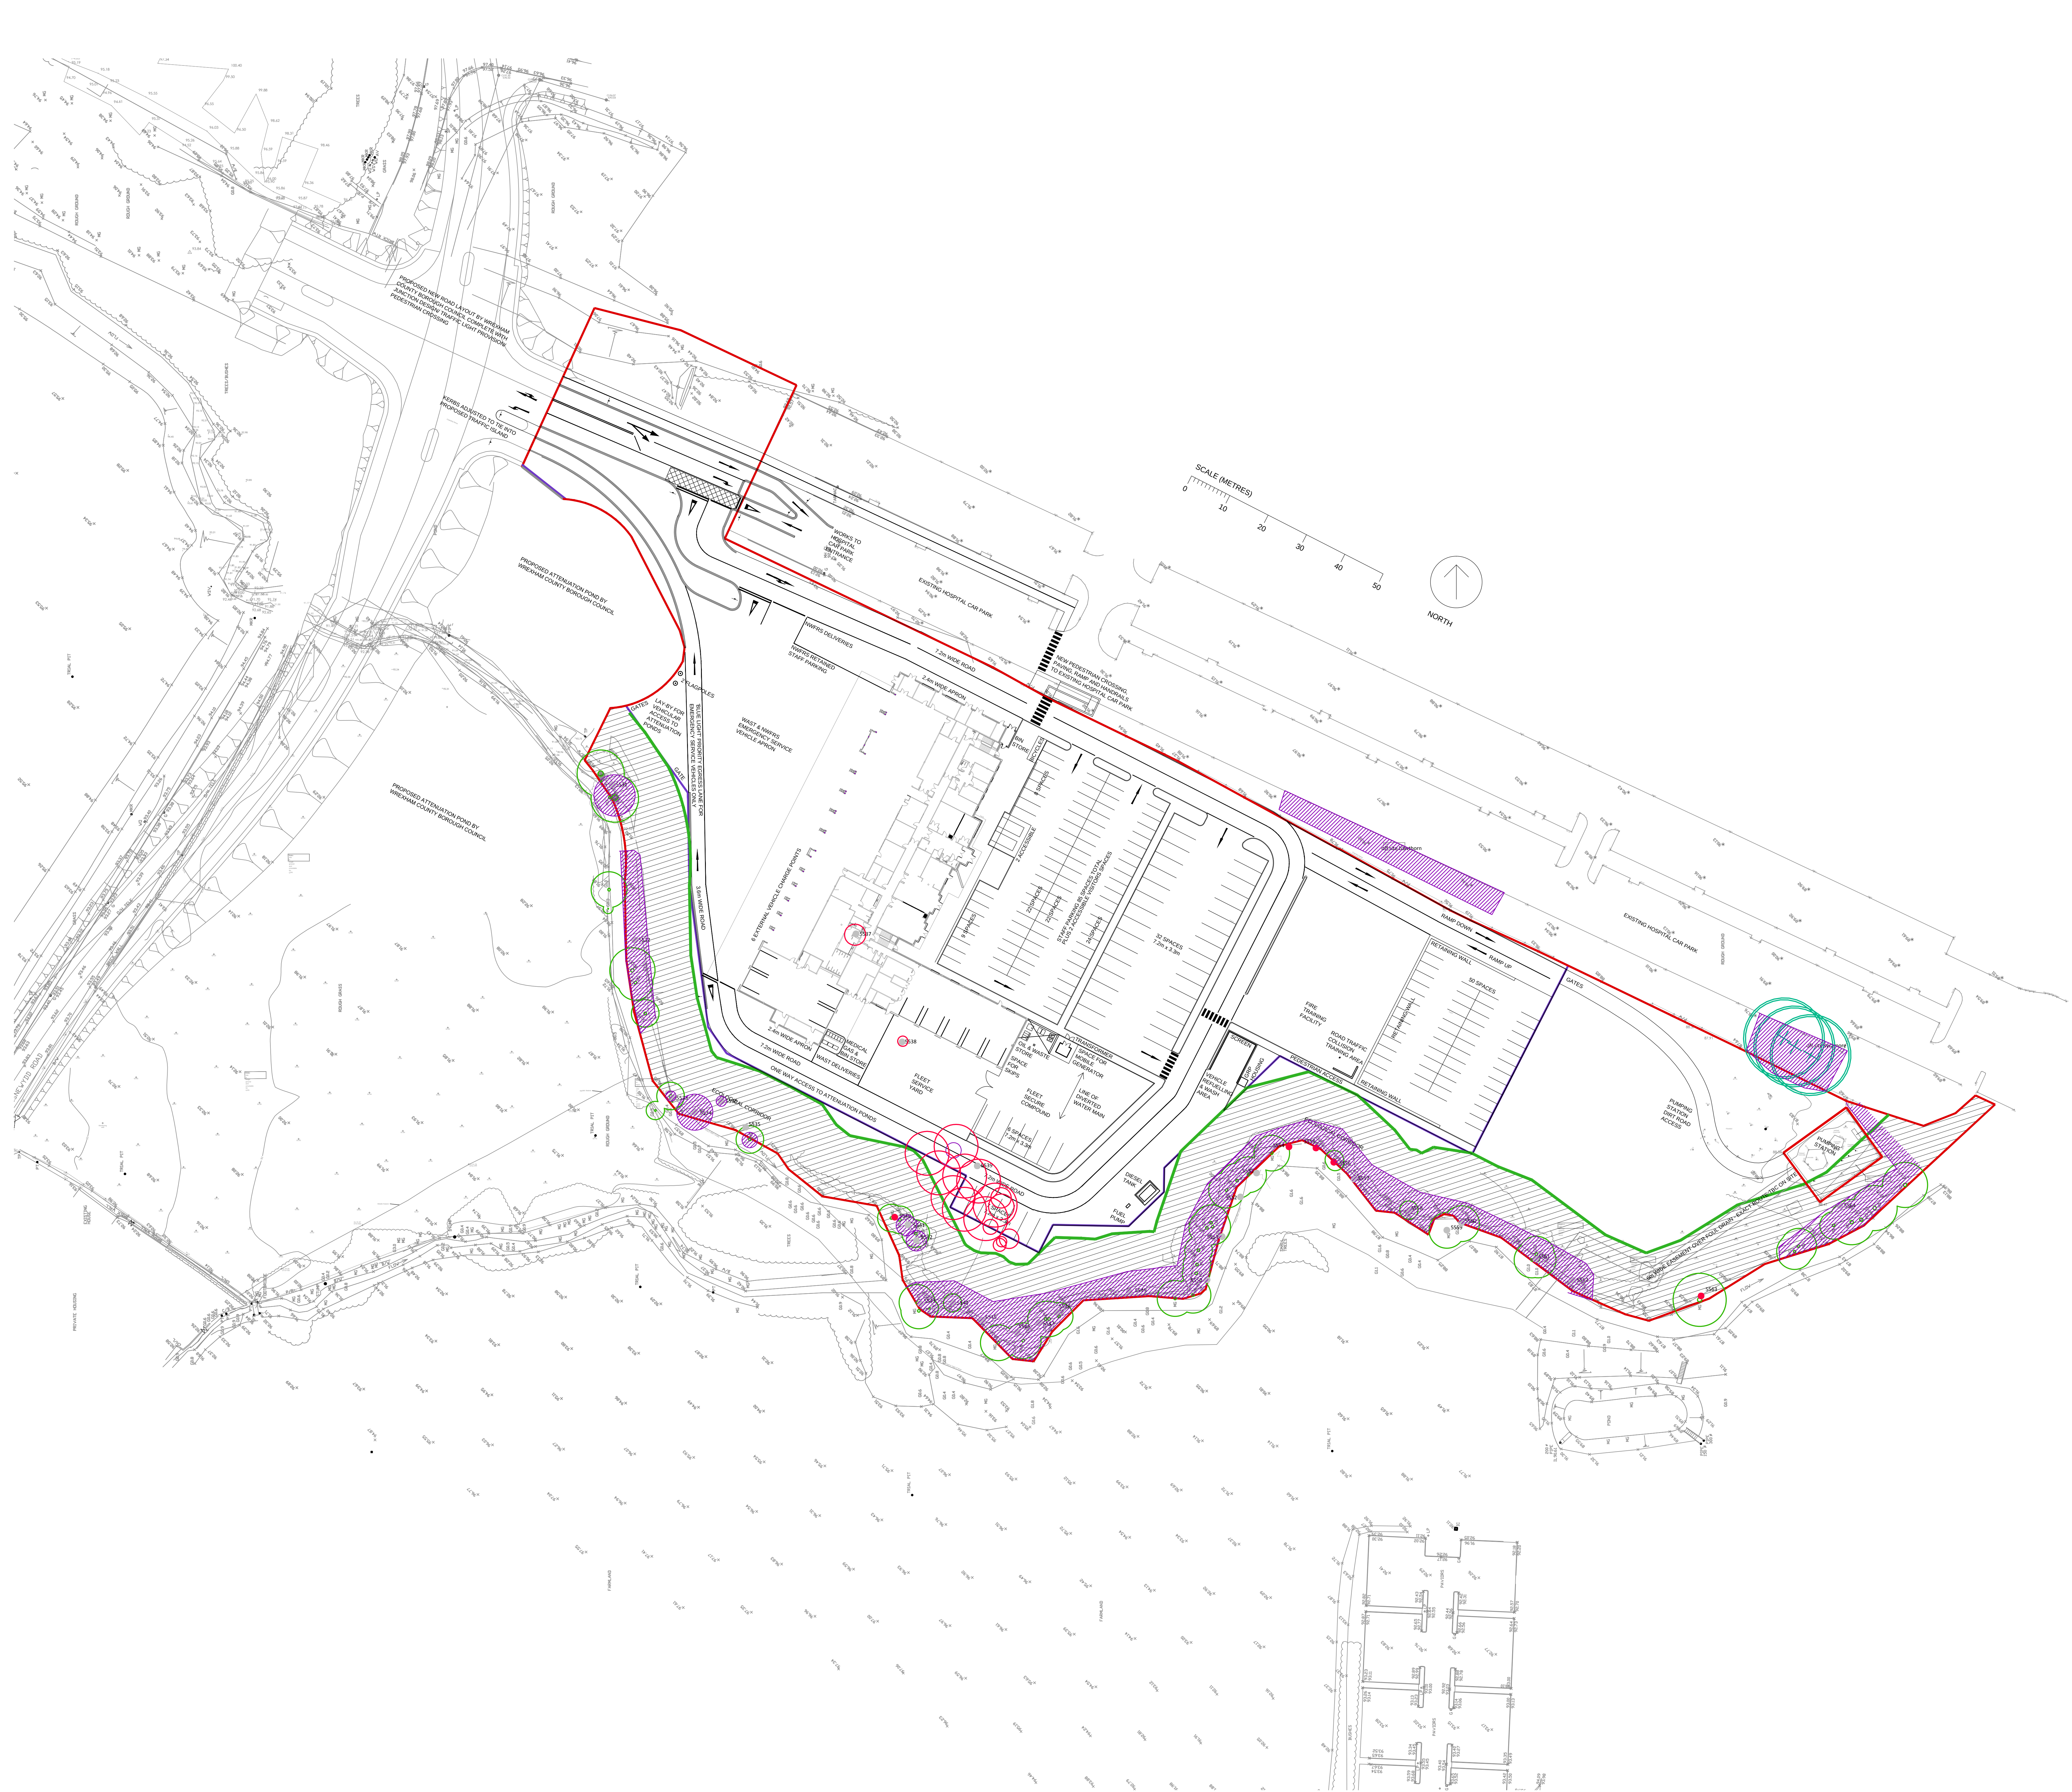




Tree Retention

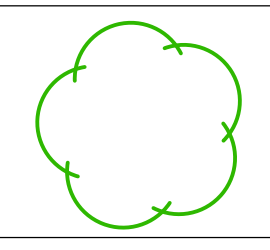
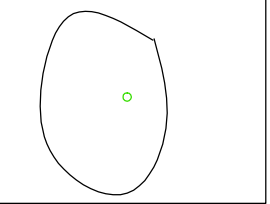
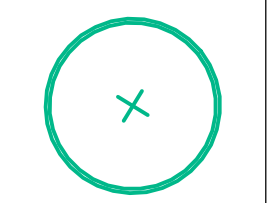
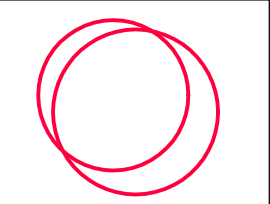
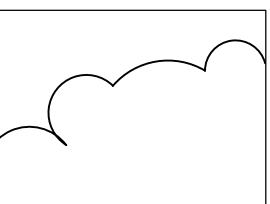
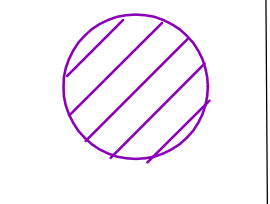
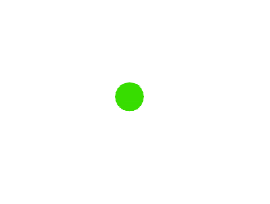
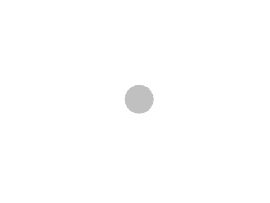
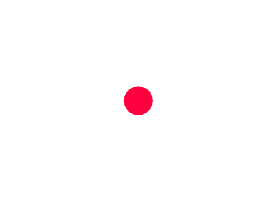
This drawing is to be read in conjunction with all other relevant reports and drawings. Any discrepancies, errors or omissions to be brought to the attention of ACS Consulting.

Root Protection Area (RPA)

The Root Protection Area is calculated as a multiple of the stem diameter measured at breast height subject to assessment by a suitably qualified arboriculturalist.

The RPA's are based on a multiplier (12) of the stem diameter usually measured as 1.5 metres from ground level, but where this is not possible, it is taken at a lower level and multiplied by a factor of 10.

The area is to remain intact with no development and/or storage.

-  Existing Trees - details in Appendix 1
-  Canopy adjusted trees - details in Appendix 1
-  Additional Trees Plotted by ACS Consulting - details in Appendix 1
-  Trees to be removed - details in Appendix 1
-  Existing Woodland/ Groups of Trees - details in Appendix 1
-  Root Protection Area/ Construction Exclusion Zone
-  Tree (s) of high quality and value (A)
-  Tree (s) of moderate quality and value (B)
-  Tree (s) of low quality and value (C)
-  Loss to Condition (U)

Do Not Scale			
REVISIONS			
No.	DESCRIPTION	By	Check
A.C.S. Consulting			
Suite 1 9 Princess Street Knutsford WA10 6BY 01545 755422 mail@acsconsulting.co.uk			
CLIENT	BAM		
LOCATION	WREXHAM		
DRAWING TITLE	Layout Plan		
Drawing Status: Planning			
SCALE	1:500	SHEET SIZE	A3
DRAWN BY	WJ	CHECK BY	WJ
DRAWN DATE	15/05/2022	DRAWN BY	WJ