


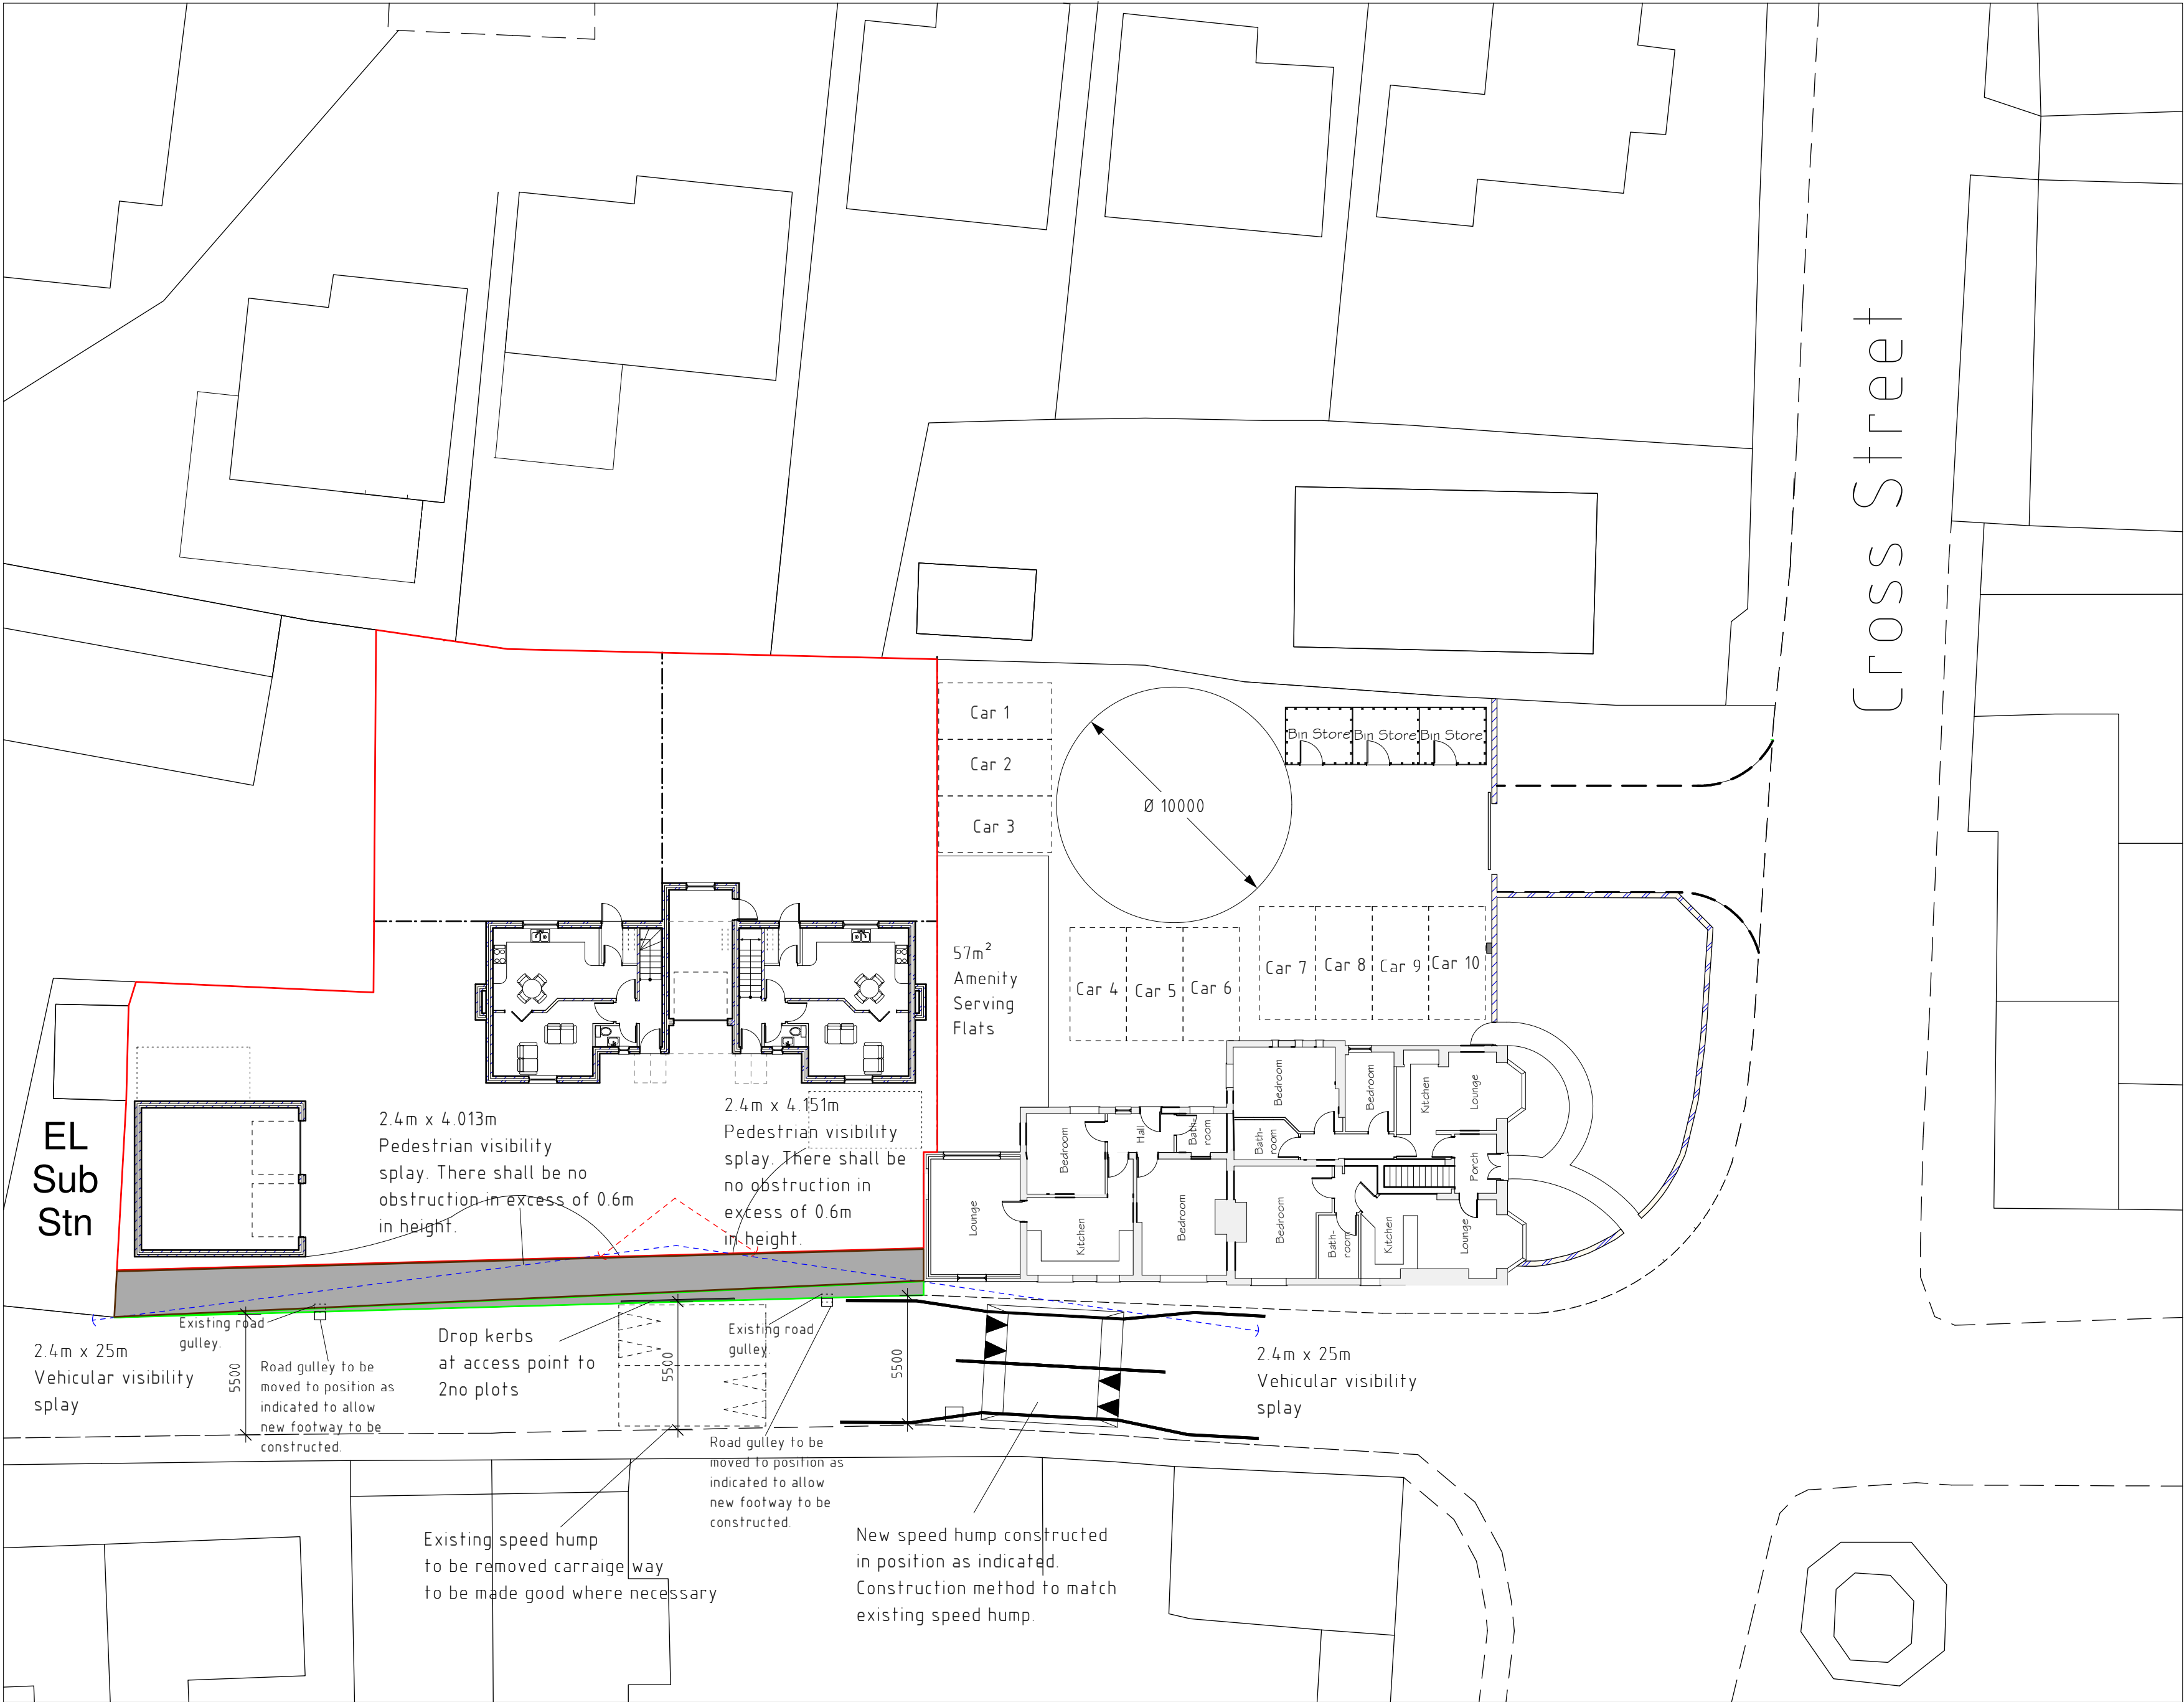

- Section 38 agreement.
- Section 278 agreement.

Rev	Date	Detail	Initial
B	05/13	Details Amends	D.J.E.
A	05/13	Details Amends	D.J.E.

Project:
Residential Development
Land adjacent to
Gredington Arms
Holt, Nr Wrexham

Title:
Footpath & Road
Layout

Scale: (A2)
1:200

Drawn By:
D.J.Edwards

Date:
April 2013

Drawing No:
C032/012

Sheet:
1 of 1

blueprint
architectural services



Redwither Business Centre,
Redwither Business Park,
Wrexham. LL13 9XR
Tel: 01978 356500
www.blueprintarchitectural.com

Footpath layout plan 1:200