



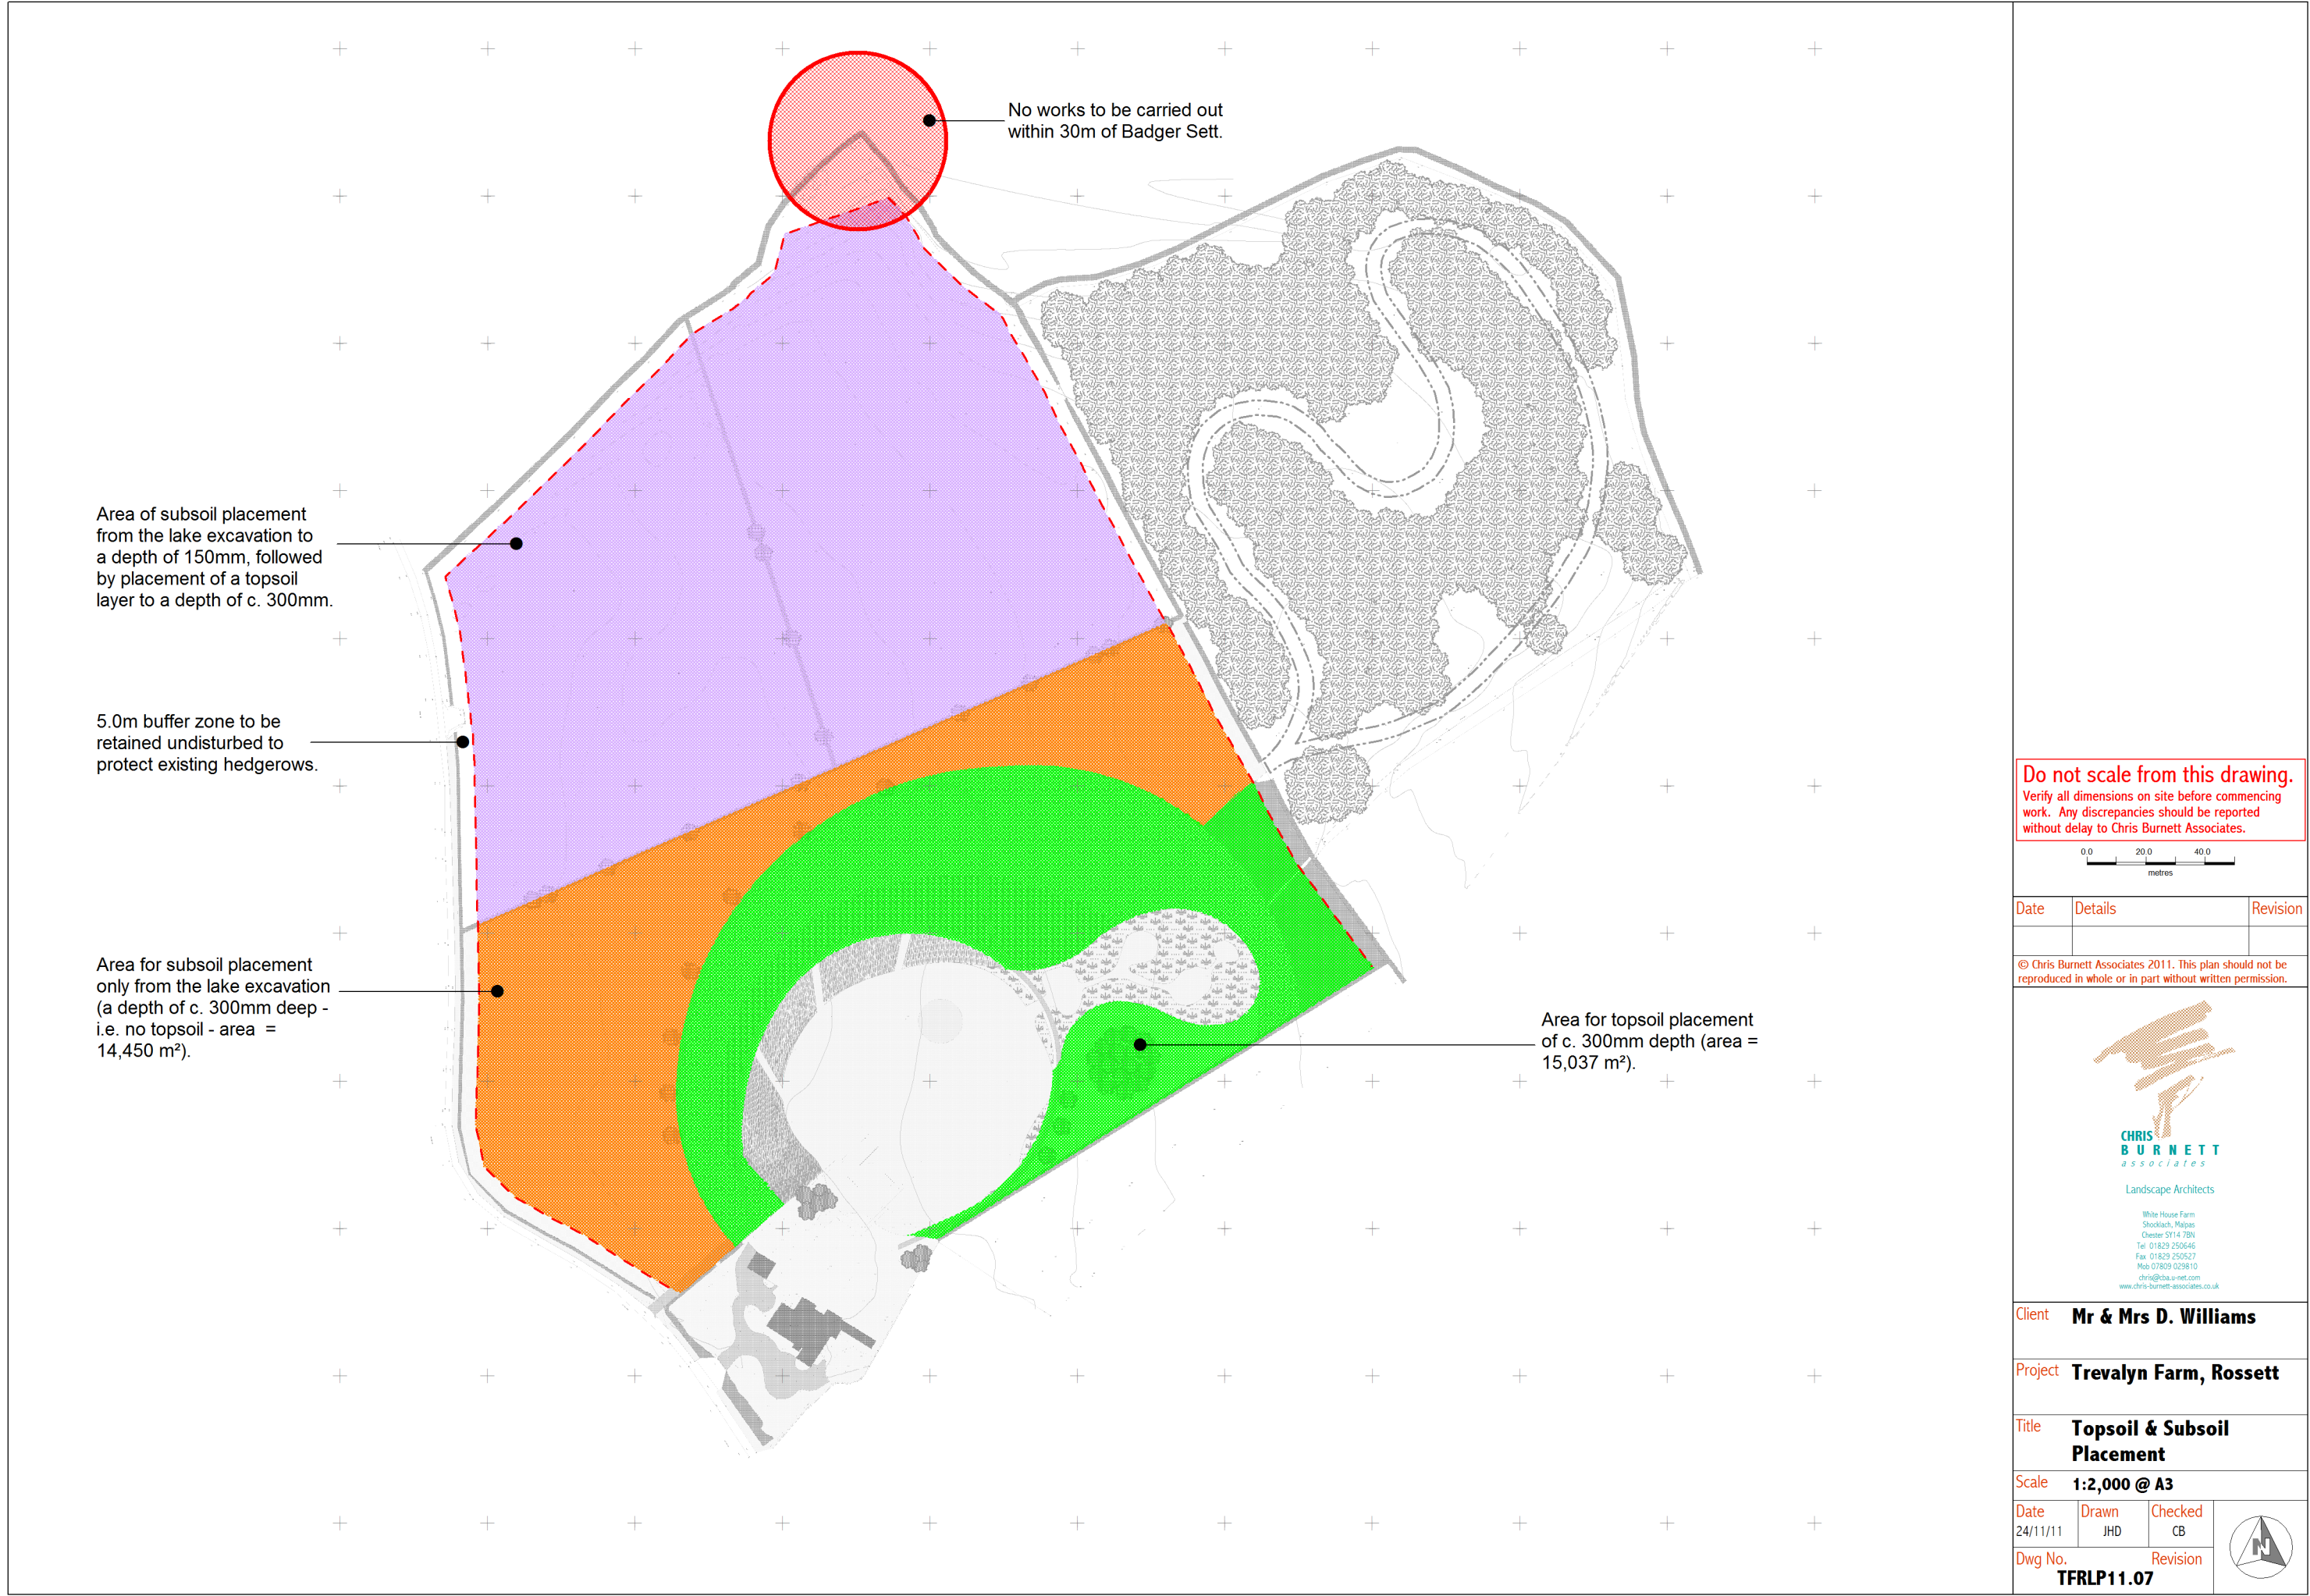

Do not scale from this drawing.
Verify all dimensions on site before commencing work. Any discrepancies should be reported without delay to Chris Burnett Associates.

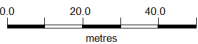

Date	Details	Revision
------	---------	----------

© Chris Burnett Associates 2011. This plan should not be reproduced in whole or in part without written permission.



Client **Mr & Mrs D. Williams**

Project **Trevalyn Farm, Rossett**

Title **Topsoil & Subsoil Placement**

Scale **1:2,000 @ A3**

Date	Drawn	Checked
24/11/11	JHD	CB

Dwg No.	Revision
TFRLP11.07	

