


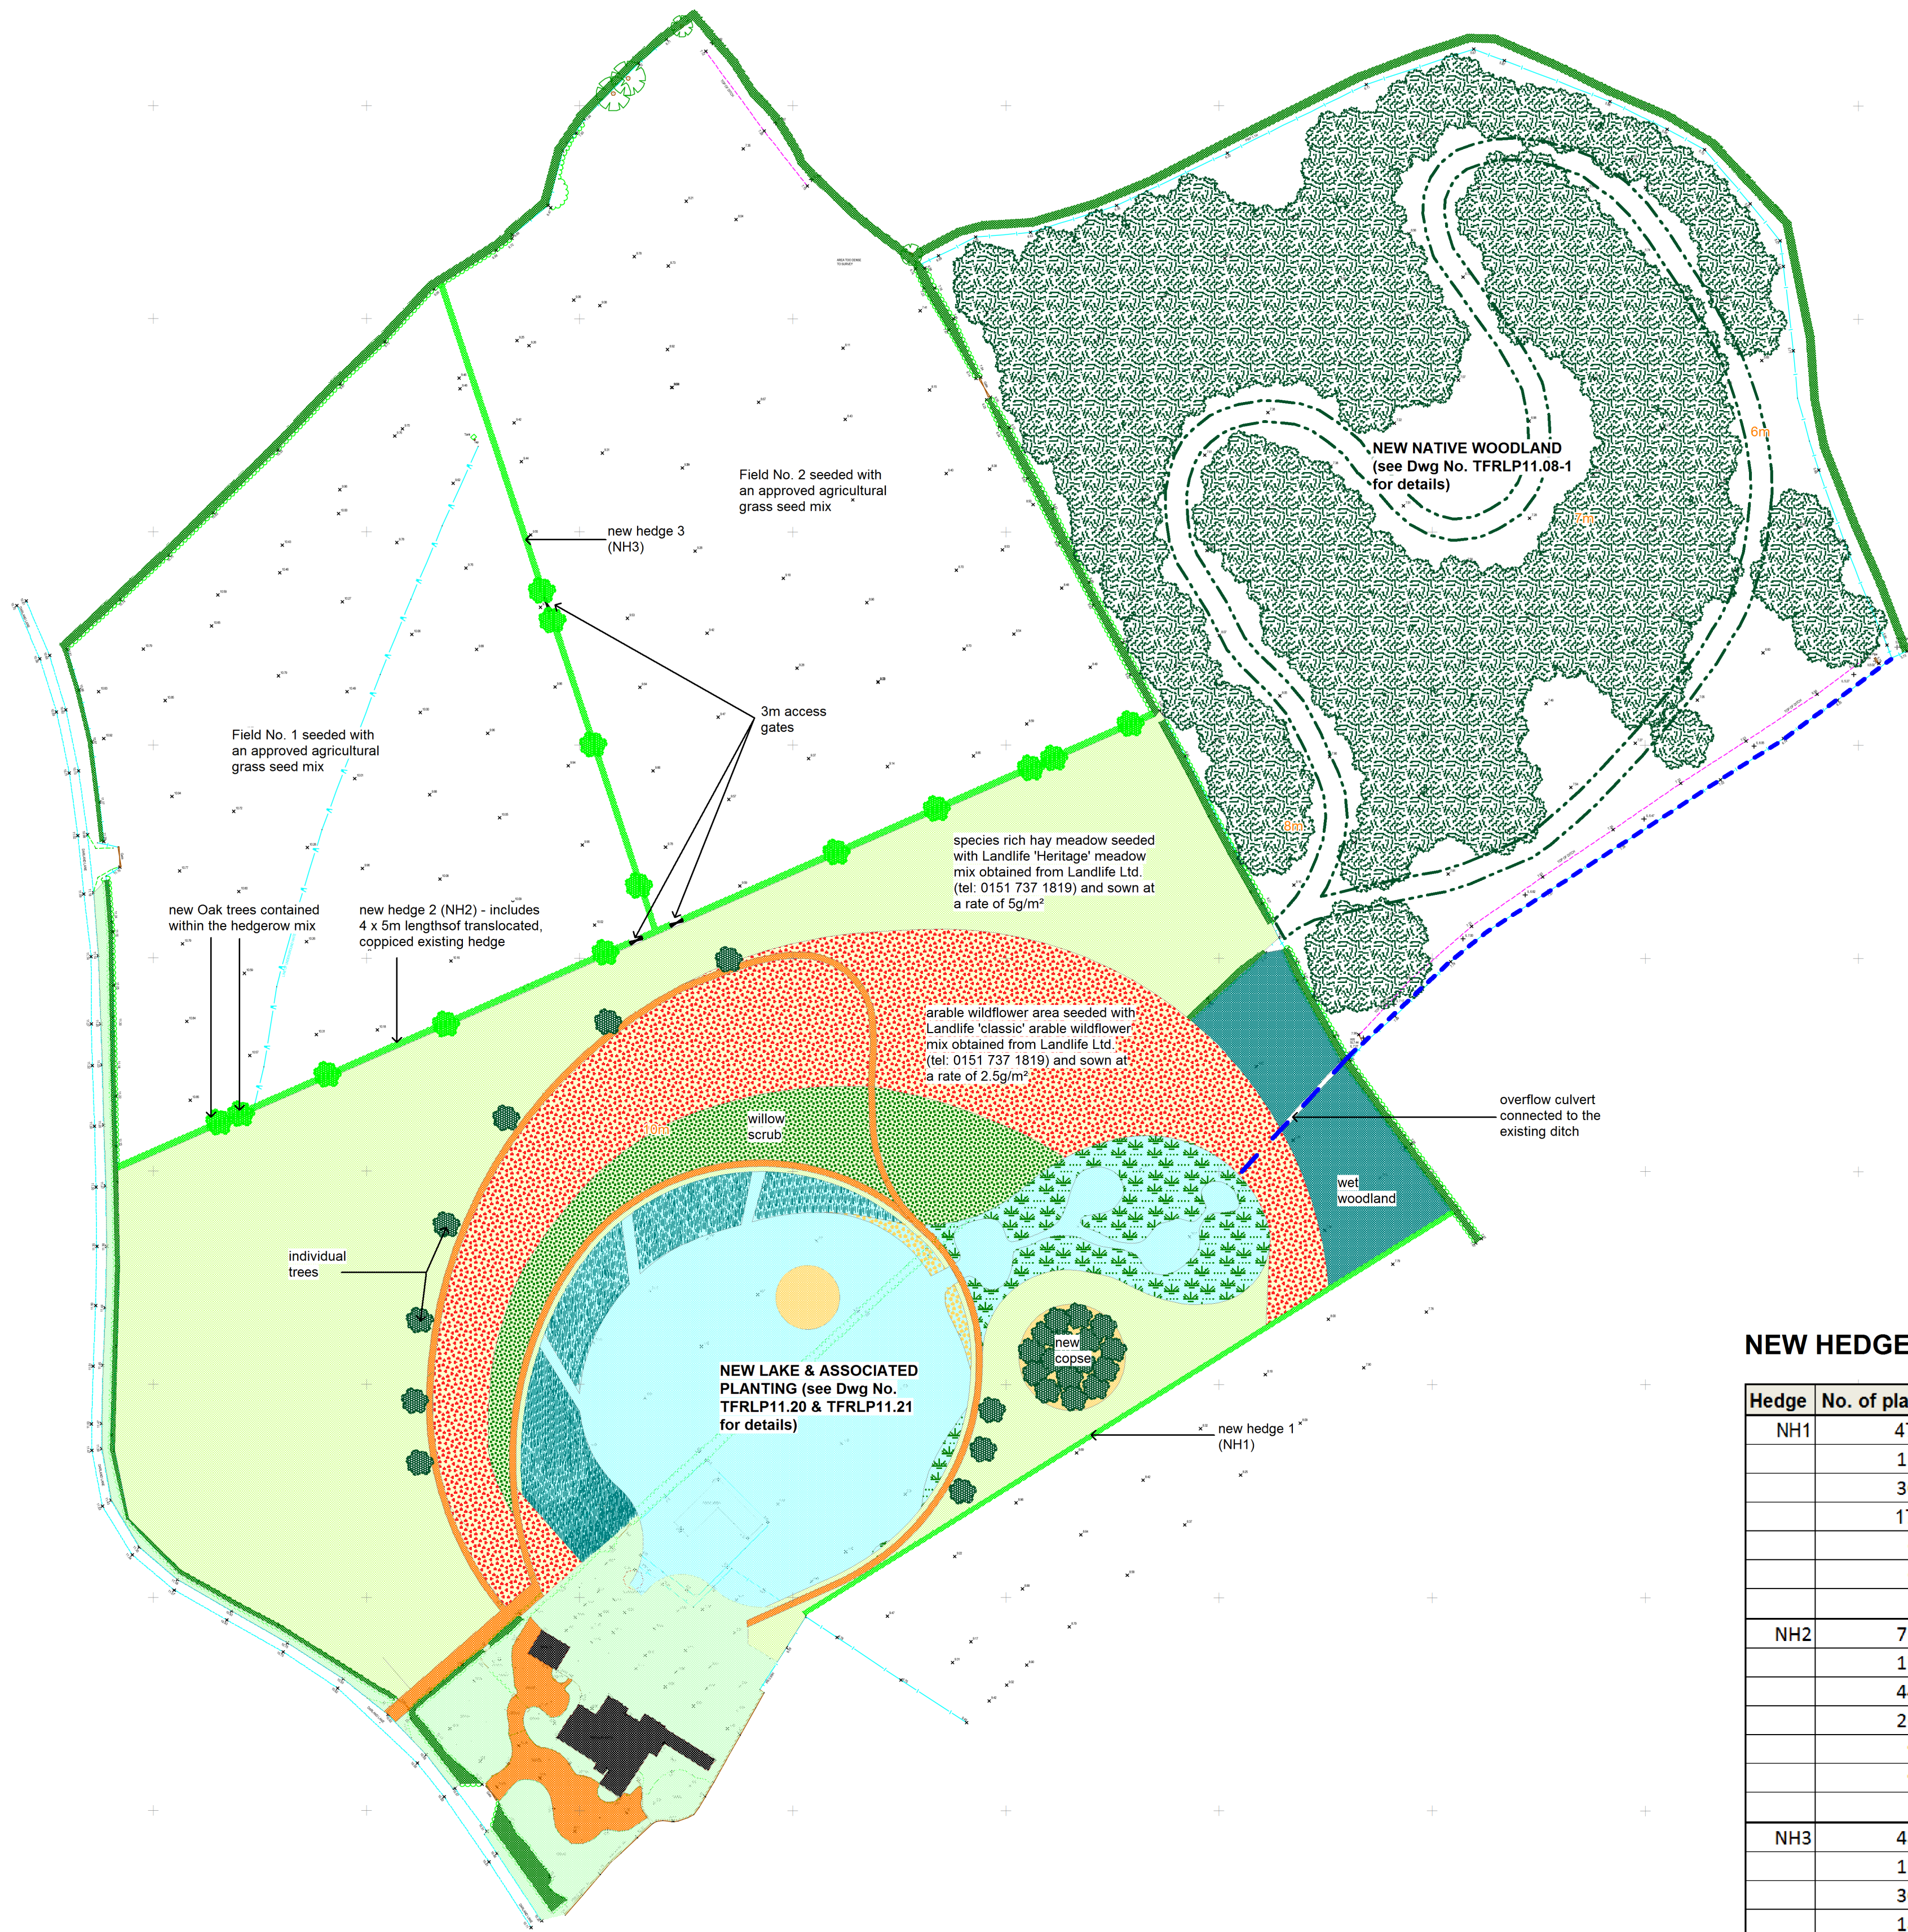

NEW HEDGEROW MIXES

Hedge	No. of plants	Species	Stock	Spacing
NH1	472	<i>Crataegus monogyna</i>	45/60cm b/r	300mm
	120	<i>Prunus spinosa</i>	45/60cm b/r	300mm
	300	<i>Corylus avellana</i>	45/60cm b/r	300mm
	175	<i>Acer campestre</i>	45/60cm b/r	300mm
	60	<i>Rosa arvensis</i>	45/60cm b/r	300mm
	60	<i>Rosa canina</i>	45/60cm b/r	300mm
NH2	7	<i>Quercus robur</i>	45/60cm b/r	300mm
	710	<i>Crataegus monogyna</i>	45/60cm b/r	300mm
	175	<i>Prunus spinosa</i>	45/60cm b/r	300mm
	440	<i>Corylus avellana</i>	45/60cm b/r	300mm
	265	<i>Acer campestre</i>	45/60cm b/r	300mm
	90	<i>Rosa arvensis</i>	45/60cm b/r	300mm
NH3	90	<i>Rosa canina</i>	45/60cm b/r	300mm
	10	<i>Quercus robur</i>	45/60cm b/r	300mm
	480	<i>Crataegus monogyna</i>	45/60cm b/r	300mm
	120	<i>Prunus spinosa</i>	45/60cm b/r	300mm
	300	<i>Corylus avellana</i>	45/60cm b/r	300mm
	180	<i>Acer campestre</i>	45/60cm b/r	300mm
	60	<i>Rosa arvensis</i>	45/60cm b/r	300mm
	60	<i>Rosa canina</i>	45/60cm b/r	300mm
	6	<i>Quercus robur</i>	45/60cm b/r	300mm

- Notes:
1. Notch plant 300mm apart, in rotovated prepared ground, 500mm wide, in double rows 300mm apart.
 2. Dip the transplants in Alginate before planting and attach a clear plastic rabbit spiral and cane to each one after planting.
 3. Plant the *Quercus robur* transplants at random intervals to create the new hedgerow trees.
 4. All plants are to be obtained from Prees Heath Forest Nurseries.



Date	Details	Revision
------	---------	----------

© Copyright Chris Burnett Associates 2011. This plan should not be reproduced in whole or in part without written permission.



**CHRIS
BURNETT
associates**

Landscape Architects

White House Farm
Shediac, Midsex
Cheshire ST14 7BN
Tel: 01829 250646
Fax: 01829 250527
Mob: 07309 029810
chris@chrisburnettassociates.co.uk

Client **Mr & Mrs D. Williams**

Project **Trevalyn Farm, Rossett**

Title **Softworks**

Scale **1:1,000 @ A1**

Date **23/12/11** Drawn **JHD** Checked **CB**

Dwg No. **TFRLP11.19** Revision

