


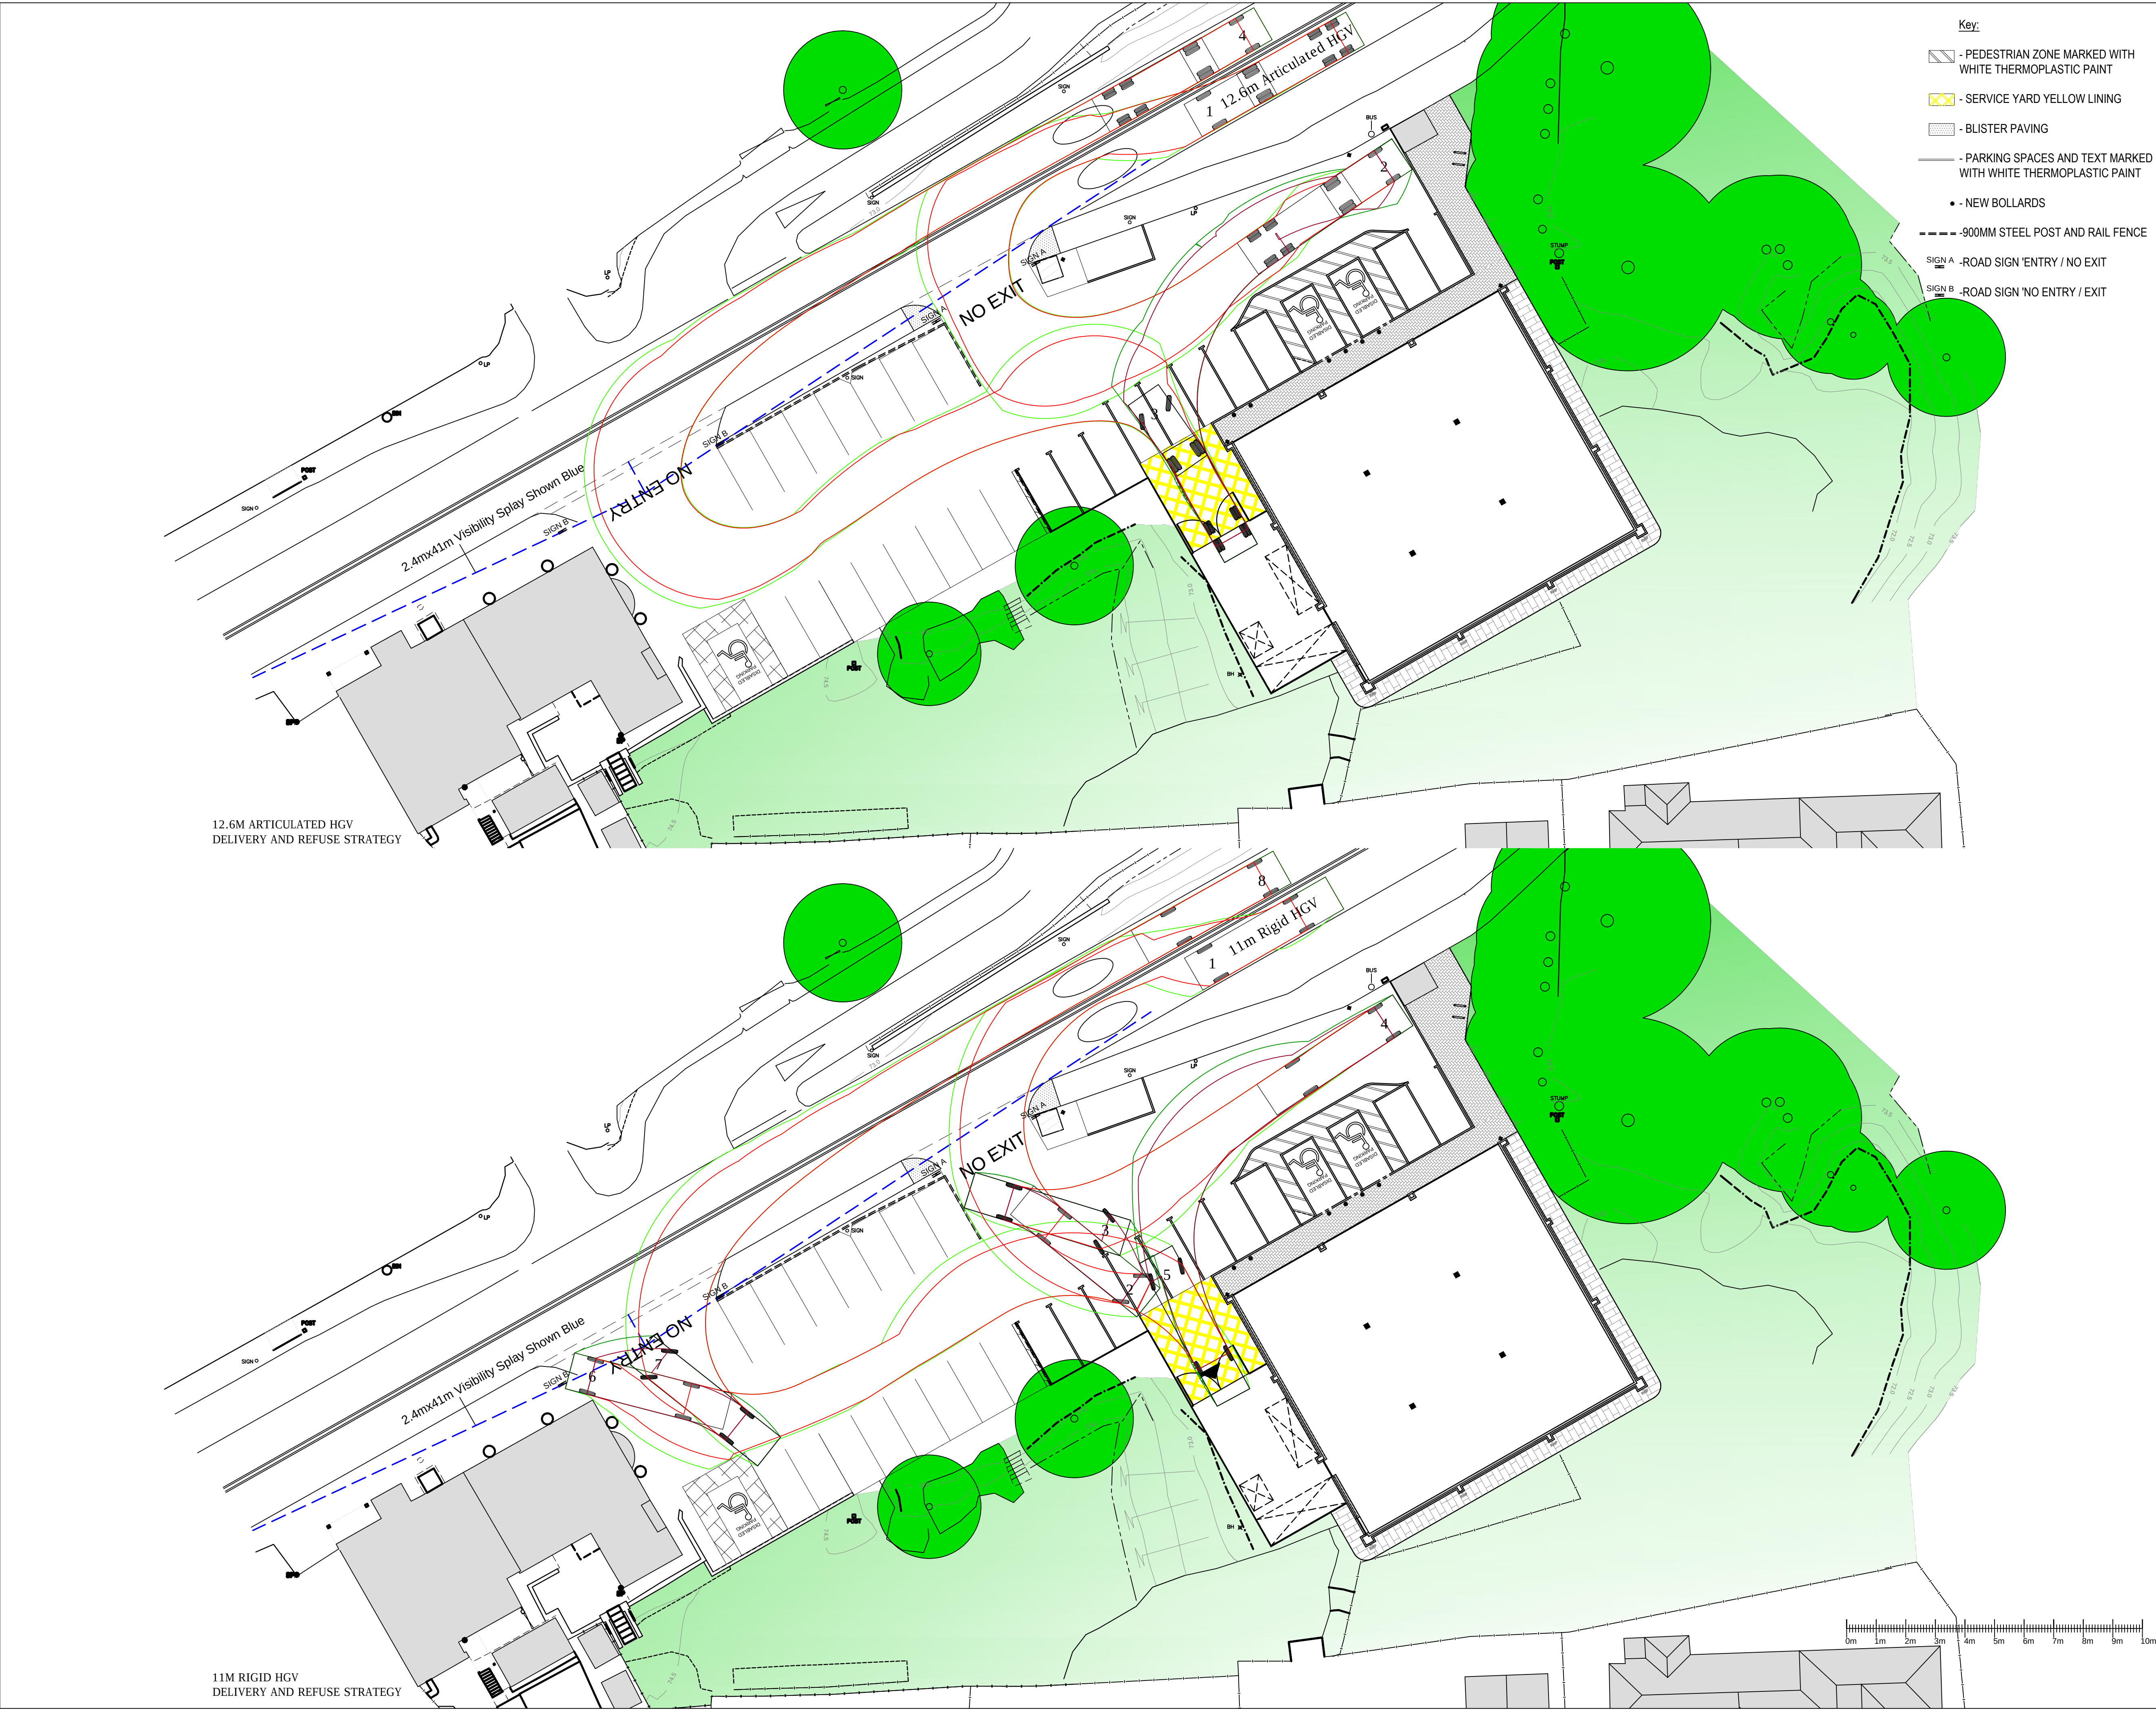

12.6M ARTICULATED HGV
DELIVERY AND REFUSE STRATEGY


11M RIGID HGV
DELIVERY AND REFUSE STRATEGY

- Key:
- PEDESTRIAN ZONE MARKED WITH WHITE THERMOPLASTIC PAINT
 - SERVICE YARD YELLOW LINING
 - BLISTER PAVING
 - PARKING SPACES AND TEXT MARKED WITH WHITE THERMOPLASTIC PAINT
 - NEW BOLLARDS
 - 900MM STEEL POST AND RAIL FENCE
 - SIGN A -ROAD SIGN 'ENTRY / NO EXIT
 - SIGN B -ROAD SIGN 'NO ENTRY / EXIT

Copyright KMB Ltd.	
Do Not Scale This Drawing For Construction Purposes	
CDM - Significant Design Hazards	
Hazard	Control

B	02.05.13	Entrance vision splay removed	RM	DF	
A	01.05.13	Addition of 'No Entry/Exit' information	RM	DF	
Rev	Date	Description	Drawn	Checked	

Amendments					
Drawing Status					

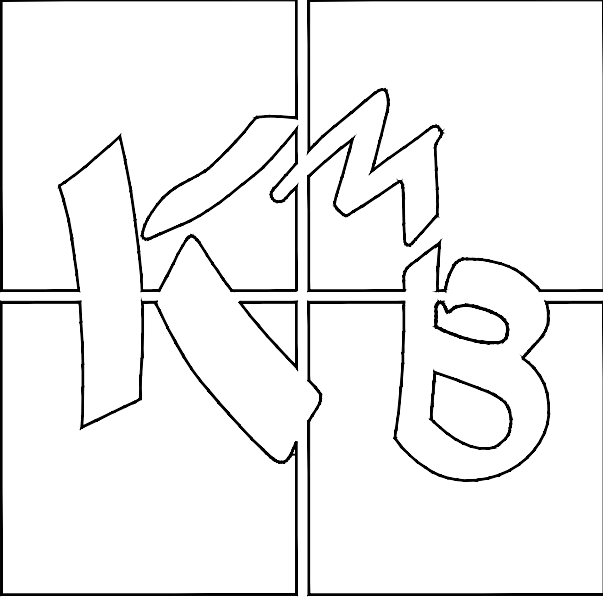

■ Quantity Surveying		■ Architecture	
■ Project Management		■ Construction Safety	
PROJECT THE RED LION MARFORD LL12 8SN			
CLIENT MARSTONS ESTATES LTD			
TITLE DELIVERY AND REFUSE STRATEGY HGV APPROACH FROM NORTH-EAST OPTION 1			
SCALE 1:200 @ A1		DATE APR 2013	
DRAWN BY RM	CHECKED BY DF	DRAWING No. 3405-P12	REV B