


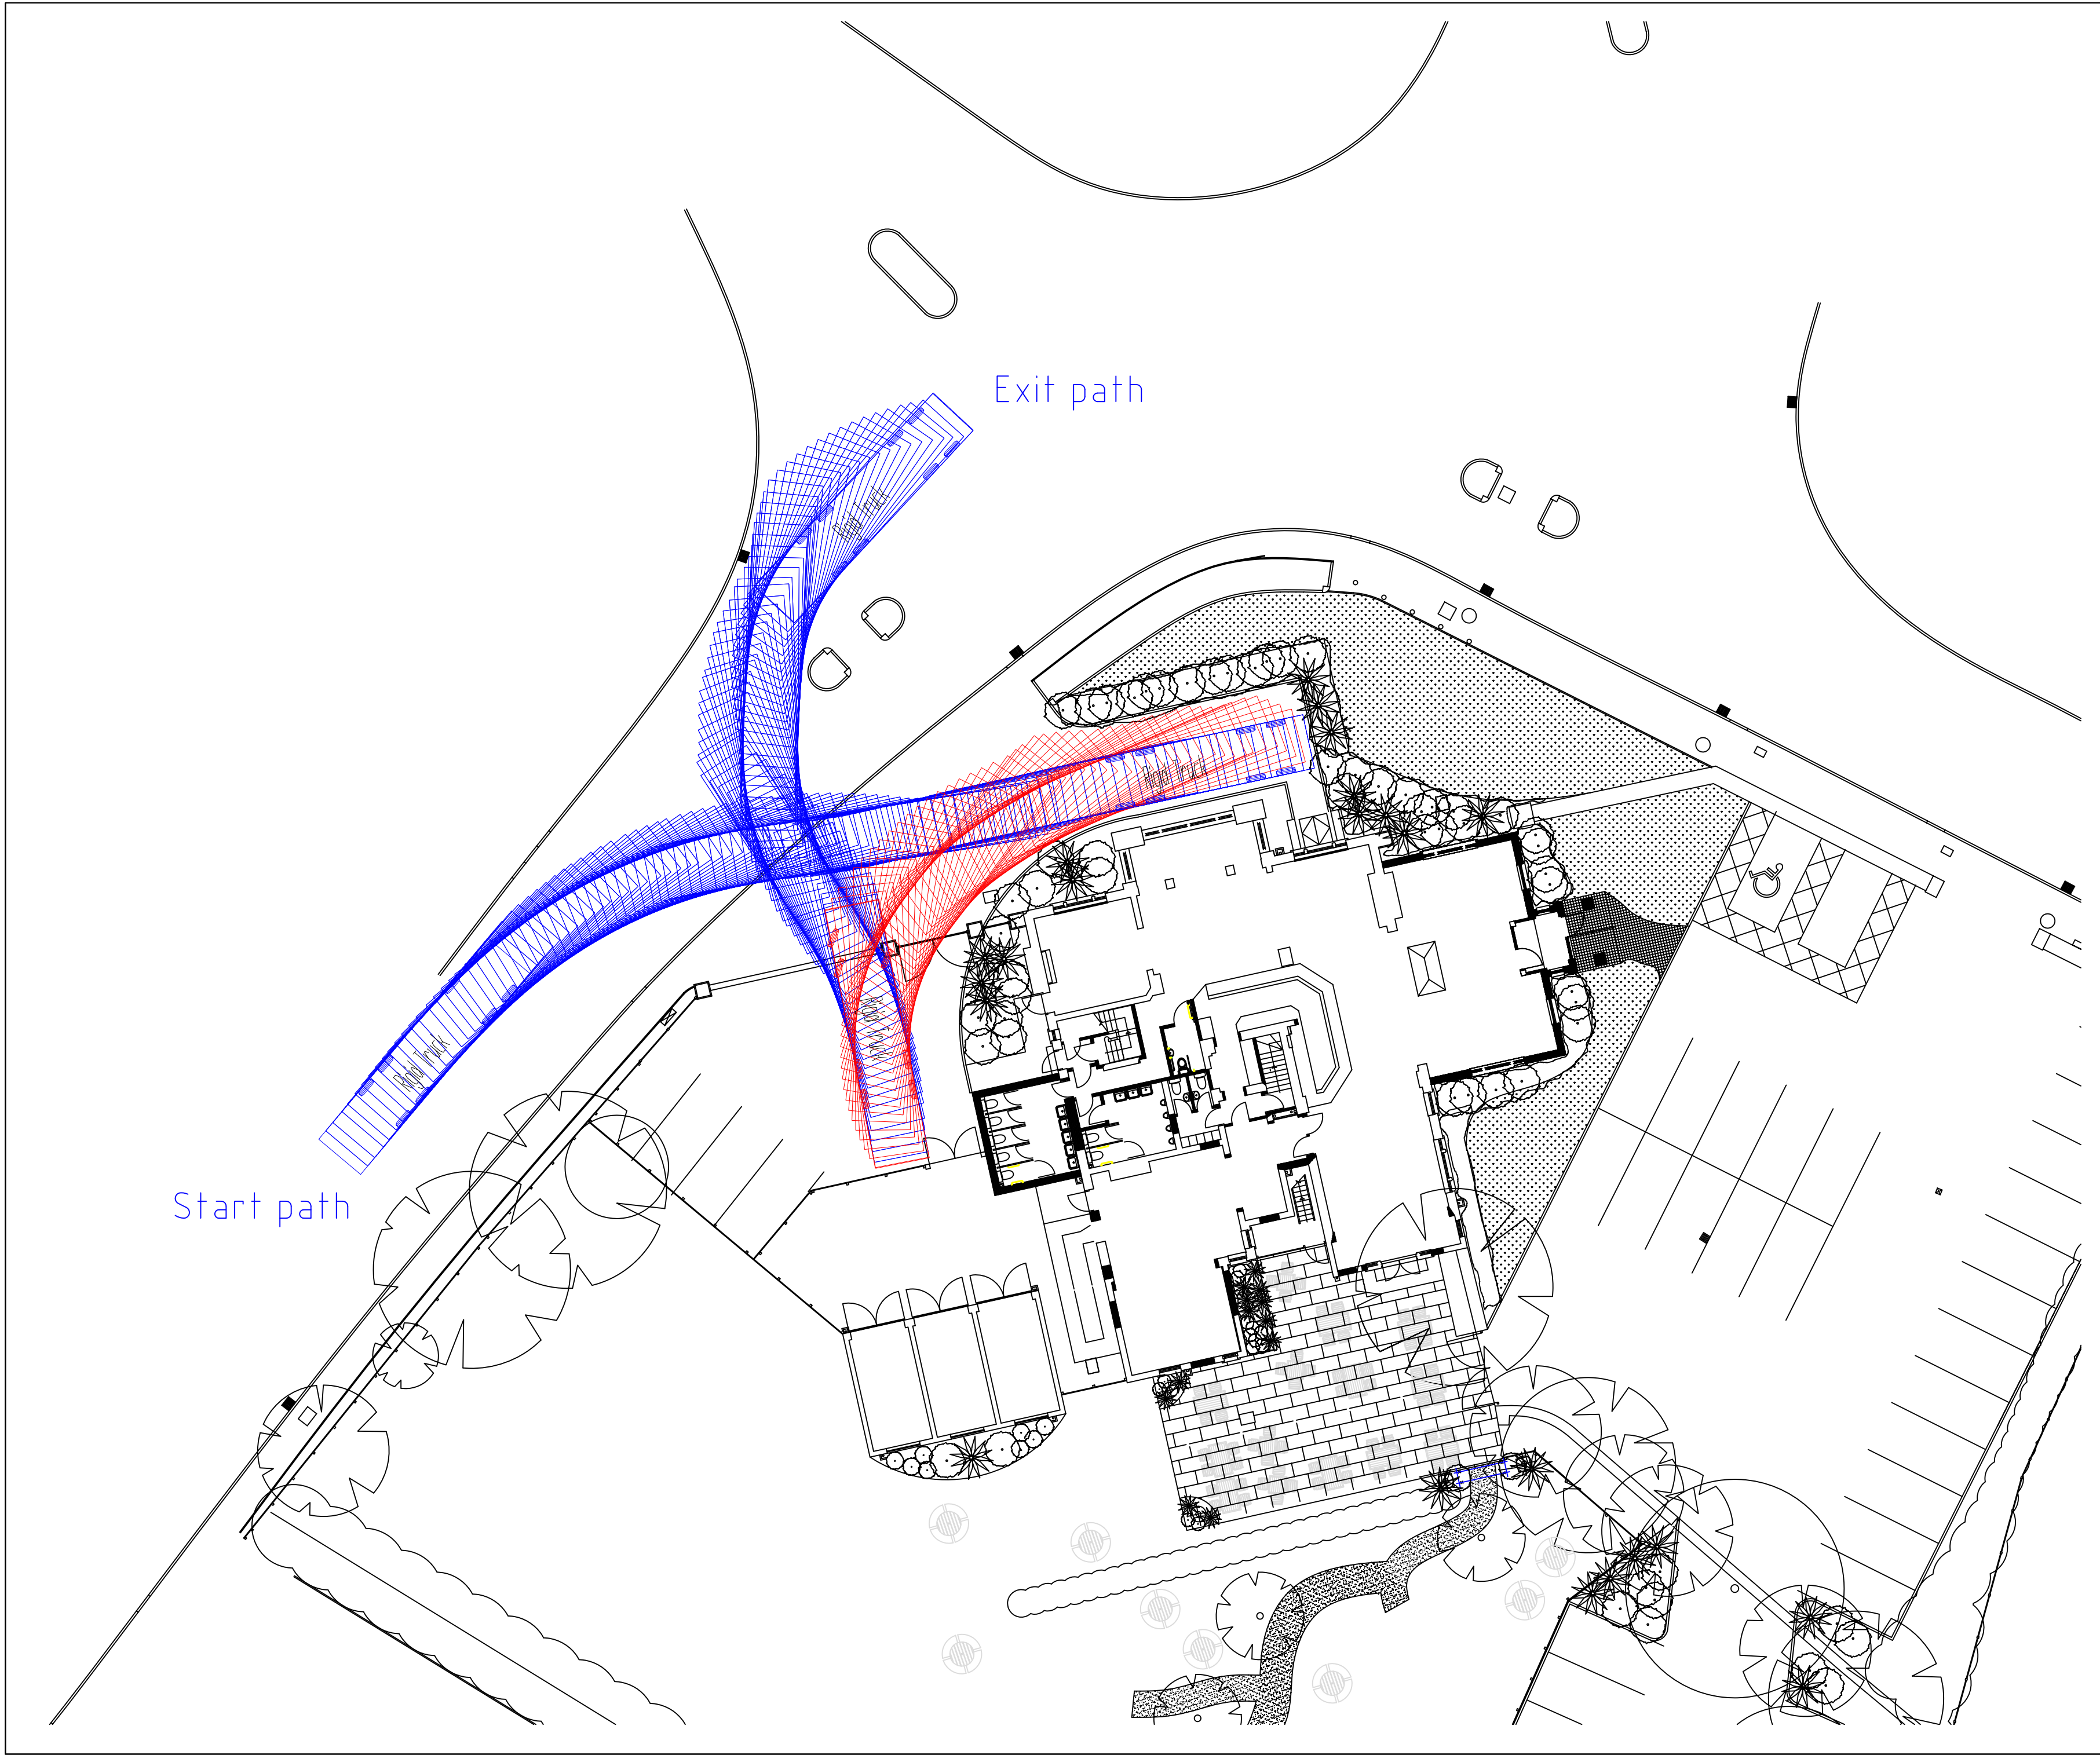

SCALE WITH CAUTION AS DISTORTION CAN OCCUR

NOTES.

1. Forward manoeuvres in blue, reverse manoeuvres in red.
2. Swept path manoeuvres are based on a rigid HGV
4 axle 8 wheel 12.00m long x 2.5m wide
3. Body outlines spaced at 0.5m

Rev.	Date	By	Description	Ckd	Aprd
Drawing Status. FOR APPROVAL					
Project. CROWN PLANNING SITE					
Title. AUTOTRACK SWEPT PATH RIGHT IN - RIGHT OUT					
Highway Design Services Tel: 01543 820929 Mobile: 07887 525210					
Scales. 1:200				Drawing Size A2	
Drawn. RP	Date. 14.01.12	Checked.		Approved.	
Job No.	Drawing No. HDS/12/01/02			Rev.	