
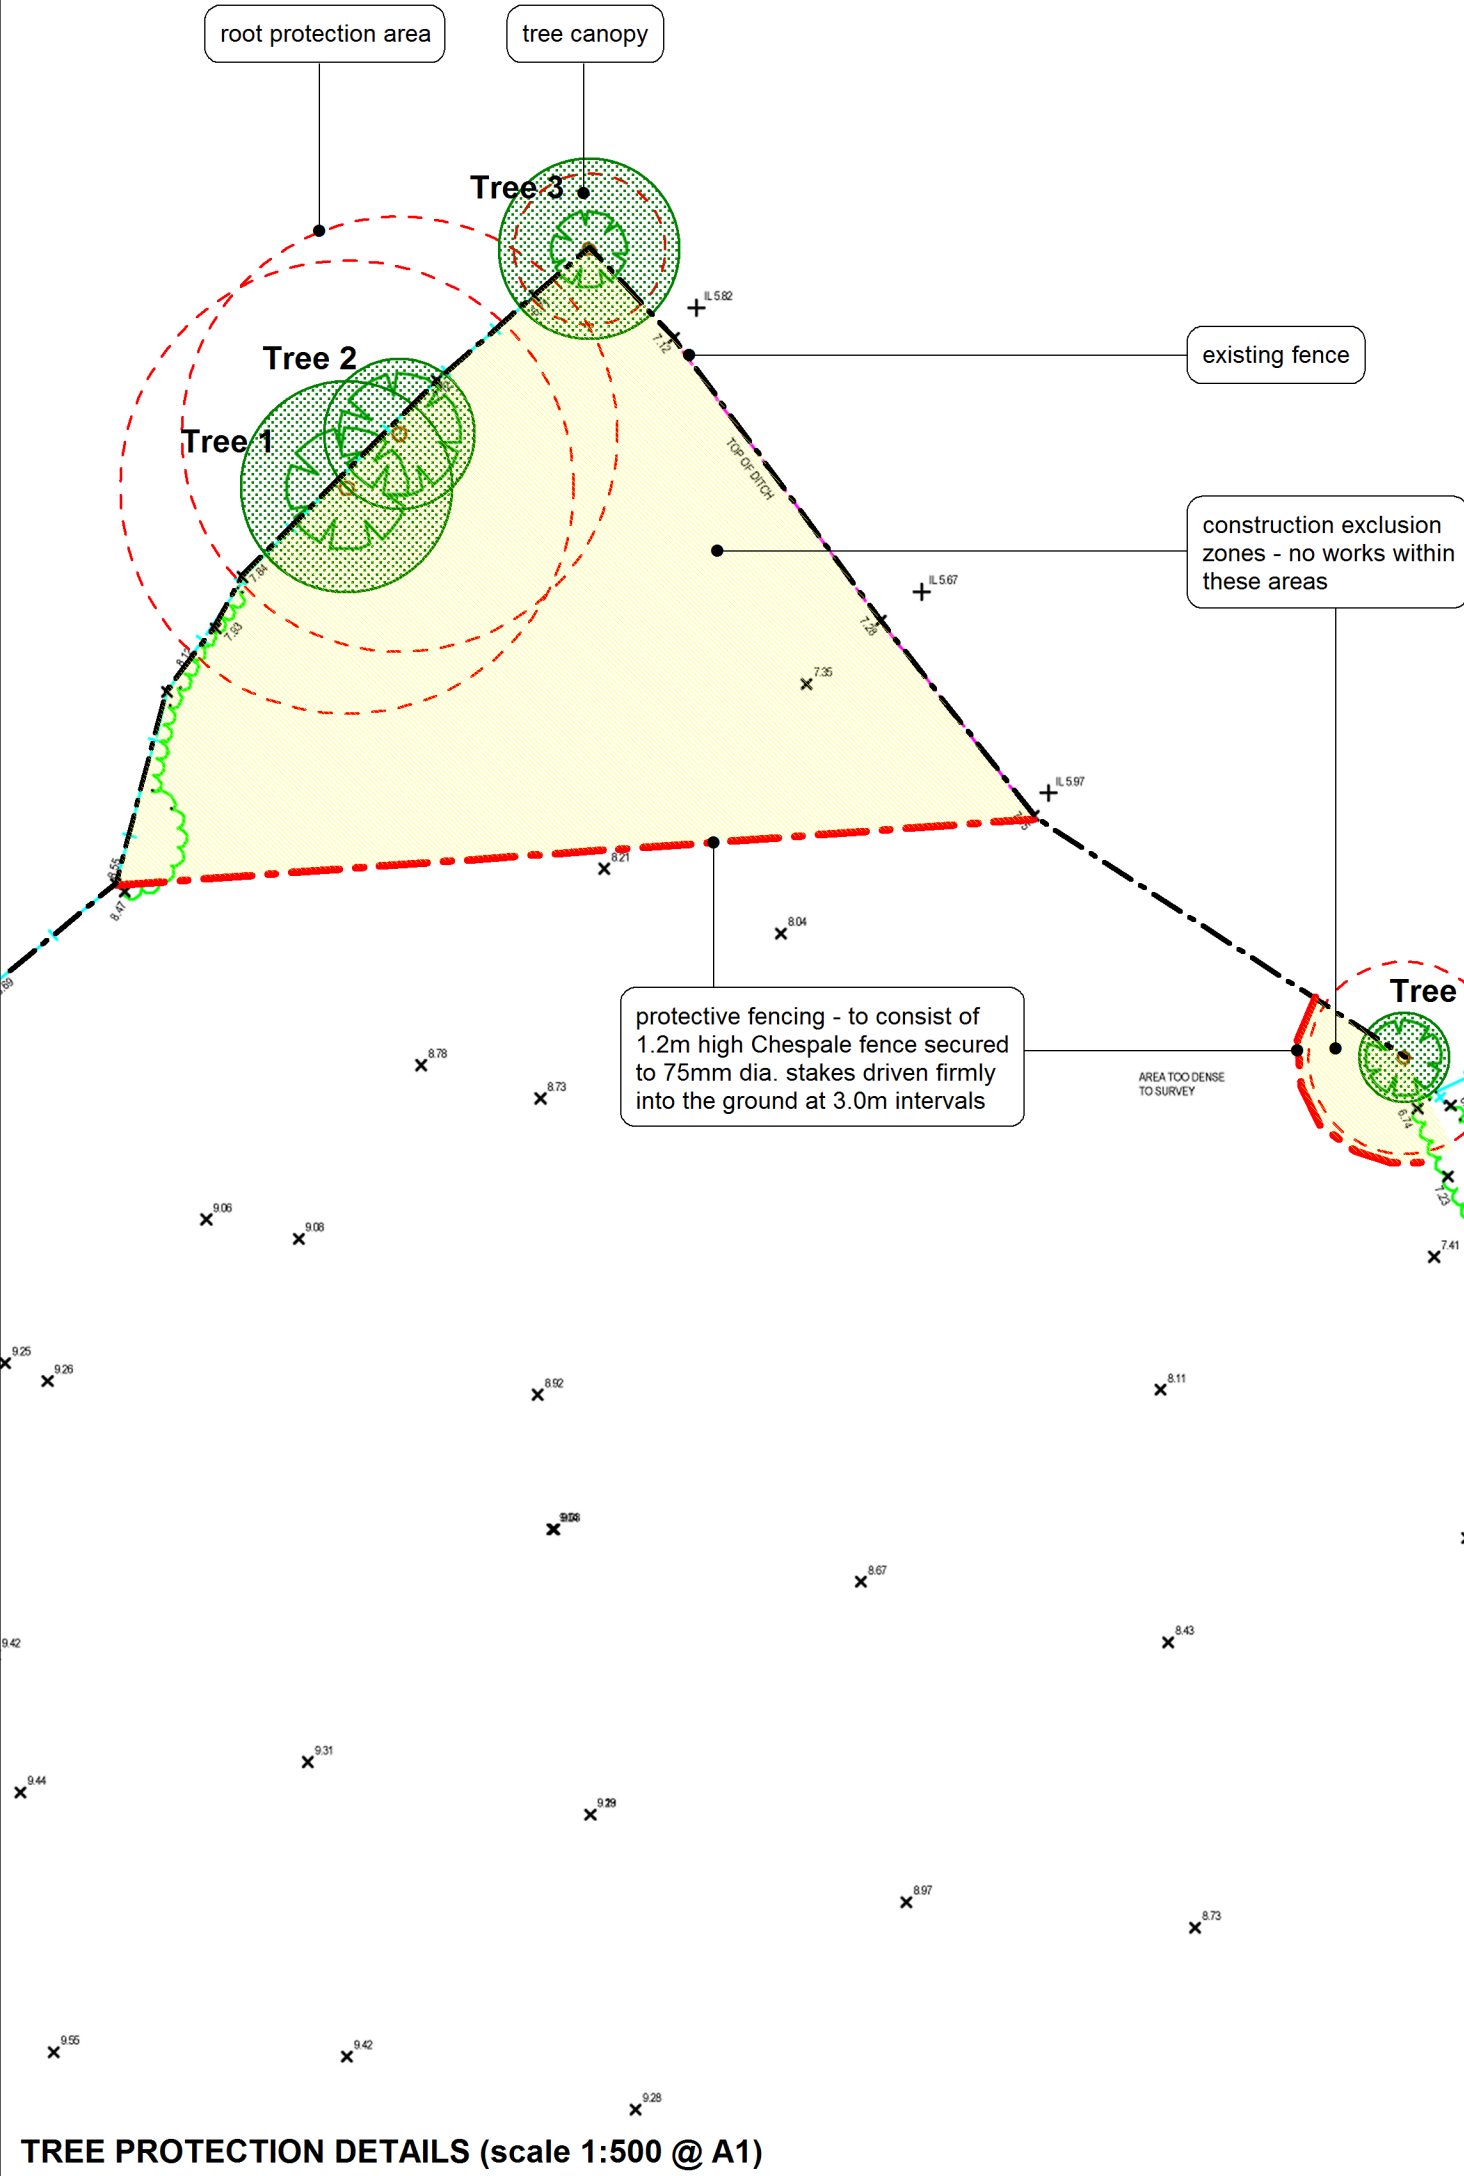


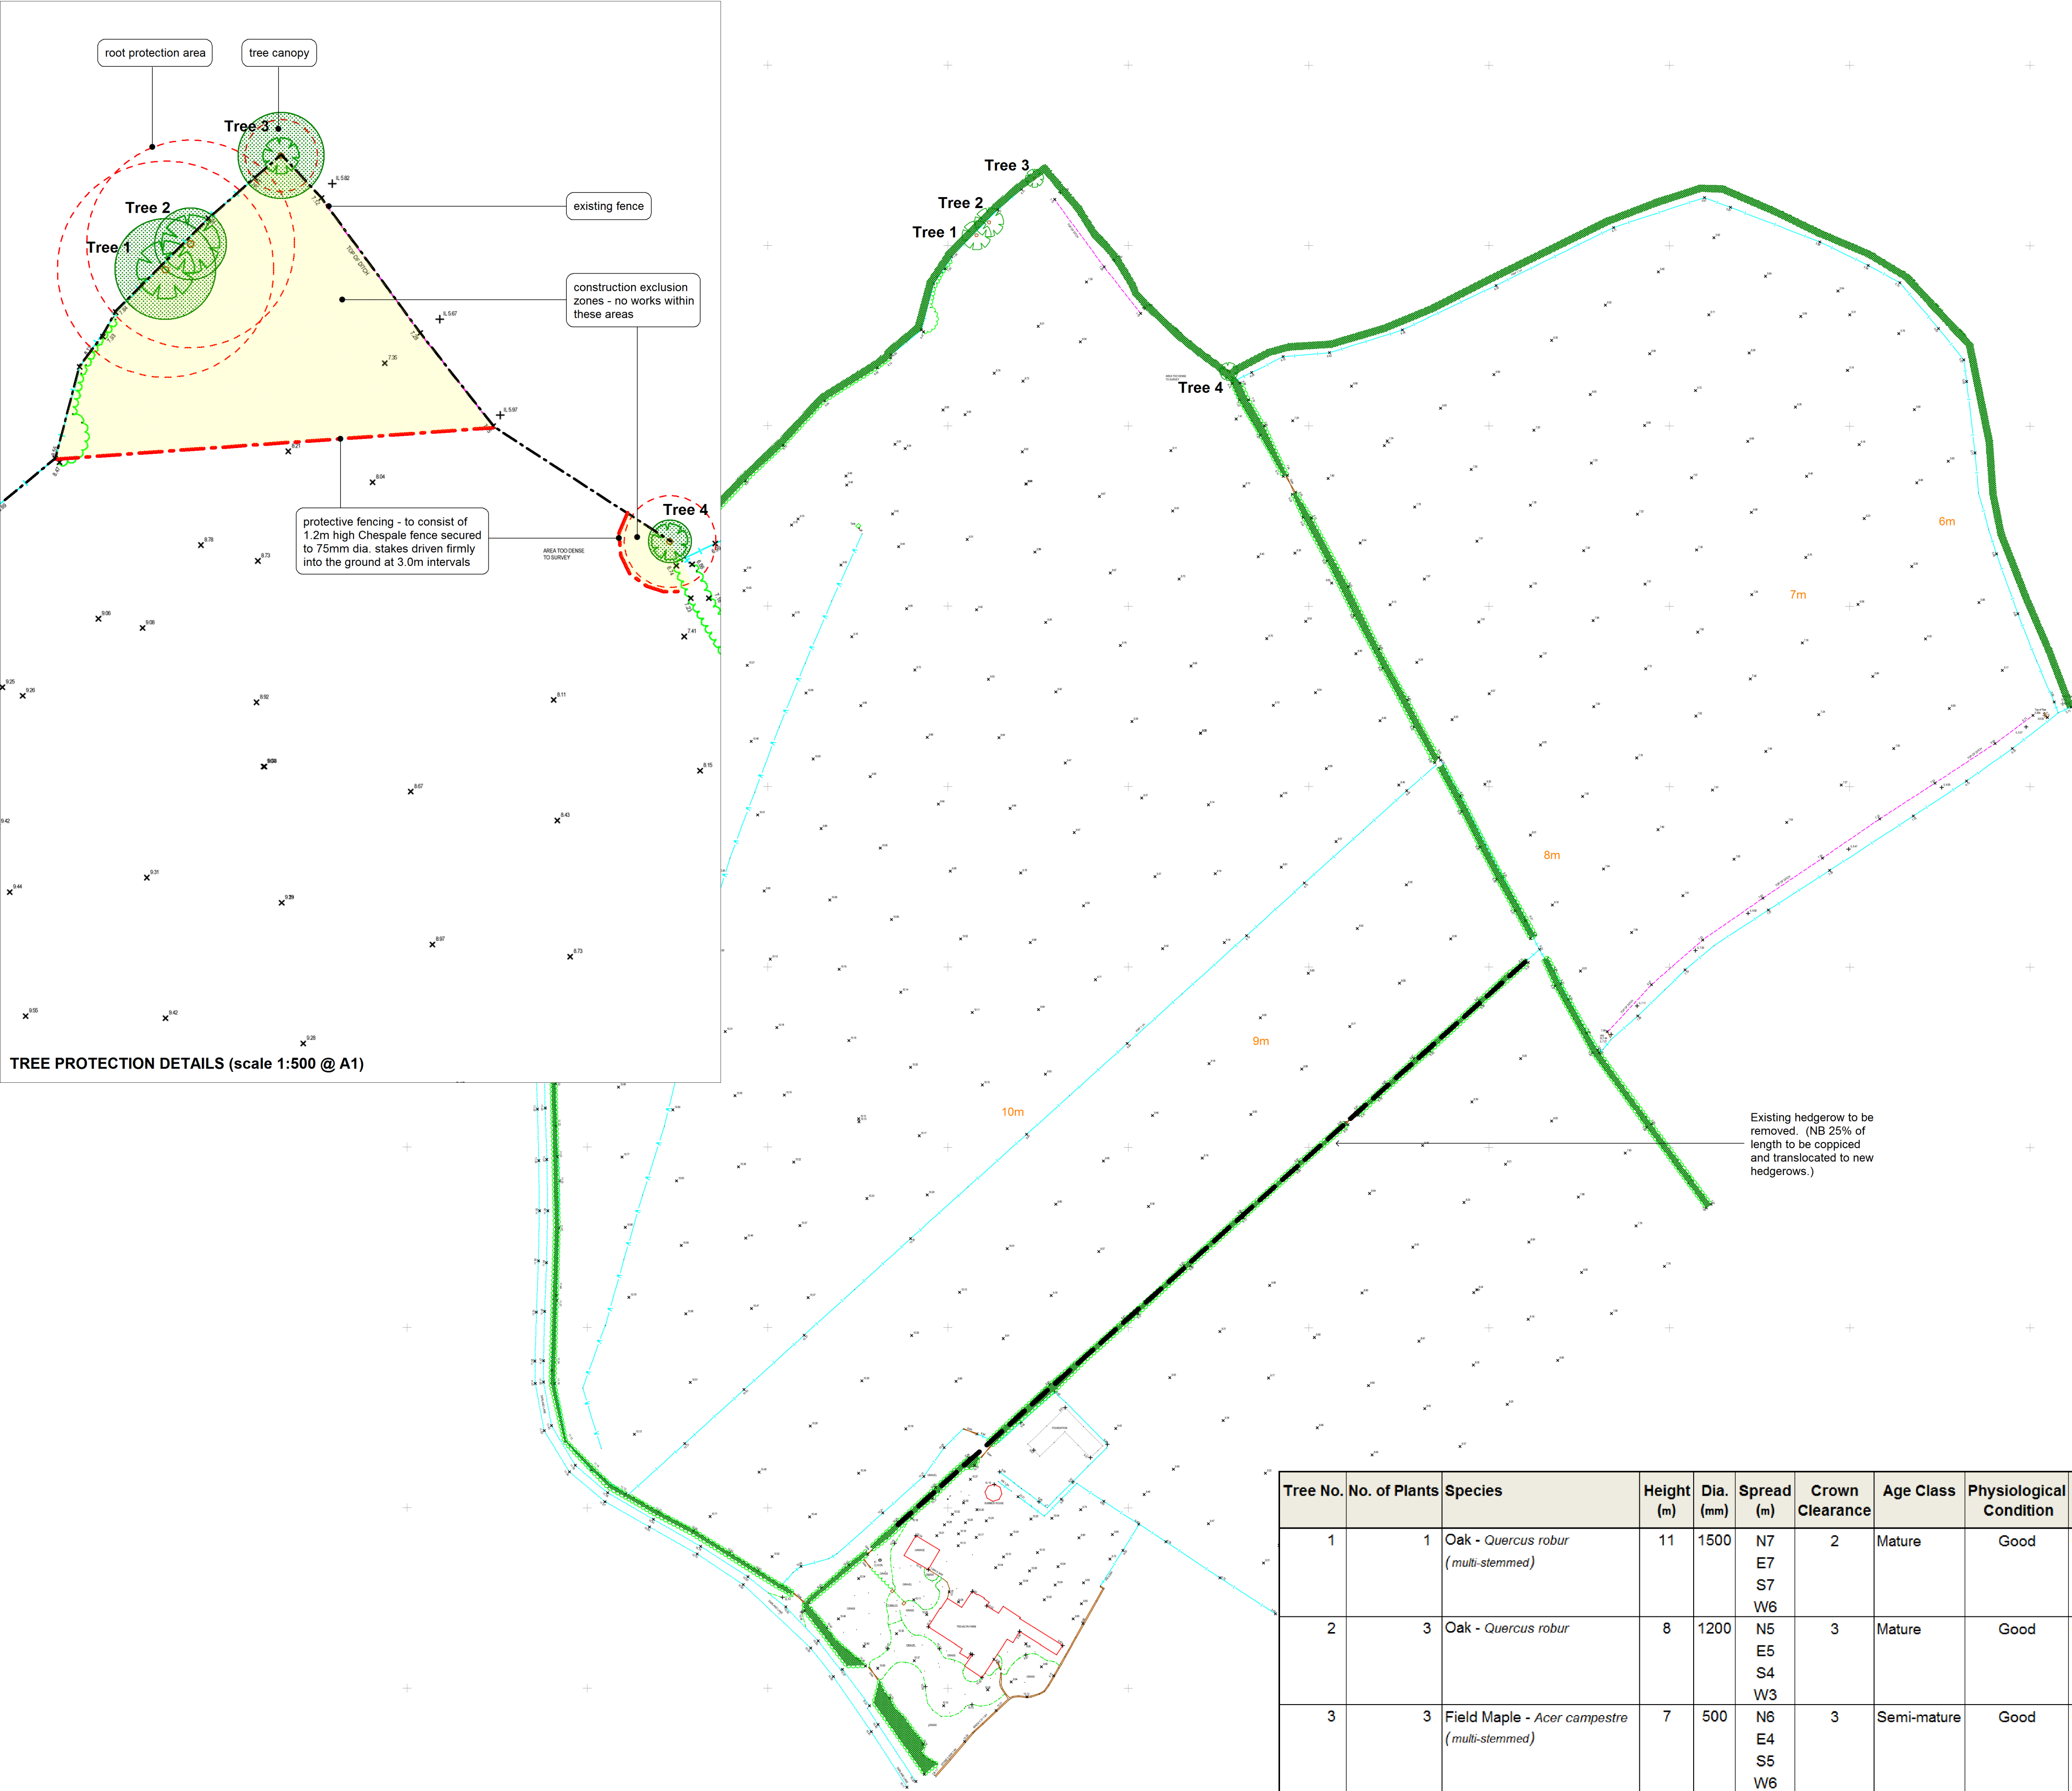

Tree No.	No. of Plants	Species	Height (m)	Dia. (mm)	Spread (m)	Crown Clearance	Age Class	Physiological Condition	Structural Condition	Management Recommendations	Category
1	1	Oak - <i>Quercus robur</i> (multi-stemmed)	11	1500	N7 E7 S7 W6	2	Mature	Good	Good	None	A
2	3	Oak - <i>Quercus robur</i>	8	1200	N5 E5 S4 W3	3	Mature	Good	Good	None	A
3	3	Field Maple - <i>Acer campestre</i> (multi-stemmed)	7	500	N6 E4 S5 W6	3	Semi-mature	Good	Good	None	A
4	5	Alder - <i>Alnus glutinosa</i>	6	530	N3 E3 W3 S3	1	Mature	Poor	Poor (rotten trunk - top blown out)	None	C

TREVALYN TREE SCHEDULE

Notes:

1. Category: A = Retain - of high quality and value with an estimated contribution of more than 40 years; C = Retain - in adequate condition.

Key

existing hedgerow



Date	Details	Revision

© Chris Burnett Associates 2011. This plan should not be reproduced in whole or in part without prior written permission.



Landscape Architects

White House Farm
Shoeburyness, Malden
Chesler ST14 7BN
Tel: 01829 250646
Fax: 01829 250527
Mob: 07309 029810
chris@cb-a.net
www.chris-burnett-associates.co.uk

Client Mr & Mrs D. Williams

Project Trevalyn Farm, Rossett

Title Tree Survey & Tree Protection Plan

Scale 1:1,000 @ A1 (inset as indicated)

Date 23/12/11

Drawn JHD

Checked CB

Dwg No.

Revision

TFRLP11.23

