


THIS INFORMATION IS CONFIDENTIAL AND THE PROPERTY OF STRATUS ENVIRONMENTAL LIMITED. IT IS RELEASED ON CONDITION THAT NONE OF THE INFORMATION SHALL BE DISCLOSED TO ANY THIRD PARTY OR REPRODUCED IN WHOLE OR PART WITHOUT THE PRIOR CONSENT IN WRITING OF STRATUS ENVIRONMENTAL LIMITED.

DISCLAIMER
THIS INFORMATION SHOULD NOT BE REGARDED AS ACCURATE AND SHOULD BE USED FOR GUIDANCE PURPOSES ONLY.

-  TREE HIGHLY DESIRABLE TO RETAIN/TRANSPLANT
 -  TREE DESIRABLE TO RETAIN/TRANSPLANT
 -  TREE TO RETAIN WHERE POSSIBLE/TRANSPLANT
 -  LOSS TO CONDITION
 -  EXISTING WOODLAND
- 560 TREE REFERENCE NUMBER, REFER TO APPENDIX 10.1 OF THE ENVIRONMENTAL STATEMENT FOR DETAILS

REV.	DESCRIPTION	DATE

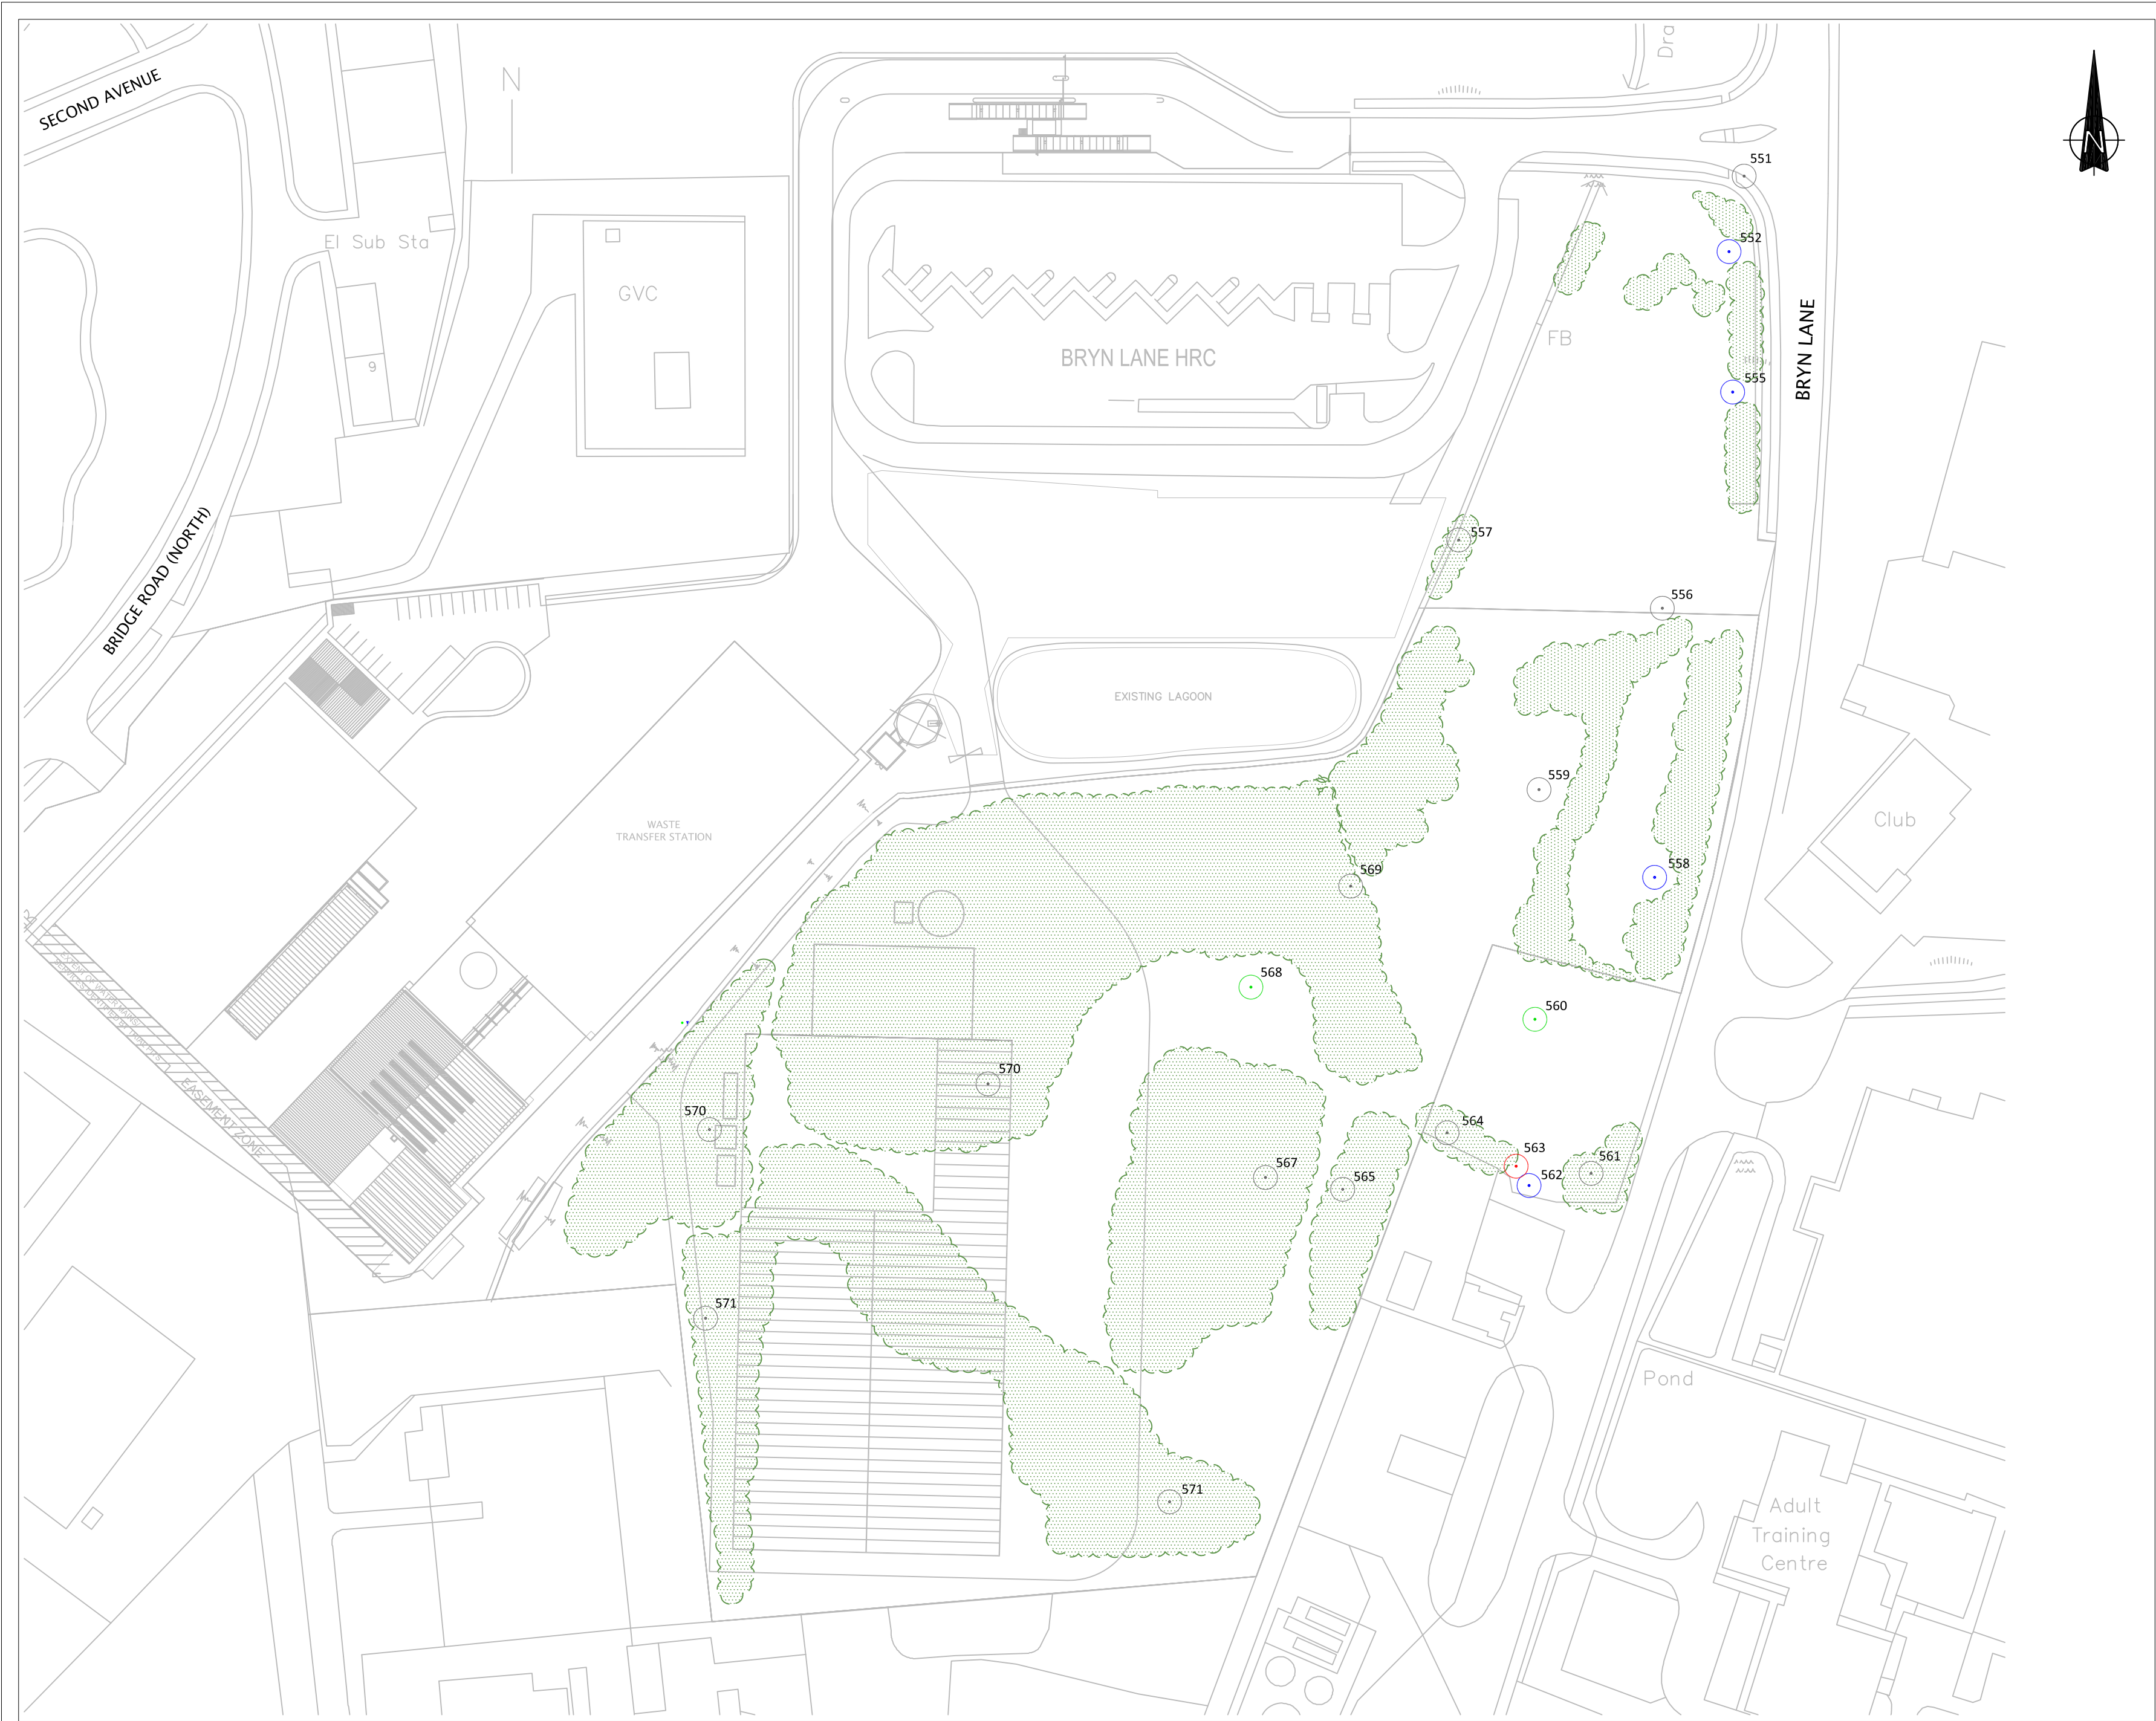

STRATUS ENVIRONMENTAL LIMITED
4245 PARK APPROACH
THORPE PARK
LEEDS
LS15 8GB
T: 0113 232 8571
E: info@stratus-environmental.co.uk
W: stratus-environmental.co.uk

CLIENT



PROJECT

**BRYN LANE PHASE 2
PLANNING APPLICATION**

DRAWING TITLE

TREE RETENTION & REMOVAL

DRAWN	DATE	APPROVED	DATE
I.W.	07/09/2011	D.B.	07/09/2011
SCALE	SHEET	DRAWING NO.	REVISION
1:1000	A2	WR7042/19/11	0