



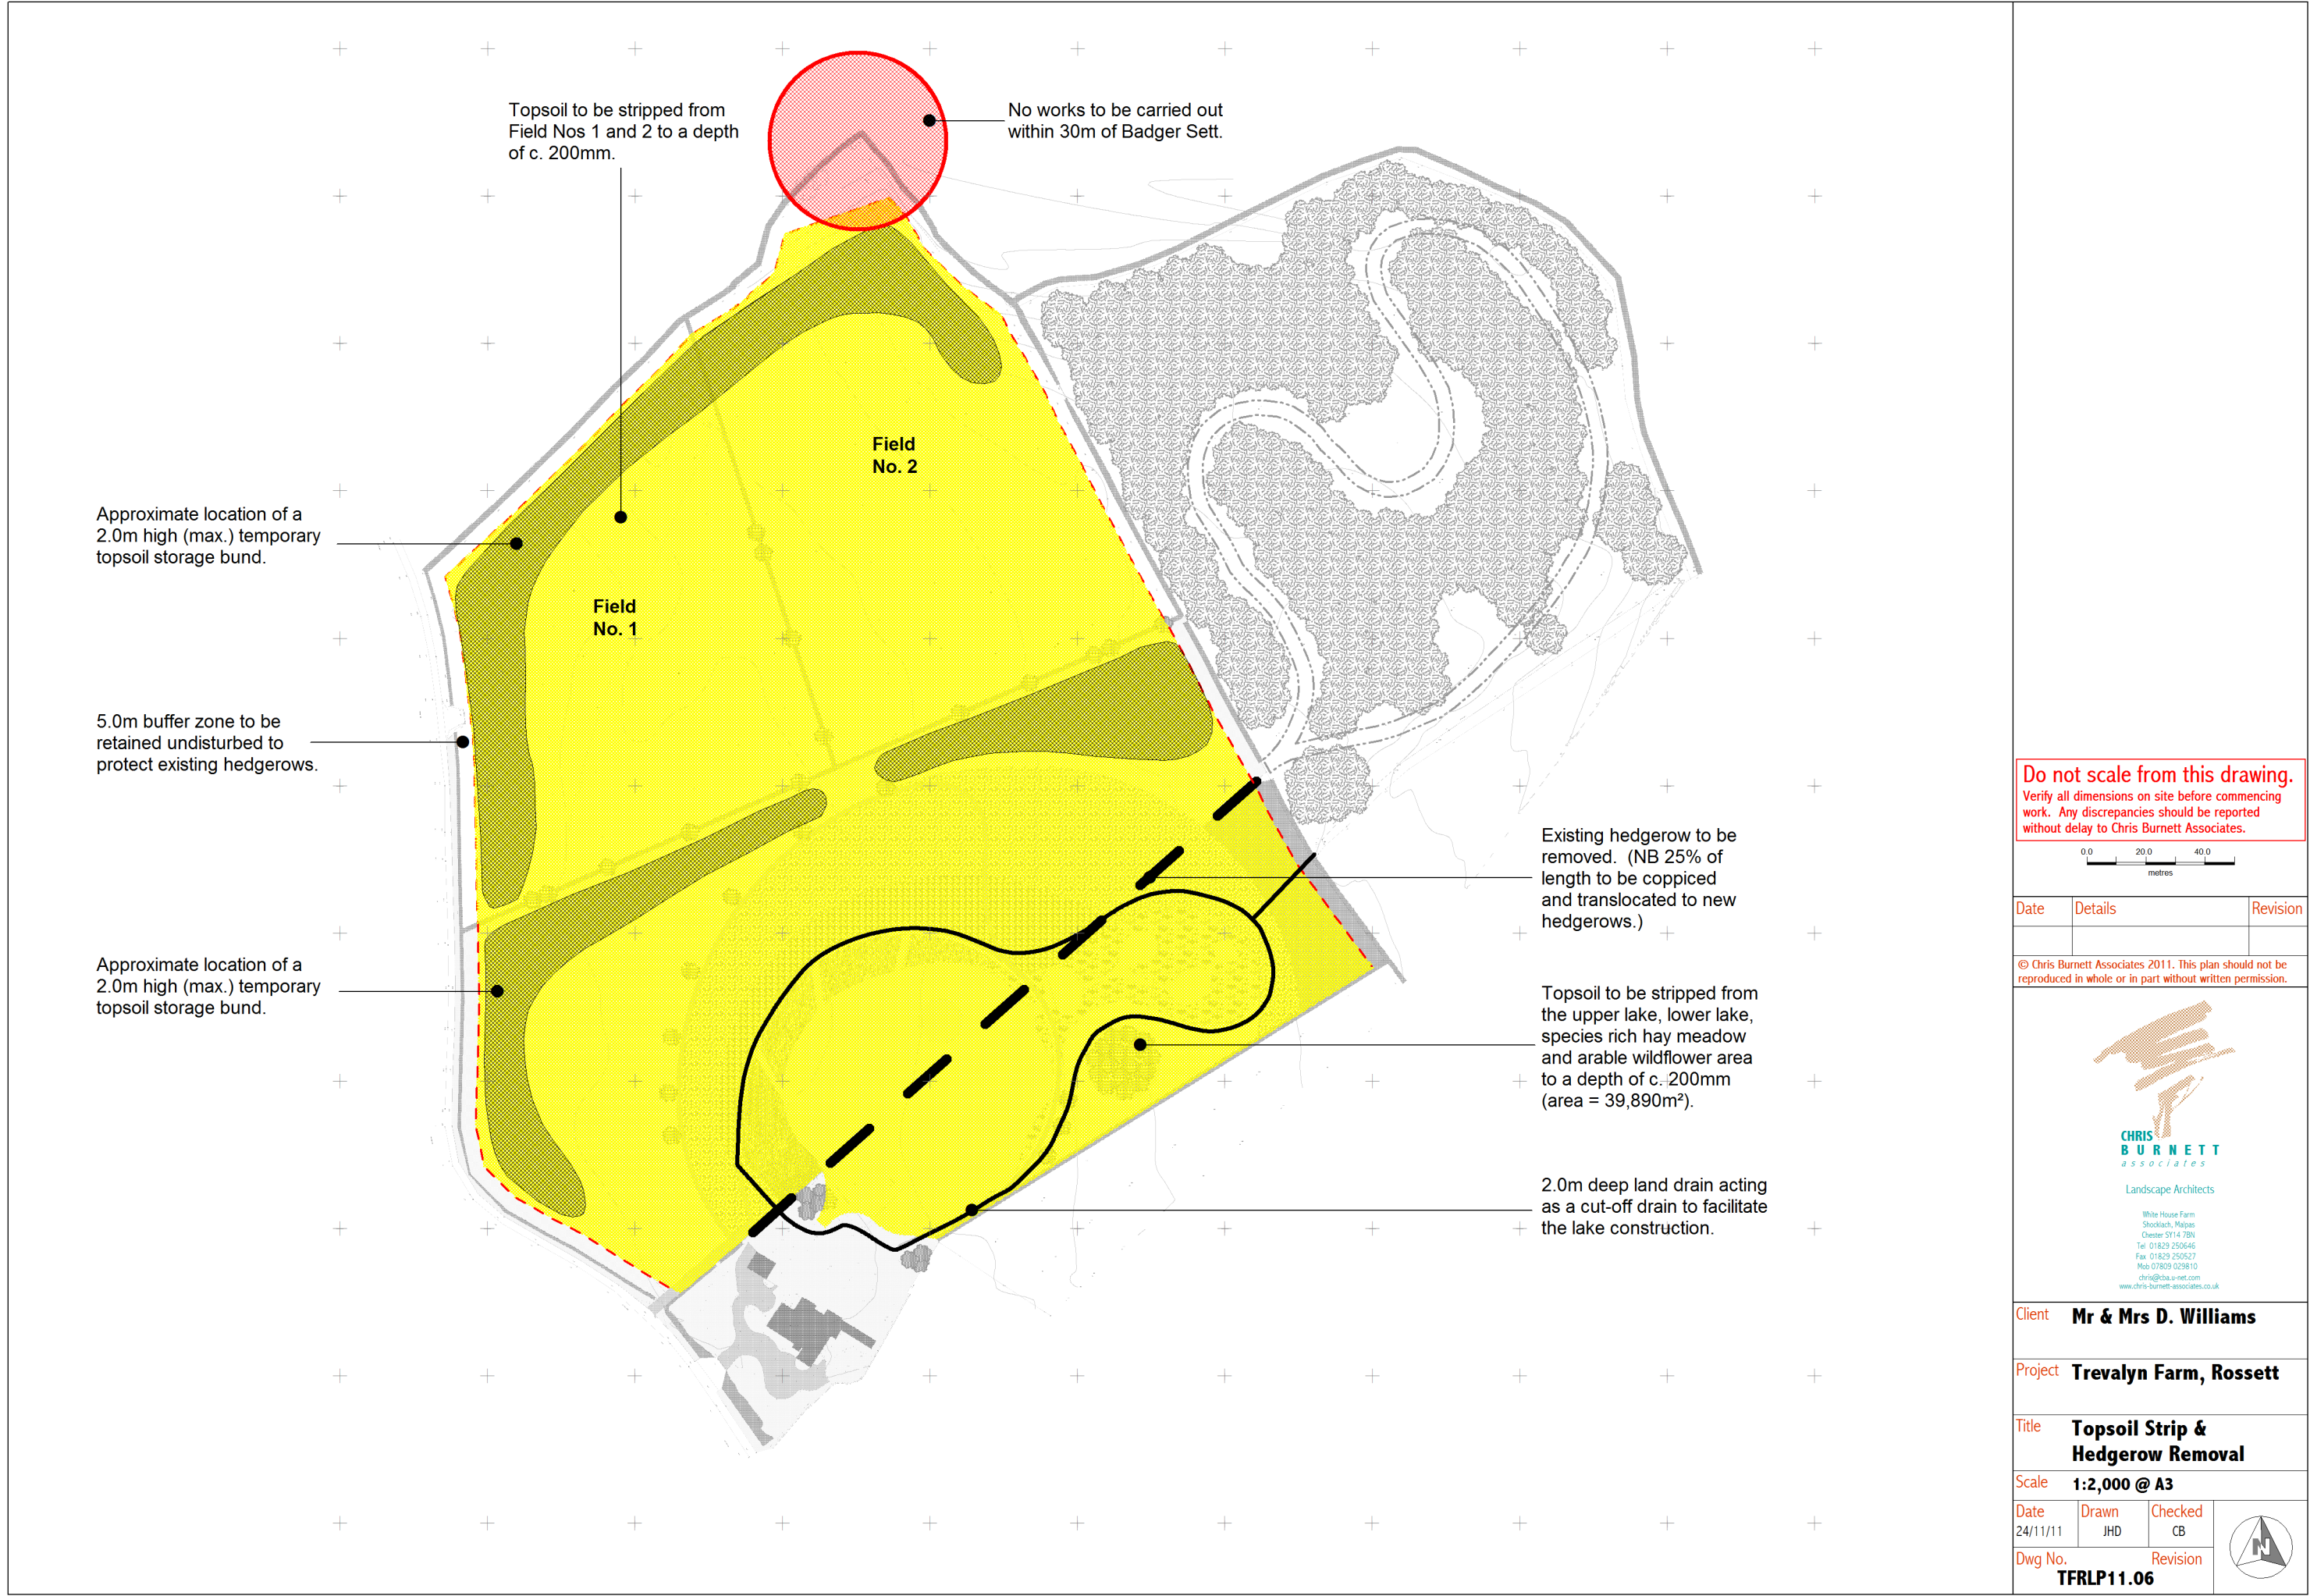

Do not scale from this drawing.
Verify all dimensions on site before commencing work. Any discrepancies should be reported without delay to Chris Burnett Associates.

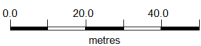

Date	Details	Revision
------	---------	----------

© Chris Burnett Associates 2011. This plan should not be reproduced in whole or in part without written permission.


CHRIS BURNETT
associates
Landscape Architects
White House Farm
Shrookhall, Malpas
Cheshire SY14 7BN
Tel: 01829 250646
Fax: 01829 250527
Mob: 07809 029610
chris@cb-a-ll.co.uk
www.chris-burnett-associates.co.uk

Client Mr & Mrs D. Williams

Project Trevalyn Farm, Rossett

Title Topsoil Strip & Hedgerow Removal

Scale 1:2,000 @ A3

Date 24/11/11	Drawn JHD	Checked CB	
Dwg No. TFRLP11.06			