




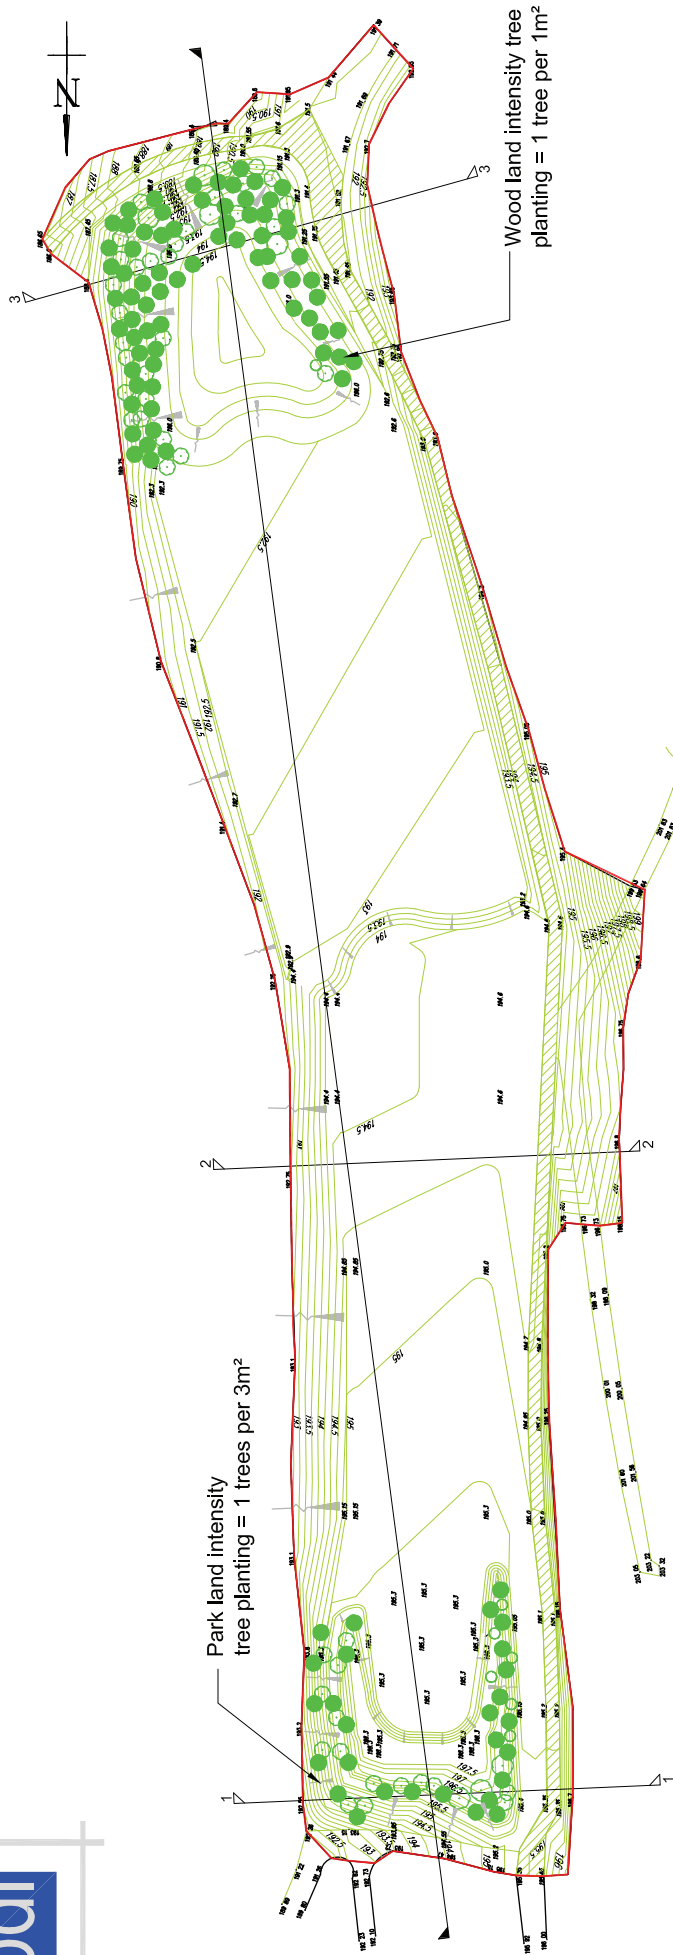

Proposed Site Plan

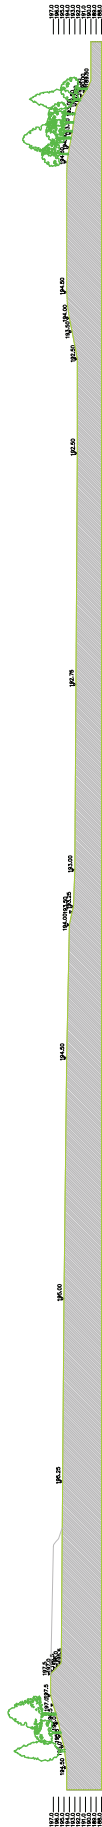


Indicative Longitudinal Section

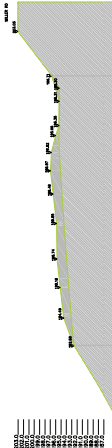

Indicative Cross Section 1



Indicative Cross Section 2

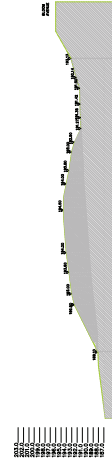

Indicative Cross Section 3