


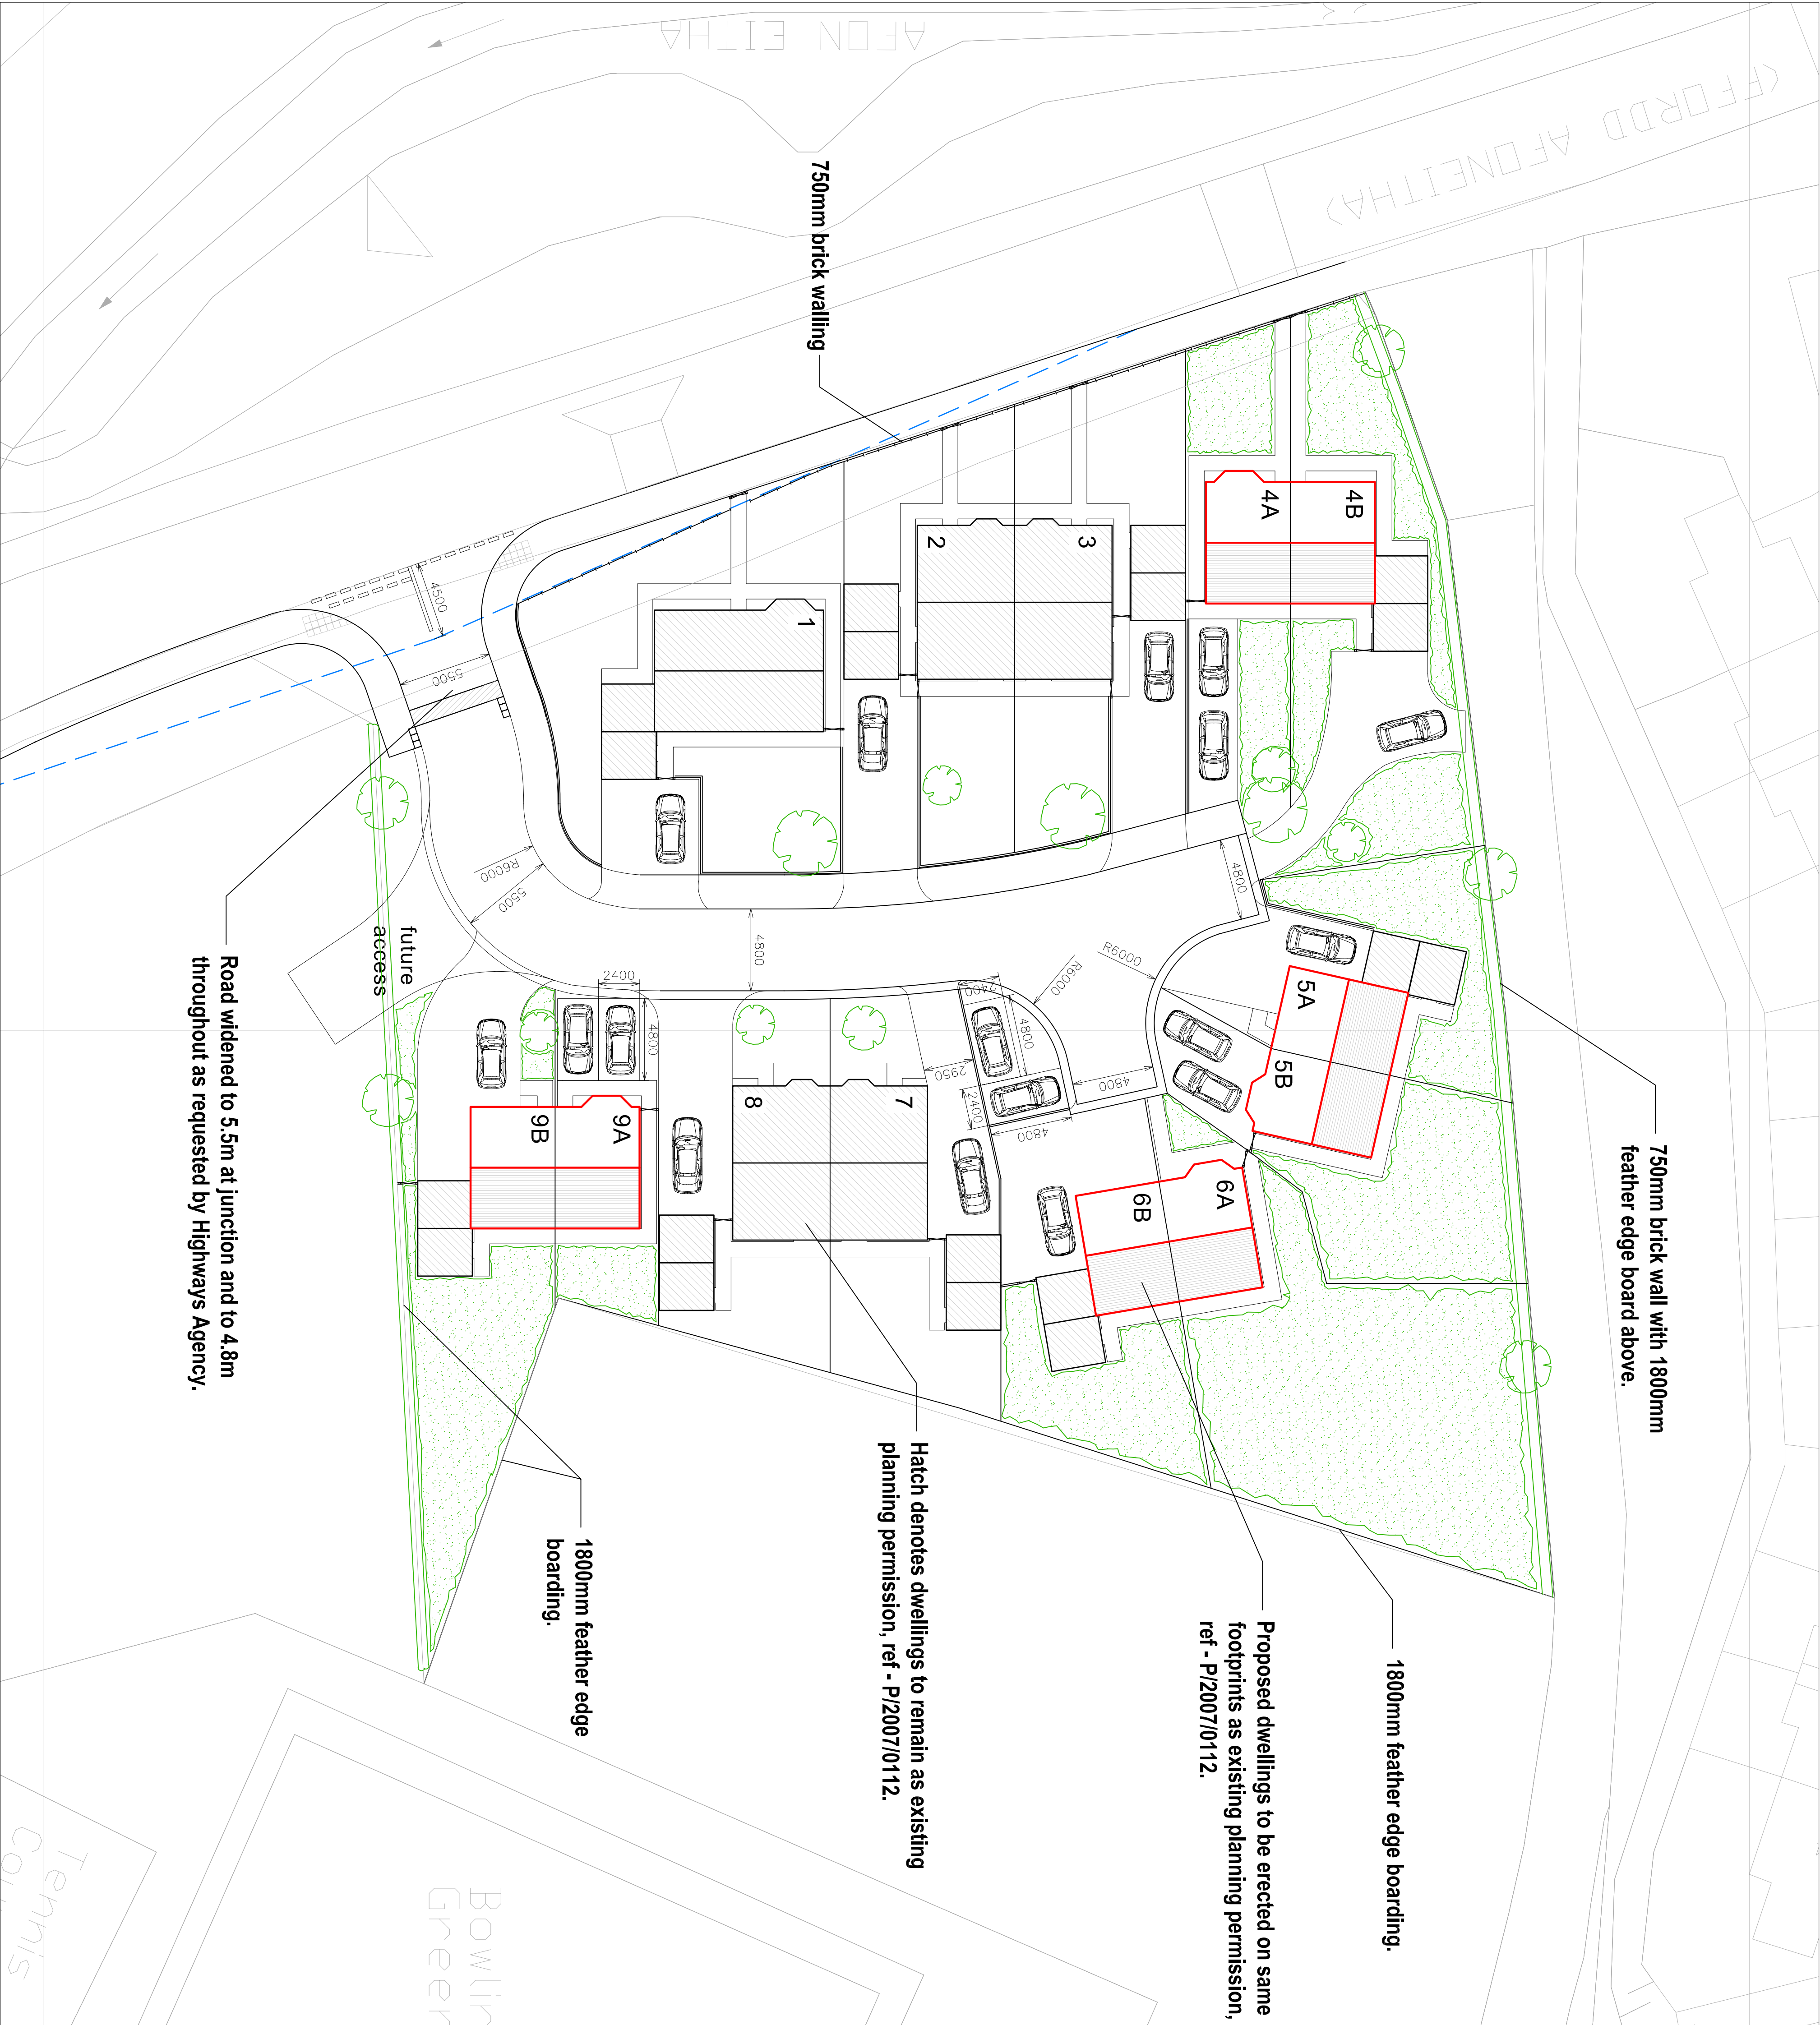

a - road & parking layout,
landscaping 25.07.11

GEORGE + TOMOS

PENSERI : ARCHITECTS Cyf.



Client
W D Stant Ltd

PROPOSED SITE PLAN

Job No.
11 / 16

Proposed New Build
@ AFONETHA ROAD, N. Wrexham.

Grading Scale
1:200 @A1

1:400 @A3

June '11

