



ELEVATIONS 1:20 SCALE

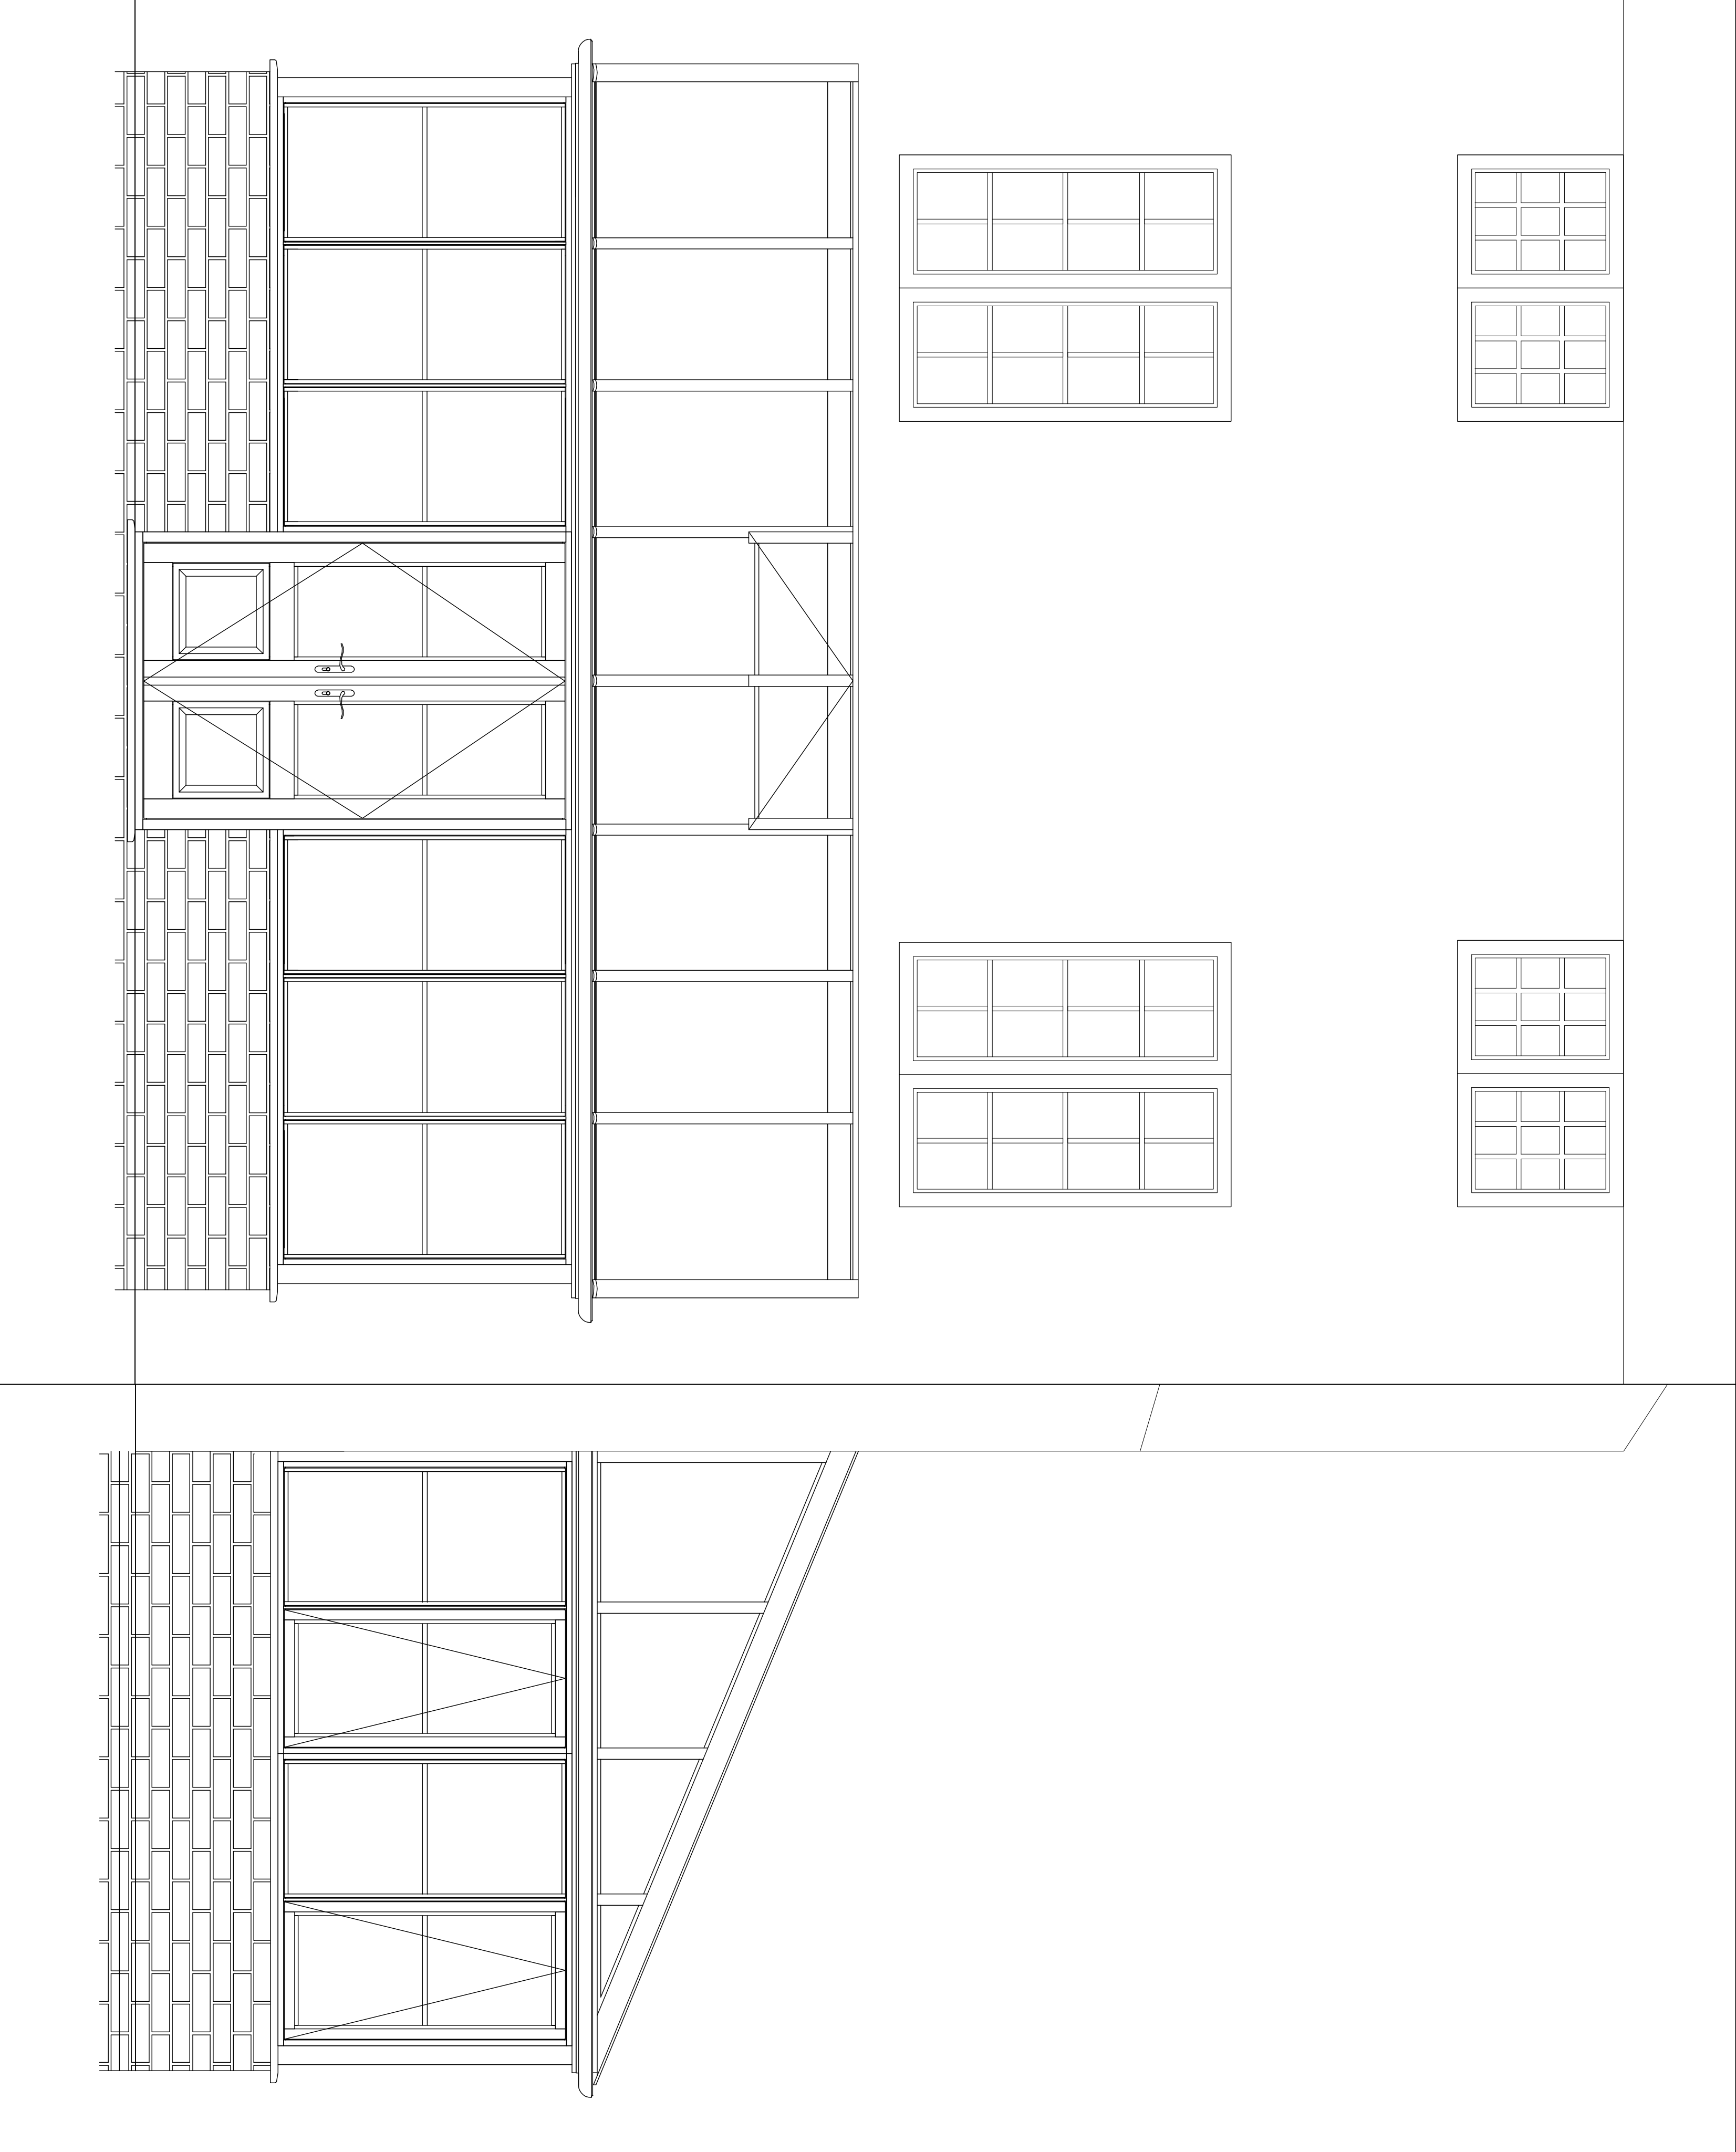

JOINERY DETAIL
EAVES, FRAME AND CILL SECTION, SCALE 1:5

DIRECT GLAZED FRAME FRAME WITH SASH

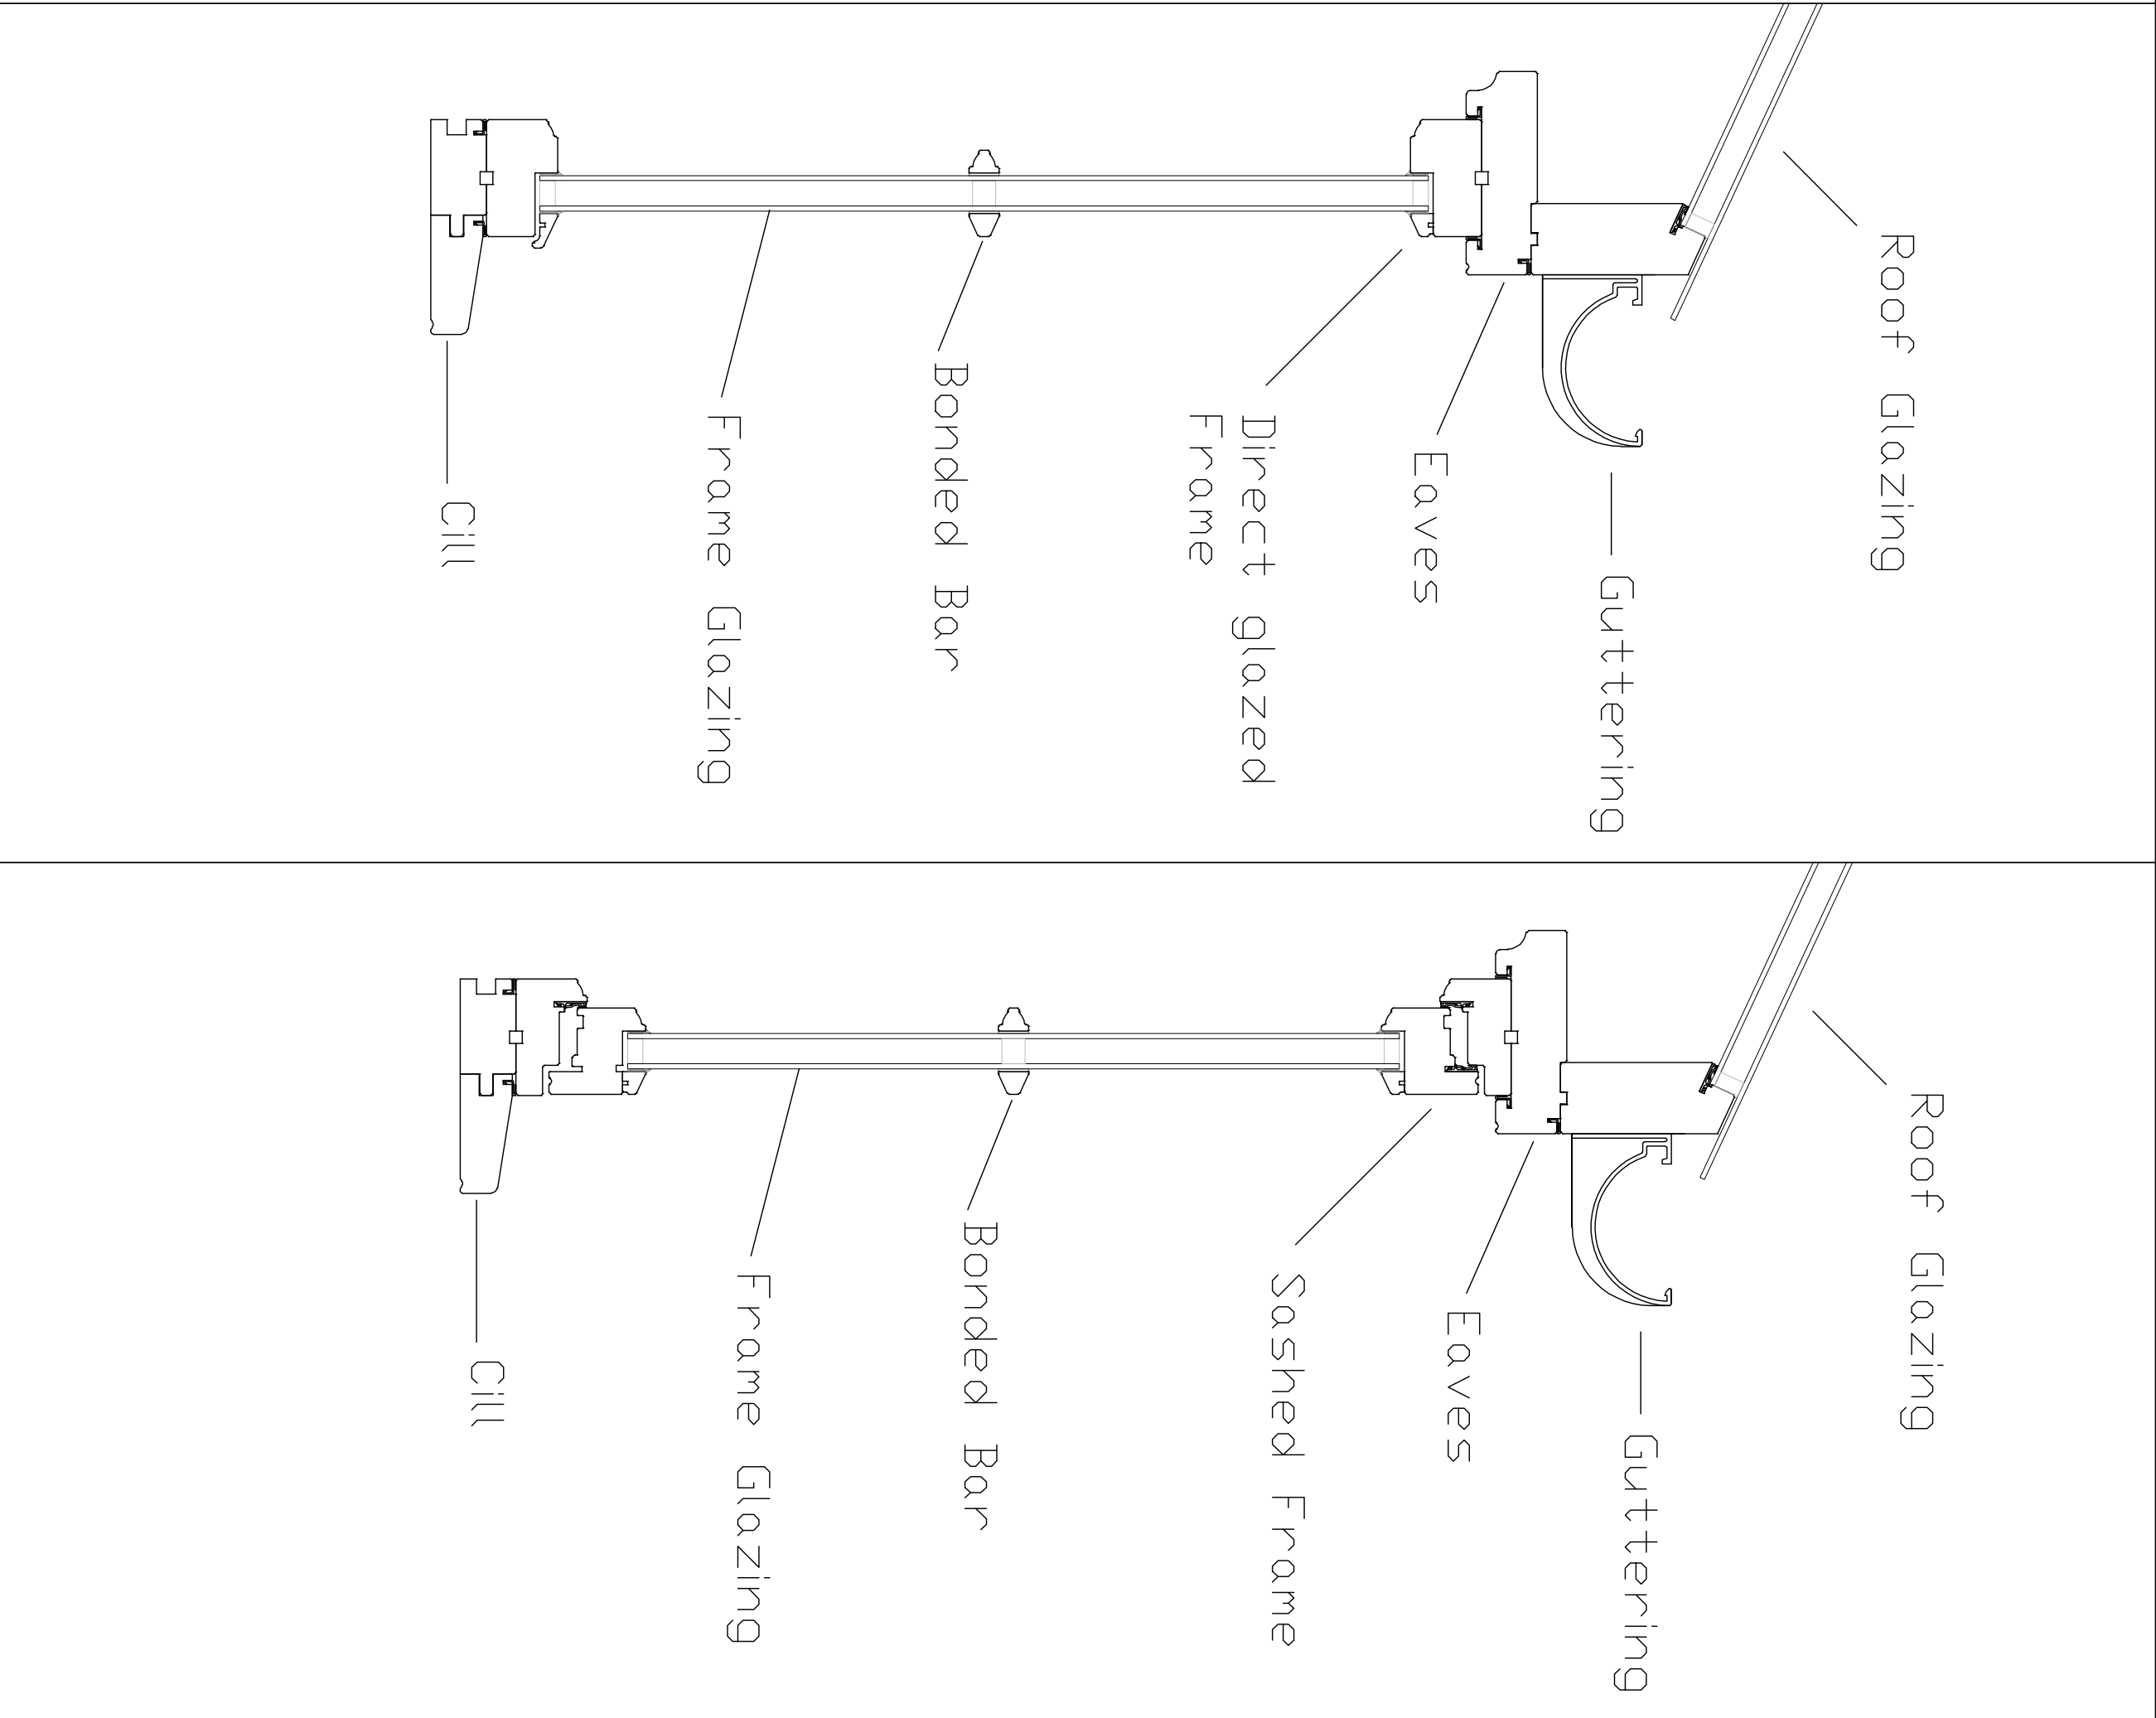

DRAWING REF: GOODALL_PP_8331A

DRAWN BY: Matthew Renshaw

SCALE:


1:20 & 1:5

DATED:

01.09.10

DRAWING:

2 of 2

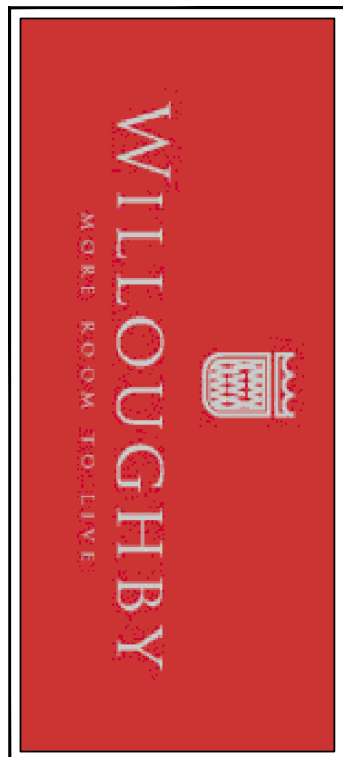

T: 0945 2222 640
W: WWW.WILLOUGHBY.CO.UK E: SALES@WWW.WILLOUGHBY.CO.UK
IN WILLOUGHBY LTD, REGISTERED IN ENGLAND AND WALES INCORPORATED.
REGISTERED OFFICES: 20 MARKET HILL, NORTHAM, NORTHAMPTON, NN4 0AF.
THE DRAWING IS COPYRIGHTED AND NOT BE LOANED, COPIED, REPRODUCED, OR IN ANY MANNER, WITHOUT THE WRITTEN PERMISSION OF WILLOUGHBY LTD. ANY UNAUTHORIZED REPRODUCTION OR USE OF THIS DRAWING SHALL BE PROSECUTED.
METHOD MAY ALSO INCLUDE A COPY OF THIS DESIGN.