


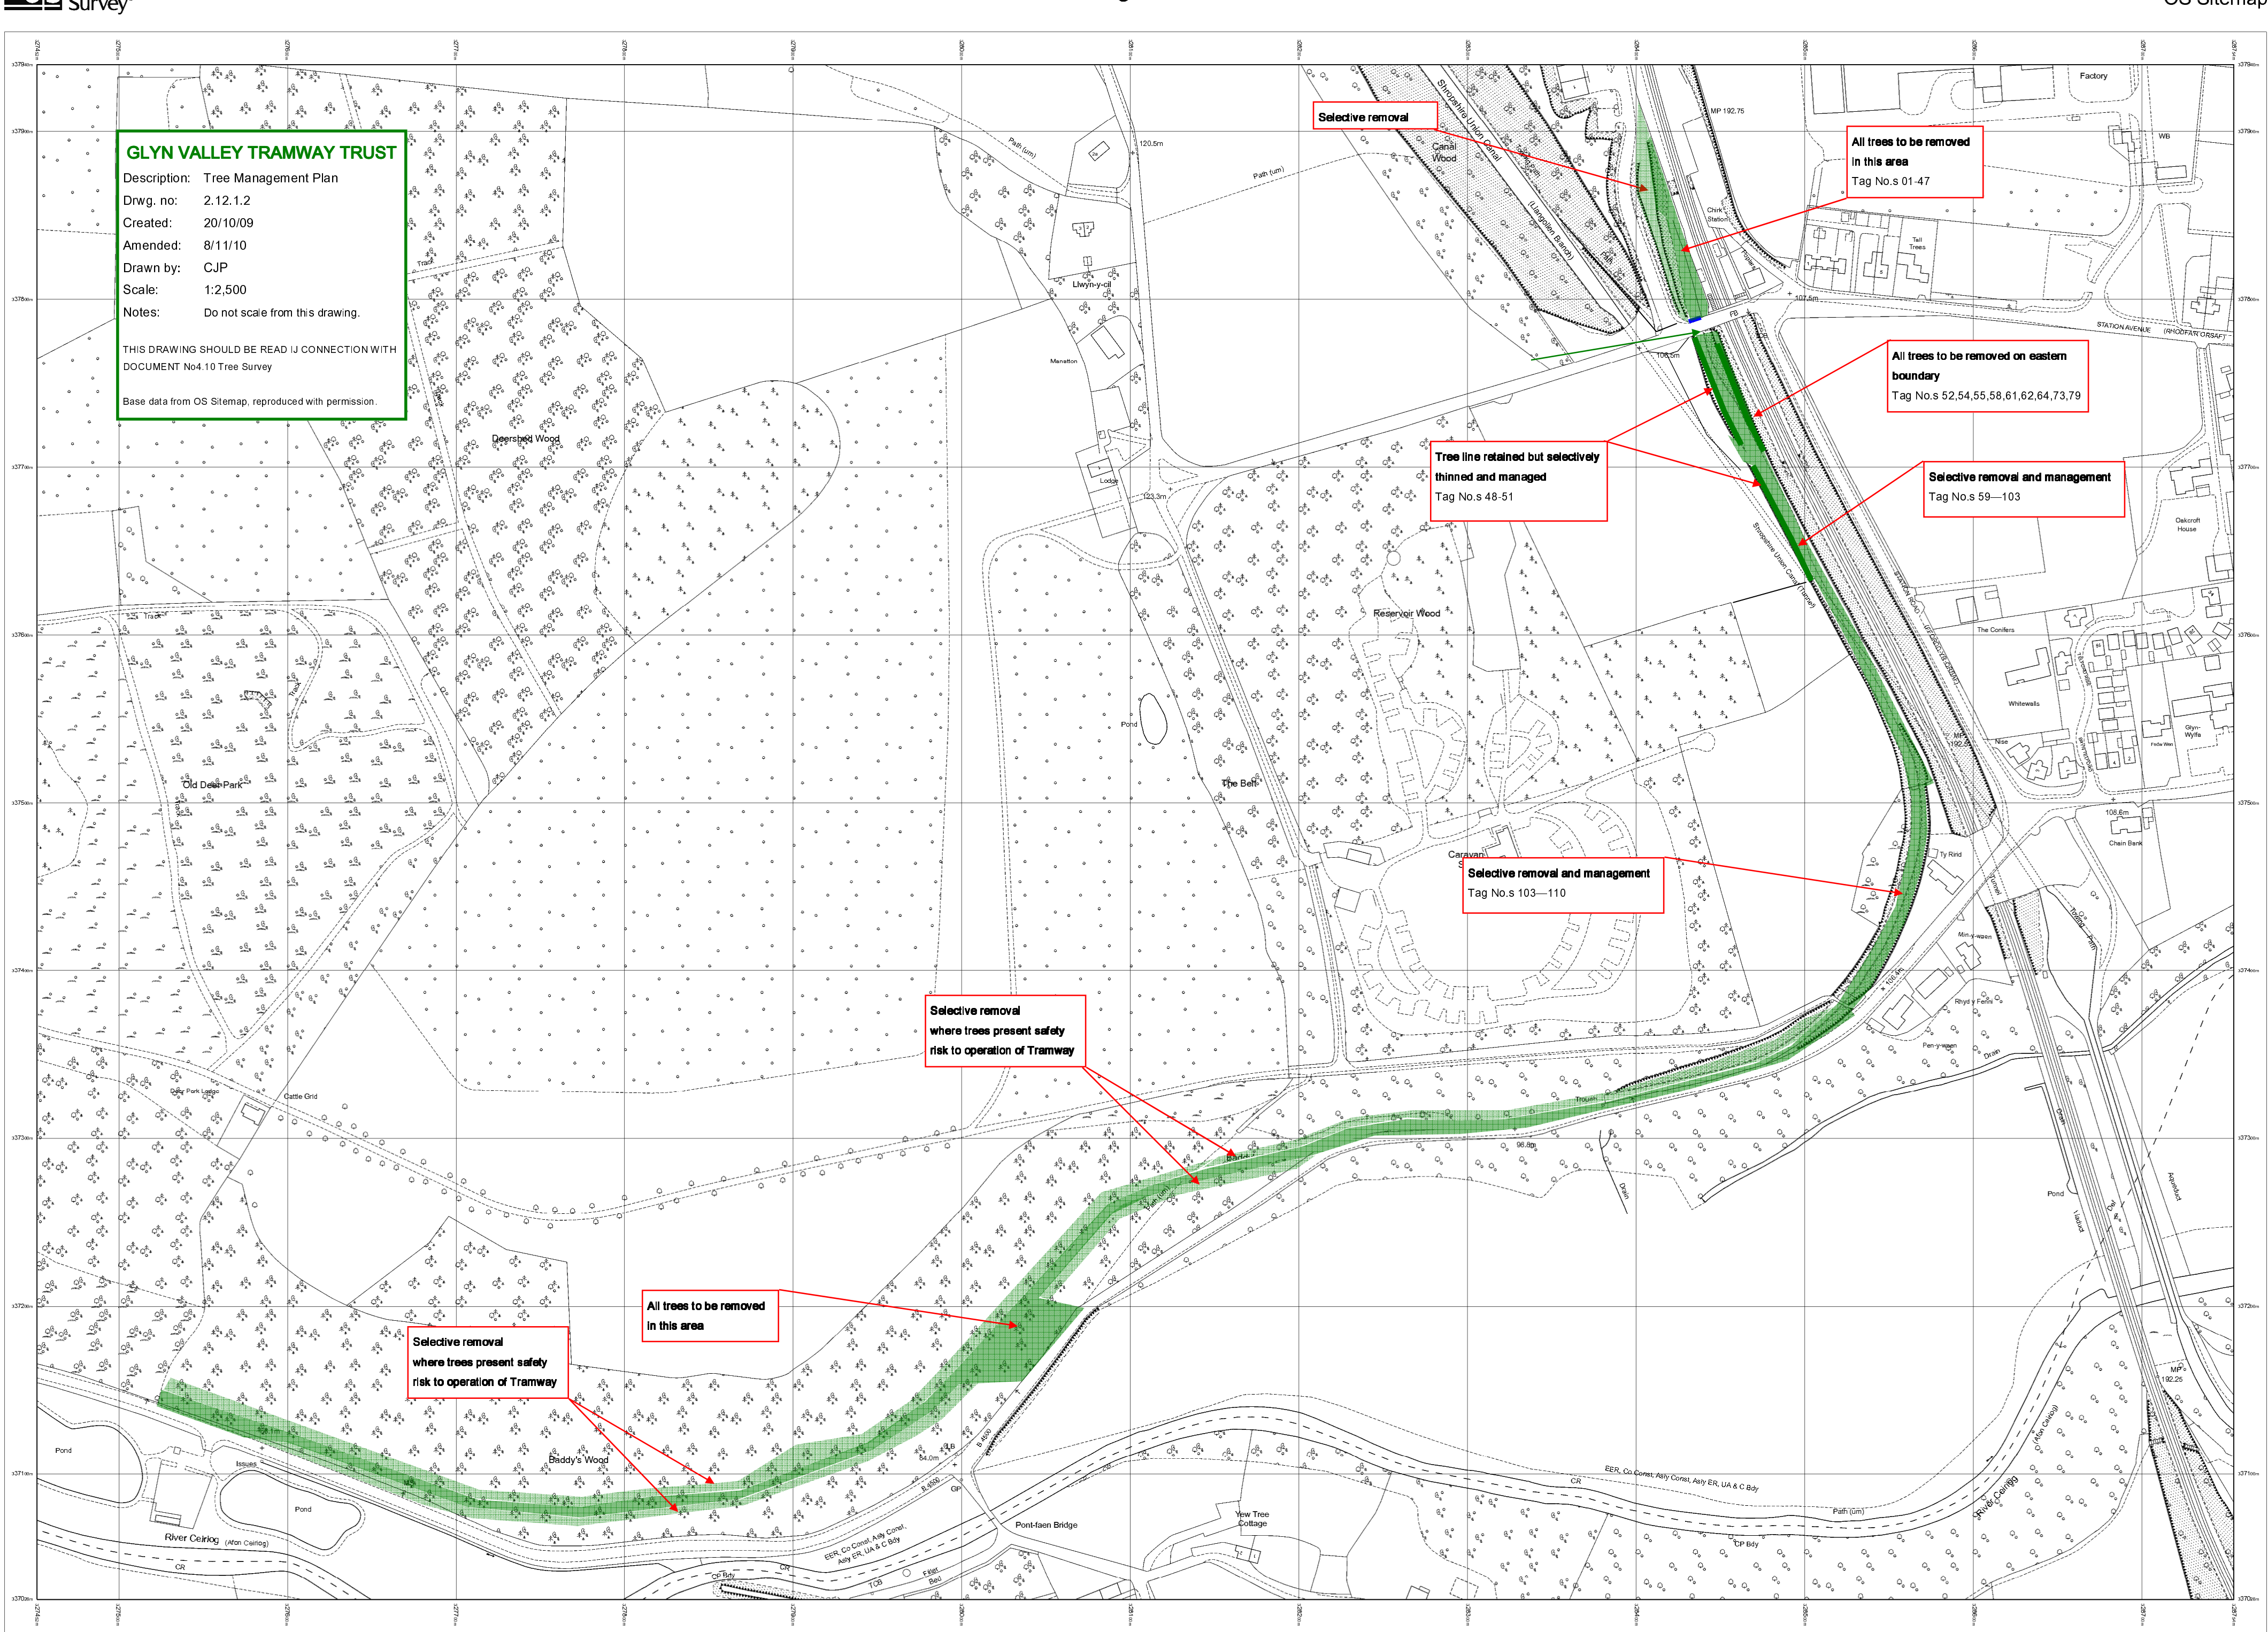

GLYN VALLEY TRAMWAY TRUST

Description: Tree Management Plan

Drwg. no: 2.12.1.2

Created: 20/10/09

Amended: 8/11/10

Drawn by: CJP

Scale: 1:2,500

Notes: Do not scale from this drawing.

THIS DRAWING SHOULD BE READ IN CONNECTION WITH DOCUMENT No4.10 Tree Survey

Base data from OS Sitemap, reproduced with permission.

Selective removal

All trees to be removed
in this area
Tag No.s 01-47

All trees to be removed on eastern
boundary
Tag No.s 52,54,55,58,61,62,64,73,79

Tree line retained but selectively
thinned and managed
Tag No.s 48-51

Selective removal and management
Tag No.s 59—103

Selective removal and management
Tag No.s 103—110

Selective removal
where trees present safety
risk to operation of Tramway

All trees to be removed
in this area

Selective removal
where trees present safety
risk to operation of Tramway