



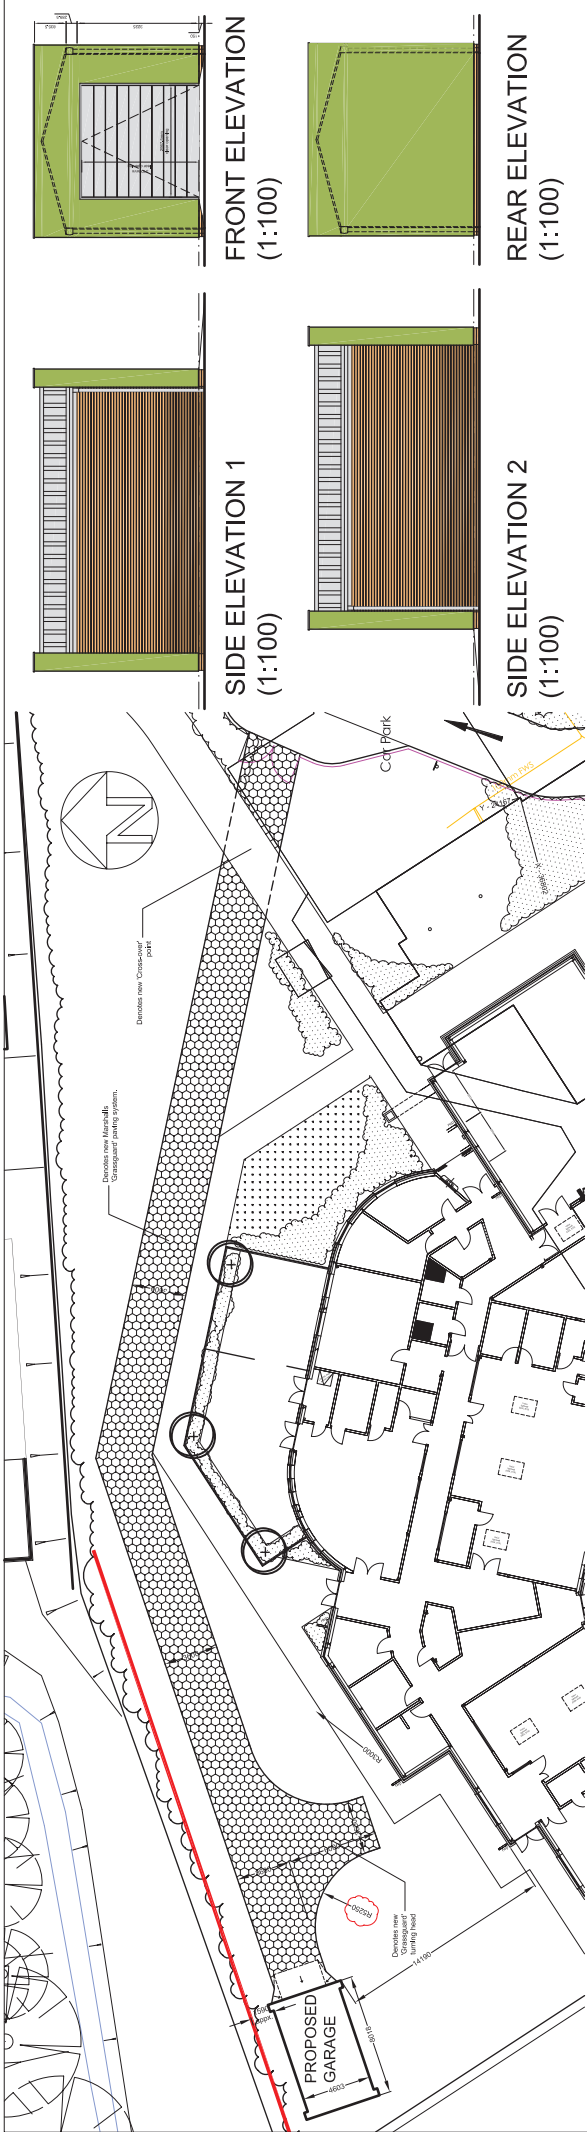

PROPOSED SITEPLAN (1:250)

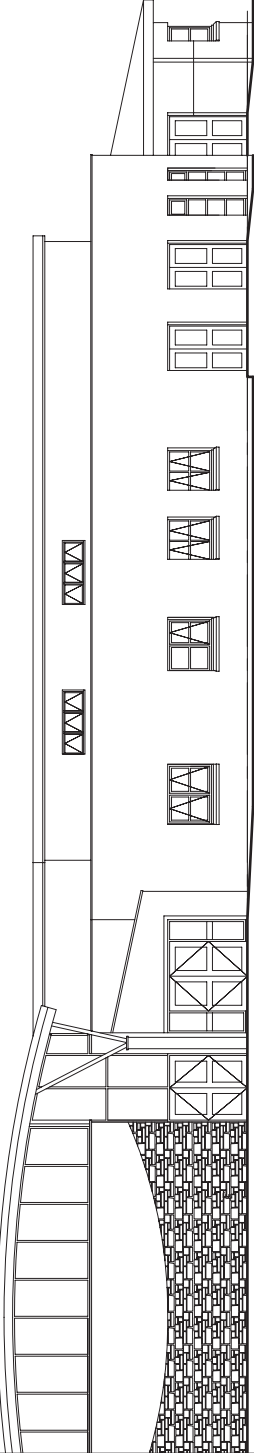

OVERALL ELEVATION (1:100)

PROPOSED MATERIALS & FINISHES:

ROOF:

Kingspan KSI100LP composite roof panel cladding.
Colour - Colourscoat HPS200 - Merfin Grey BS ref 18B25.
Downpipes to be anti-climb to match main building.
(Gutters, downpipes and all flashings etc also to match roof).

FACING WALLS:

BRICKWORK:
Facing brickwork, buff colour. Below, Smooth Buff 2712 to upper half of wall & facing brickwork, grey / brown colour.


WINDOWS:

To be 'Weatherly' render. Colour to be Olive Green.

NOTE: Brick below render to be buff colour.

DOORS:

To be Hormann sectional aluminium PPC insulated roller shutter door, automatically operated. Colour to be RAL 7044 Matt Finish.

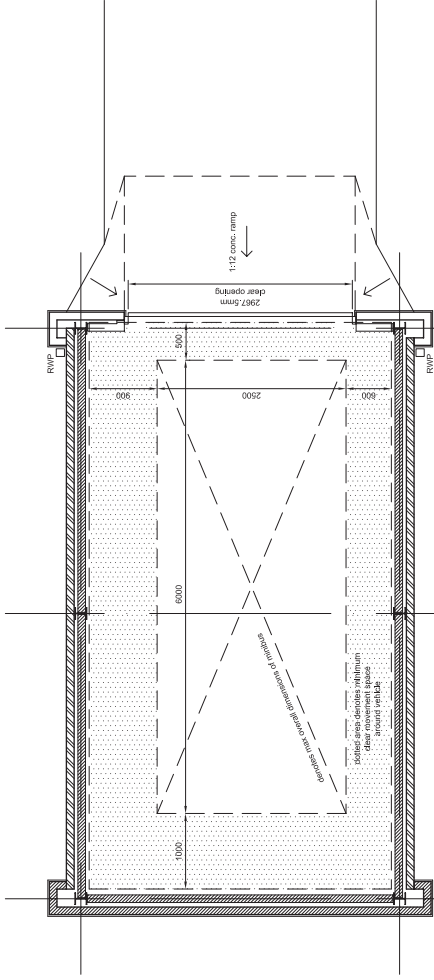

PROPOSED FLOORPLAN (1:50)

0 10 20 50mm NATURAL SCALE

I S P ARCHITECTS LTD		Proposed New C P School, Rhosymedre		Drawn by: WCB	Scale: 1:50	Client: WCB	Project: Proposed Minibus Garage
6626/L(2)18		Date: 07/12/10		Drawn by: WCB		Scale: 1:50	

ORIGINAL DRAWING SIZE 594 x 420 (A2)