


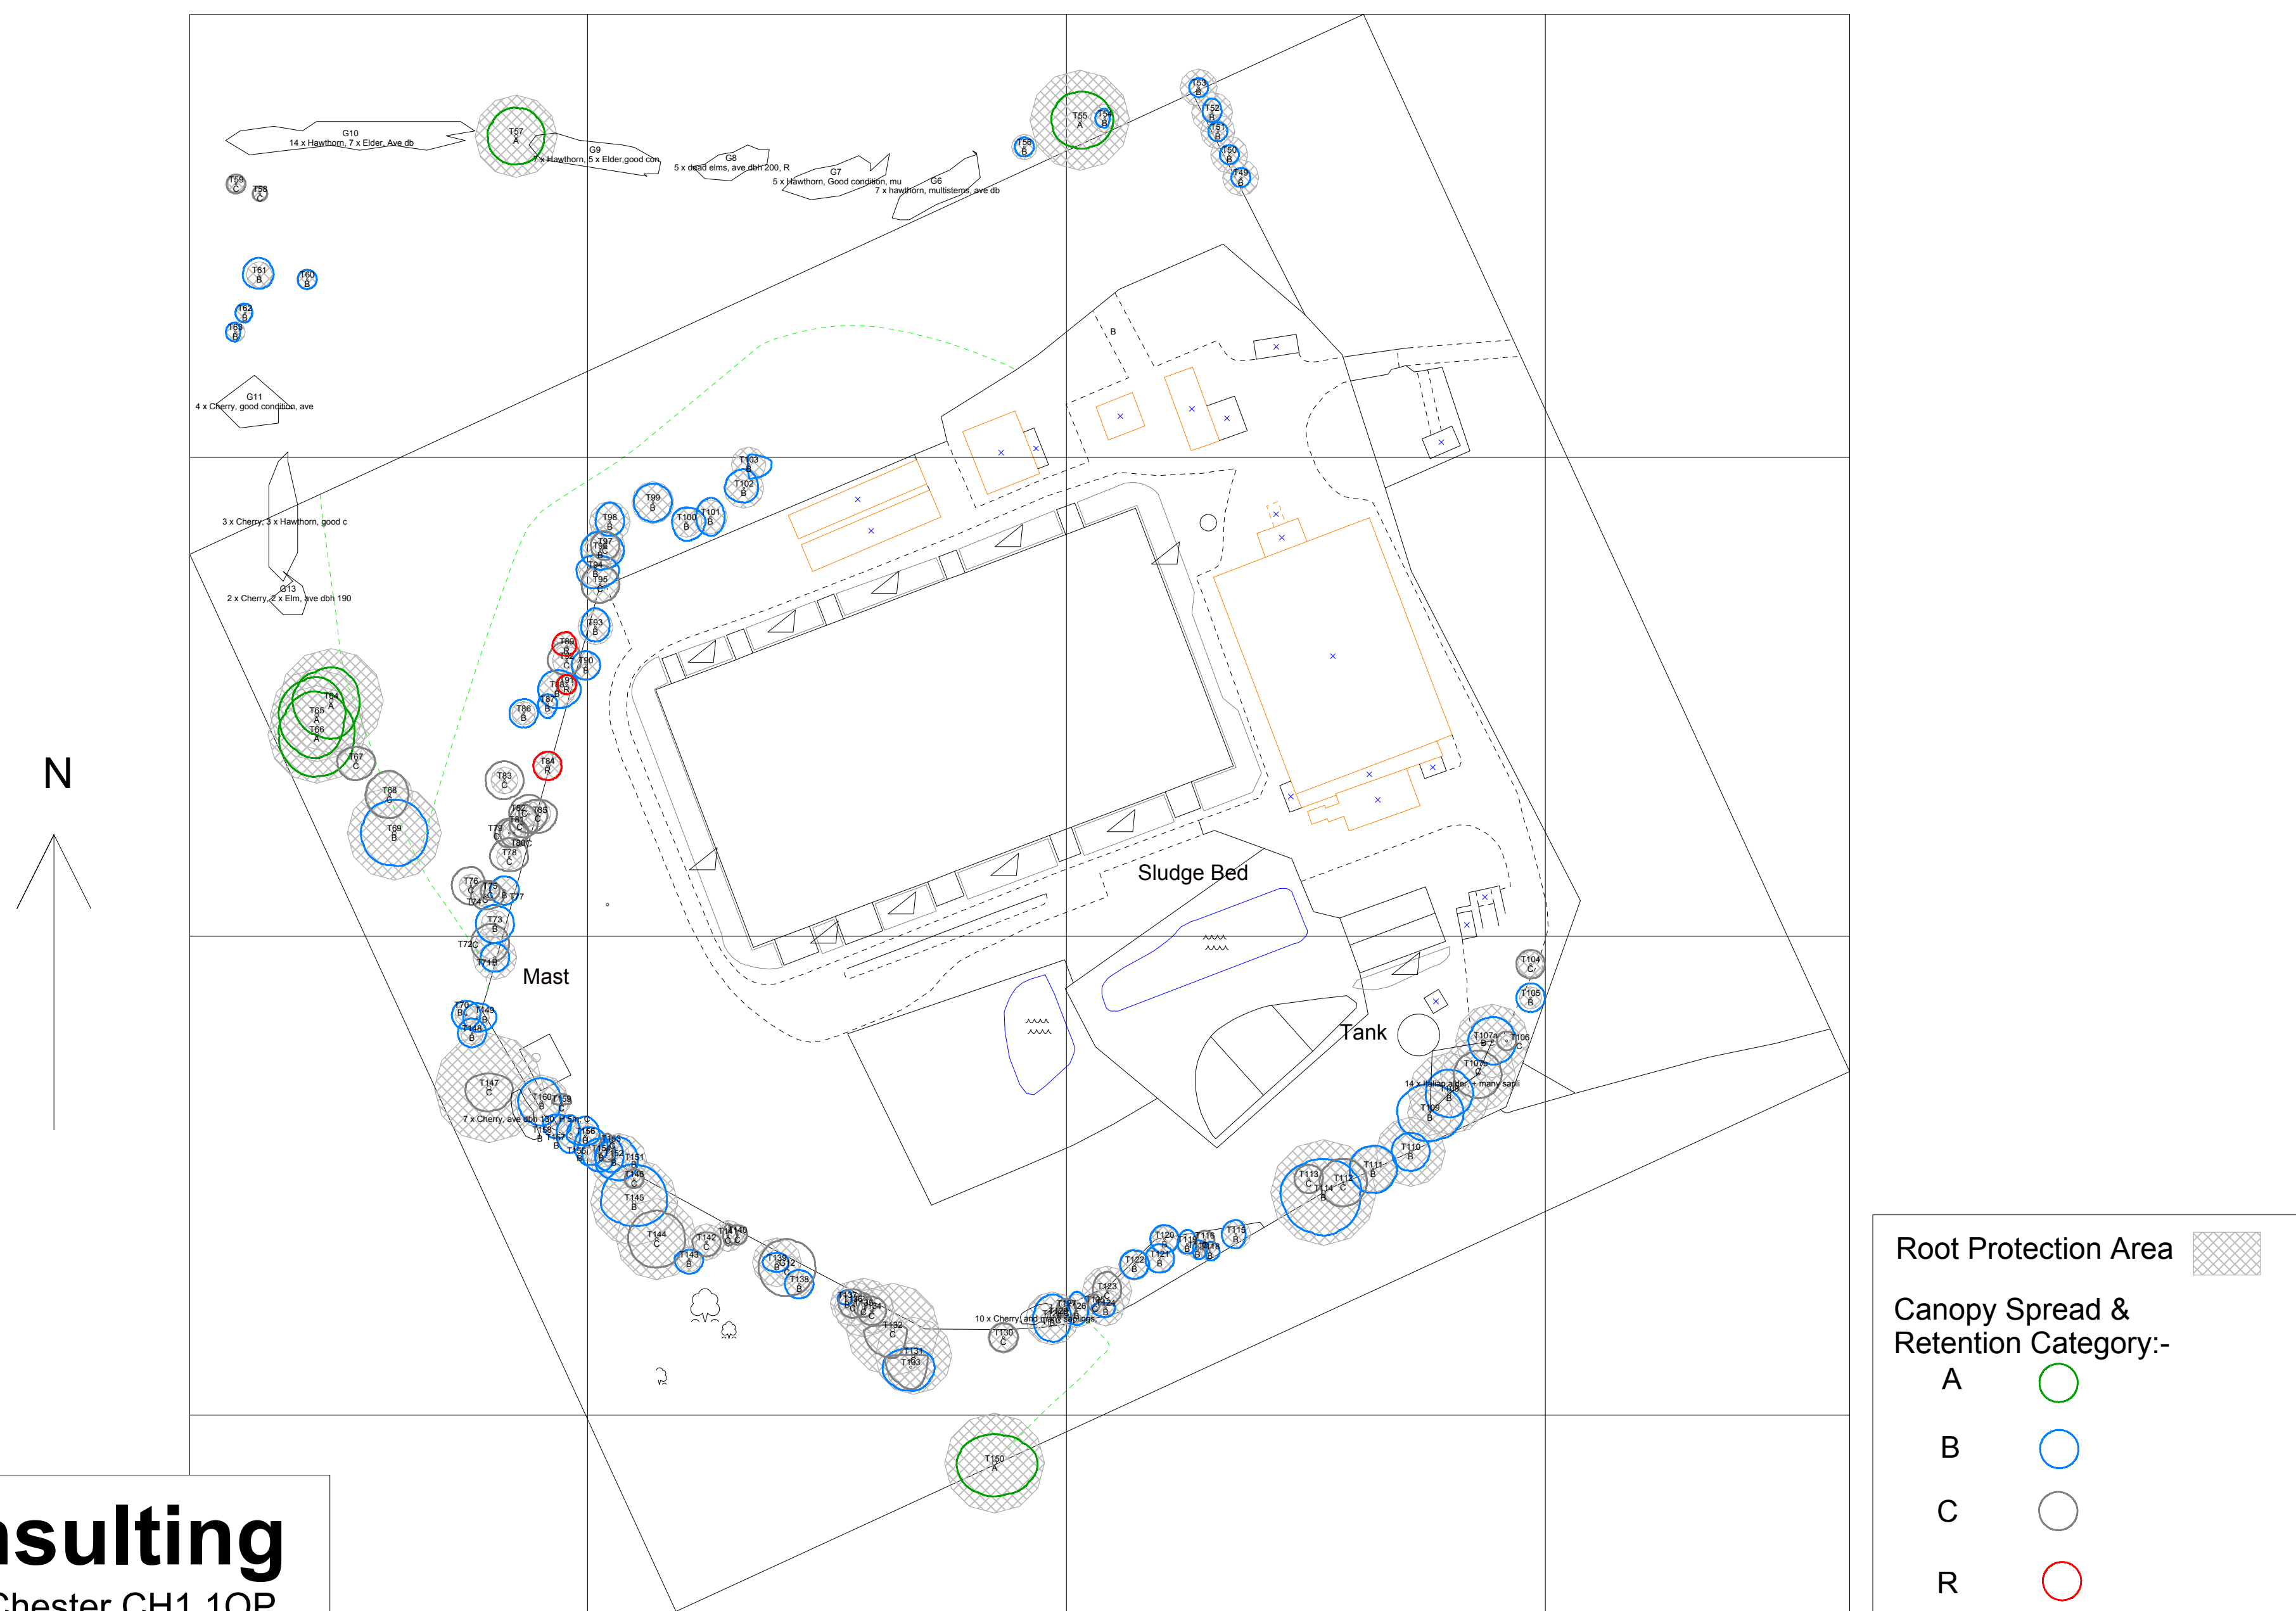

Arbtech Consulting

Murlain House, Union Street, Chester CH1 1QP
08450 176 950

Llywn Onn, Water Treatment Works

SCALE :
1 : 1000 on A1

DATE :
5/25/2011

MAP FILENAME :
Wrexham Plotted.mpd

Pear Technology Services Ltd; Email info@peartechology.co.uk
Maps based on Ordnance Survey MasterMap or 1:25000 Mid-scale data
with the permission of the Controller of HMSO. © Crown Copyright

