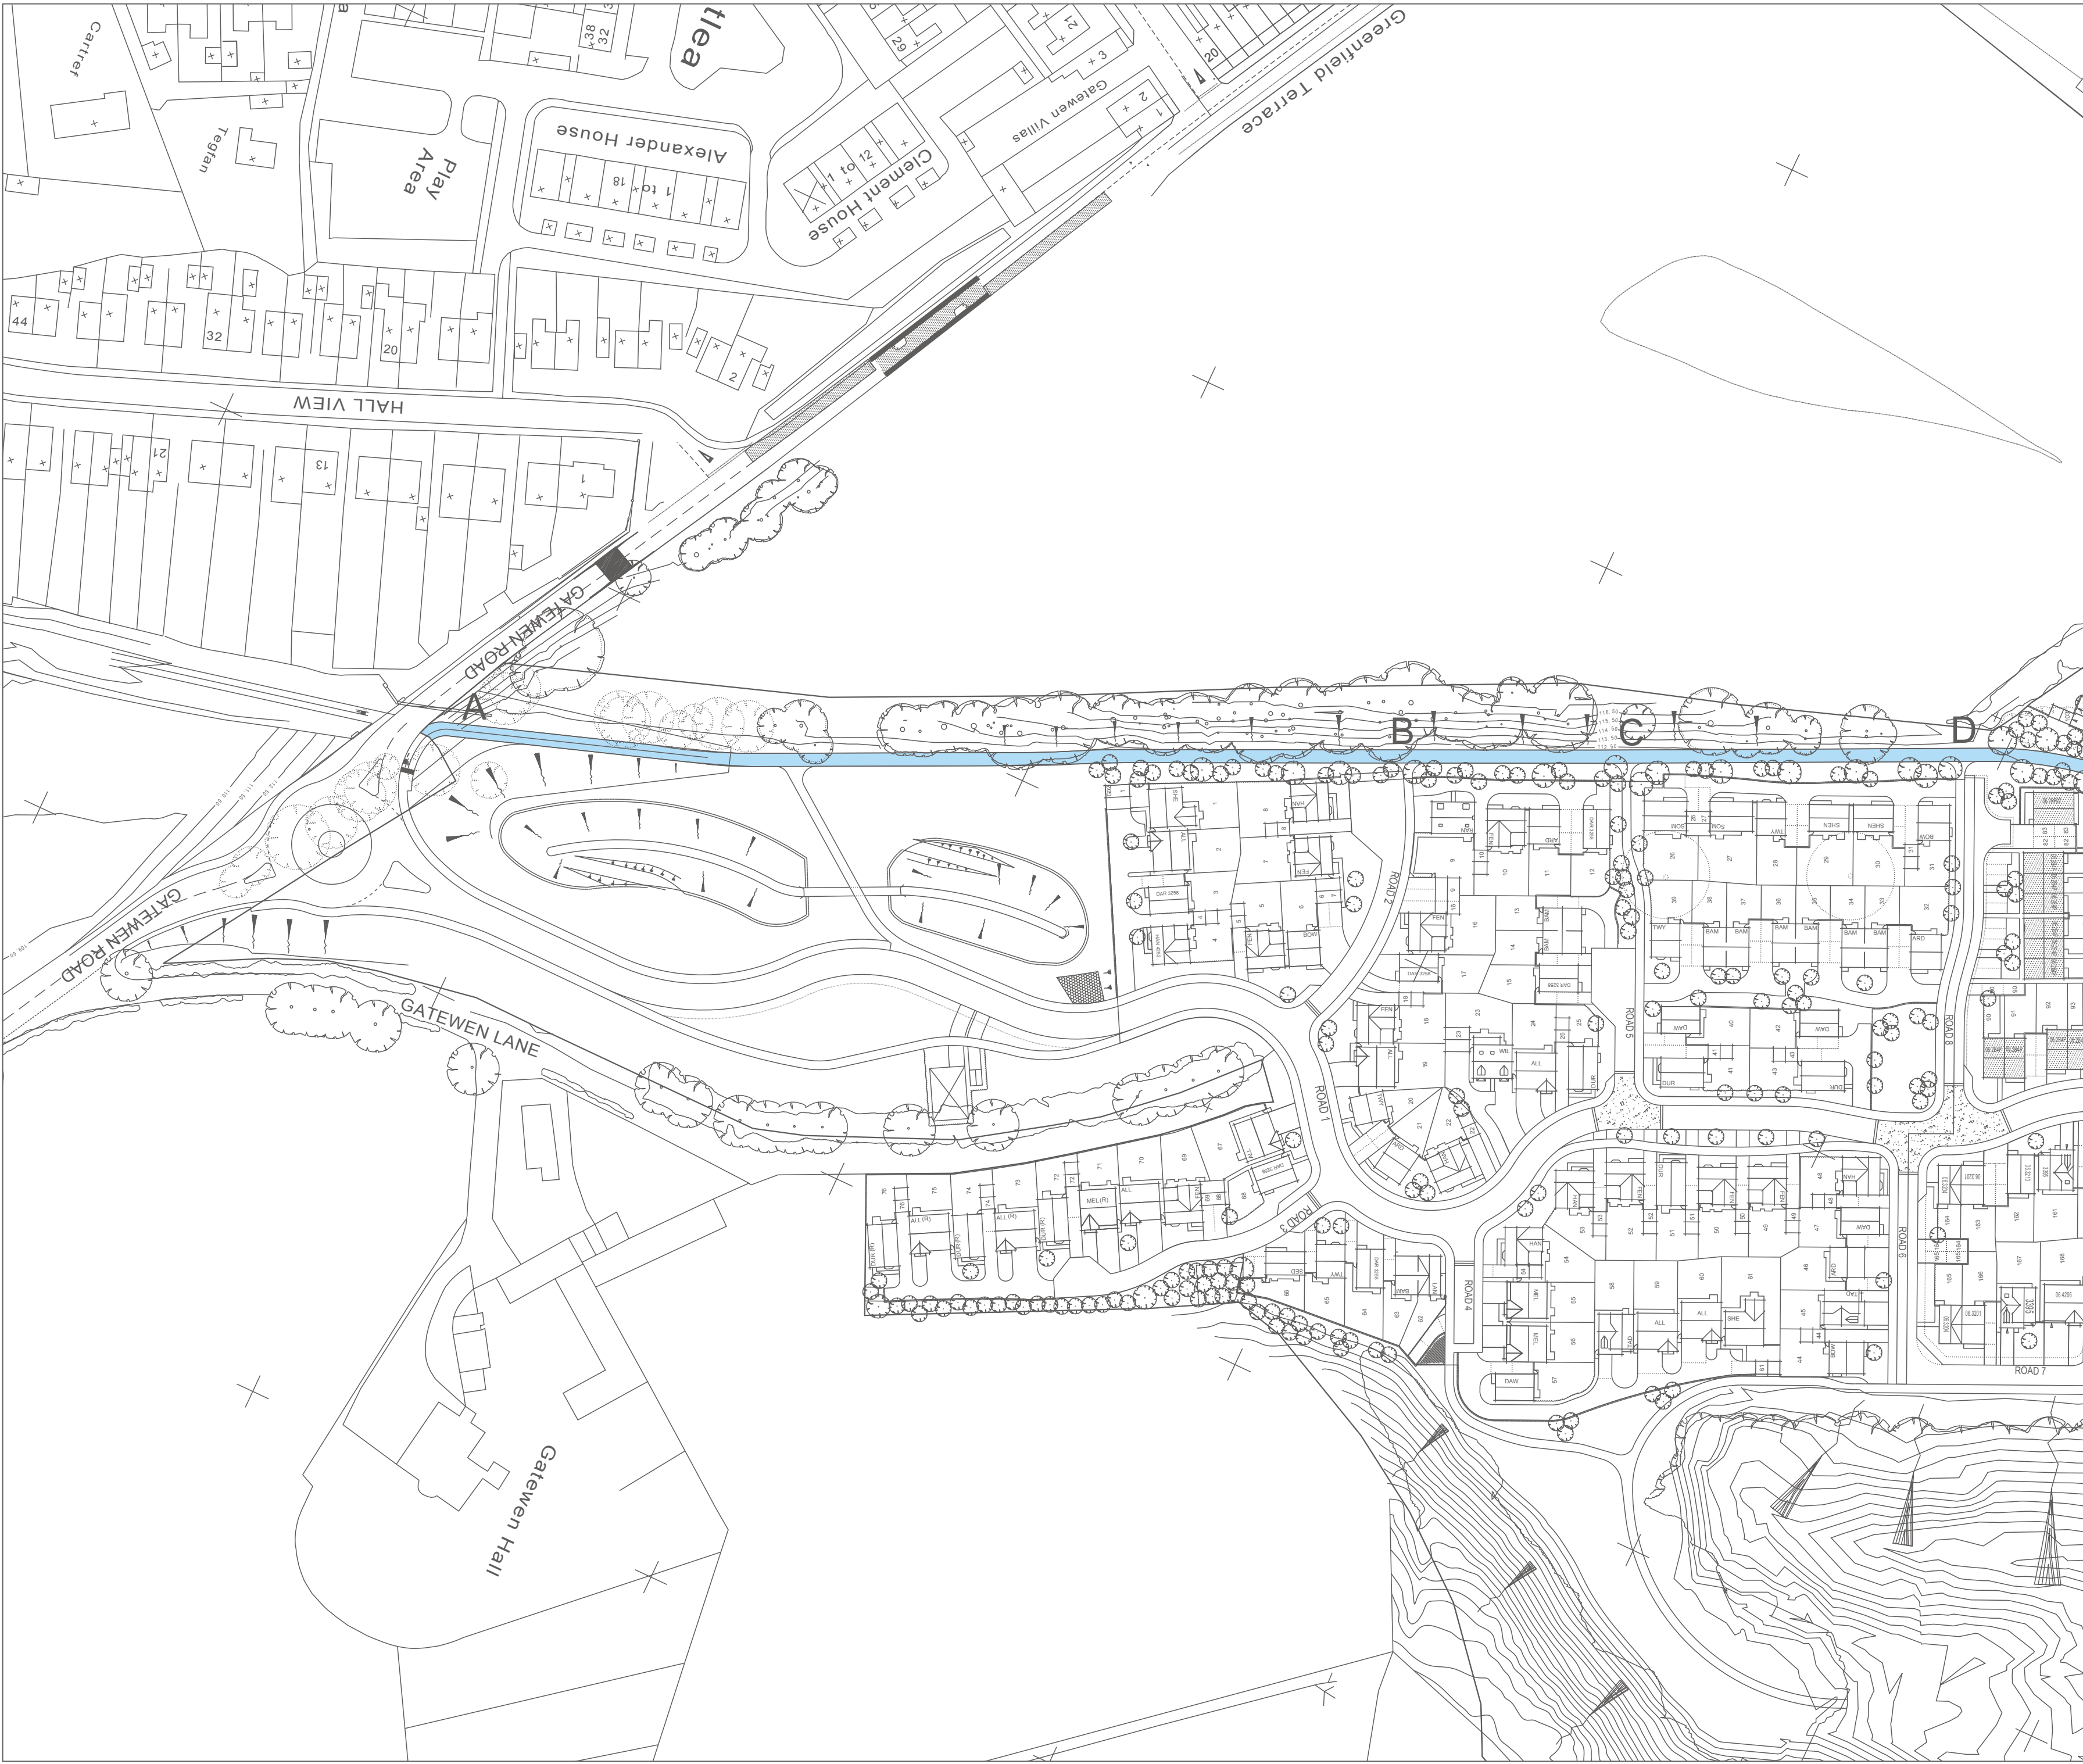


REVISIONS

|   |          |                                        |
|---|----------|----------------------------------------|
|   |          |                                        |
| A | 08.11.10 | PLAN UPDATED TO LATEST PLANNING LAYOUT |

JOB  
**PROPOSED RESIDENTIAL DEVELOPMENT  
GATEWEN ROAD  
WREXHAM**  
DRAWING  
**CYCLE PATH CONSTRUCTION PLAN**

DATE: 11:08:2010    DRAWN: SJS    SCALE: 1:1000 @ A2

©THIS DRAWING AND THE BUILDING WORKS DEPICTED ARE THE COPYRIGHT OF J.S.BLOOR (WILMSLOW) LIMITED AND MAY NOT BE REPRODUCED OR AMENDED EXCEPT BY WRITTEN PERMISSION. NO LIABILITY WILL BE ACCEPTED FOR AMENDMENTS MADE BY OTHER PERSONS.

**BLOOR HOMES**

BLOOR HOMES NORTH WEST

A DIVISION OF BLOOR HOMES LTD,  
UNITS 2-4 WHITESIDE, STATION ROAD,  
HOLMES CHAPEL, CHESHIRE, CW4 8AA.  
TELEPHONE 01477 536550 FACSIMILE 01477 536551

DRAWING No: **C061\_10**