


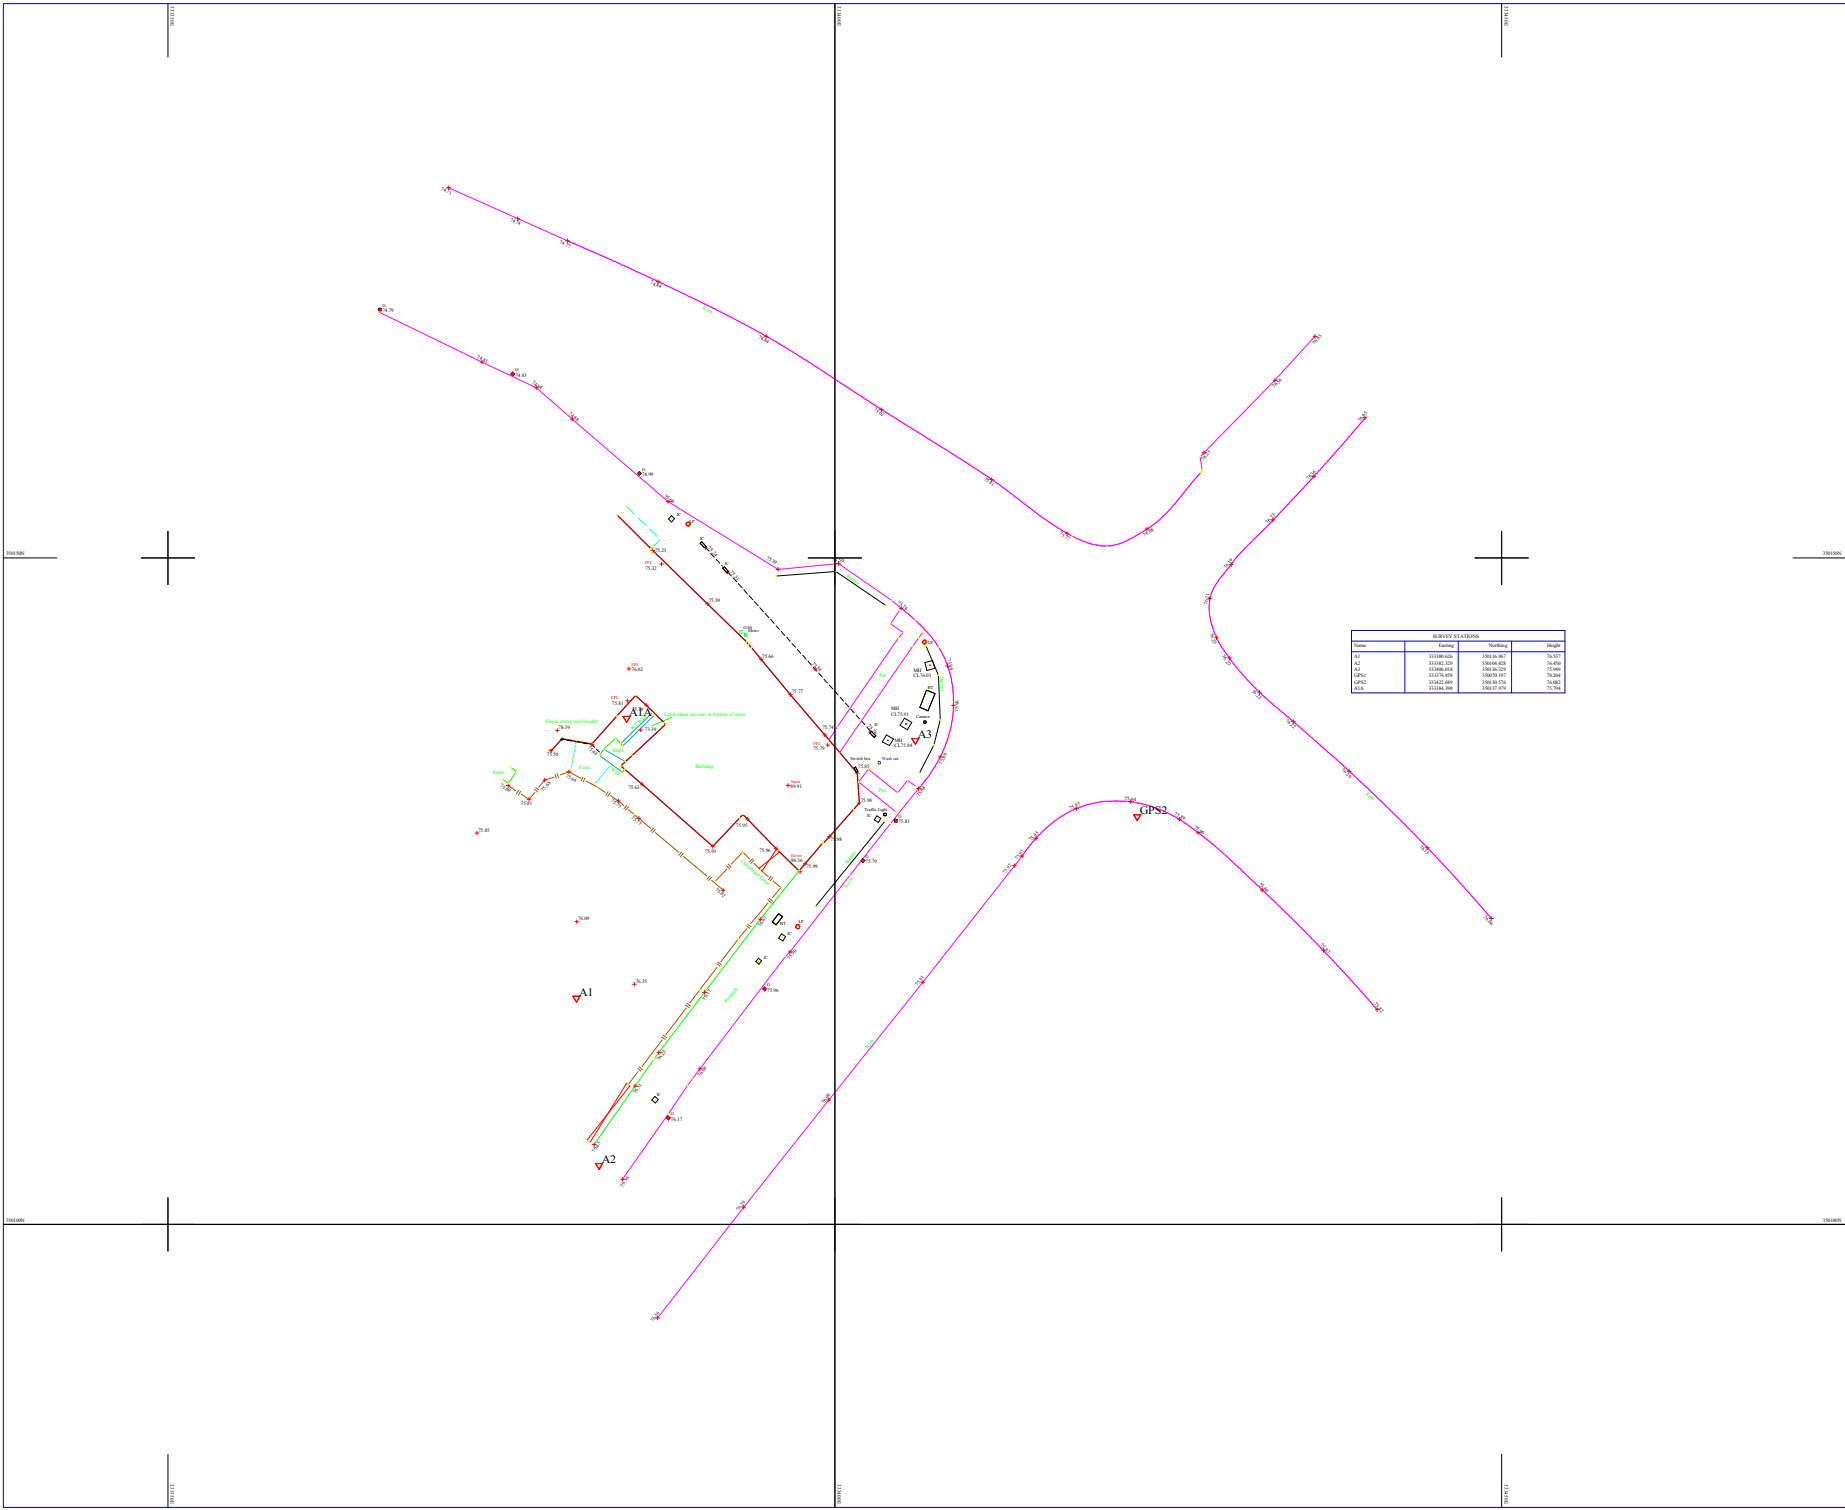

SURVEY STATIONS			
Point	Easting	Northing	Height

Disclaimer:
All efforts have been made to survey all utility services within the boundary of the survey.
We can not guarantee that we have been able to locate everything and further investigation
will be required to establish full extents of services

Notes:
Horizontal and vertical control using Ordnance Survey GPS Network and OSGB36/OSD coordinate system.
This survey has been corrected to a local grid estimated to OS grid. Position is only true at one point to OS coordinates



CHESHIRE SURVEYS LTD
Setting out and Survey Engineers



Unit 18, Barnemore Enterprise Estate, Gt Barron, Chester CH3 7JN
Email: martin@cheshiresurveys.com Tel/Fax 01292 741859 Mob: 077 9964 1118

Client	Weetwood	
Location	4 Brook St, Wrexham	
Description	Level Survey	
Drg. No.:	2140/1	Surveyed By: GF
Scale: 1:	200/A1	Drawn By: GF
Date:	20/09/10	Amend: *