


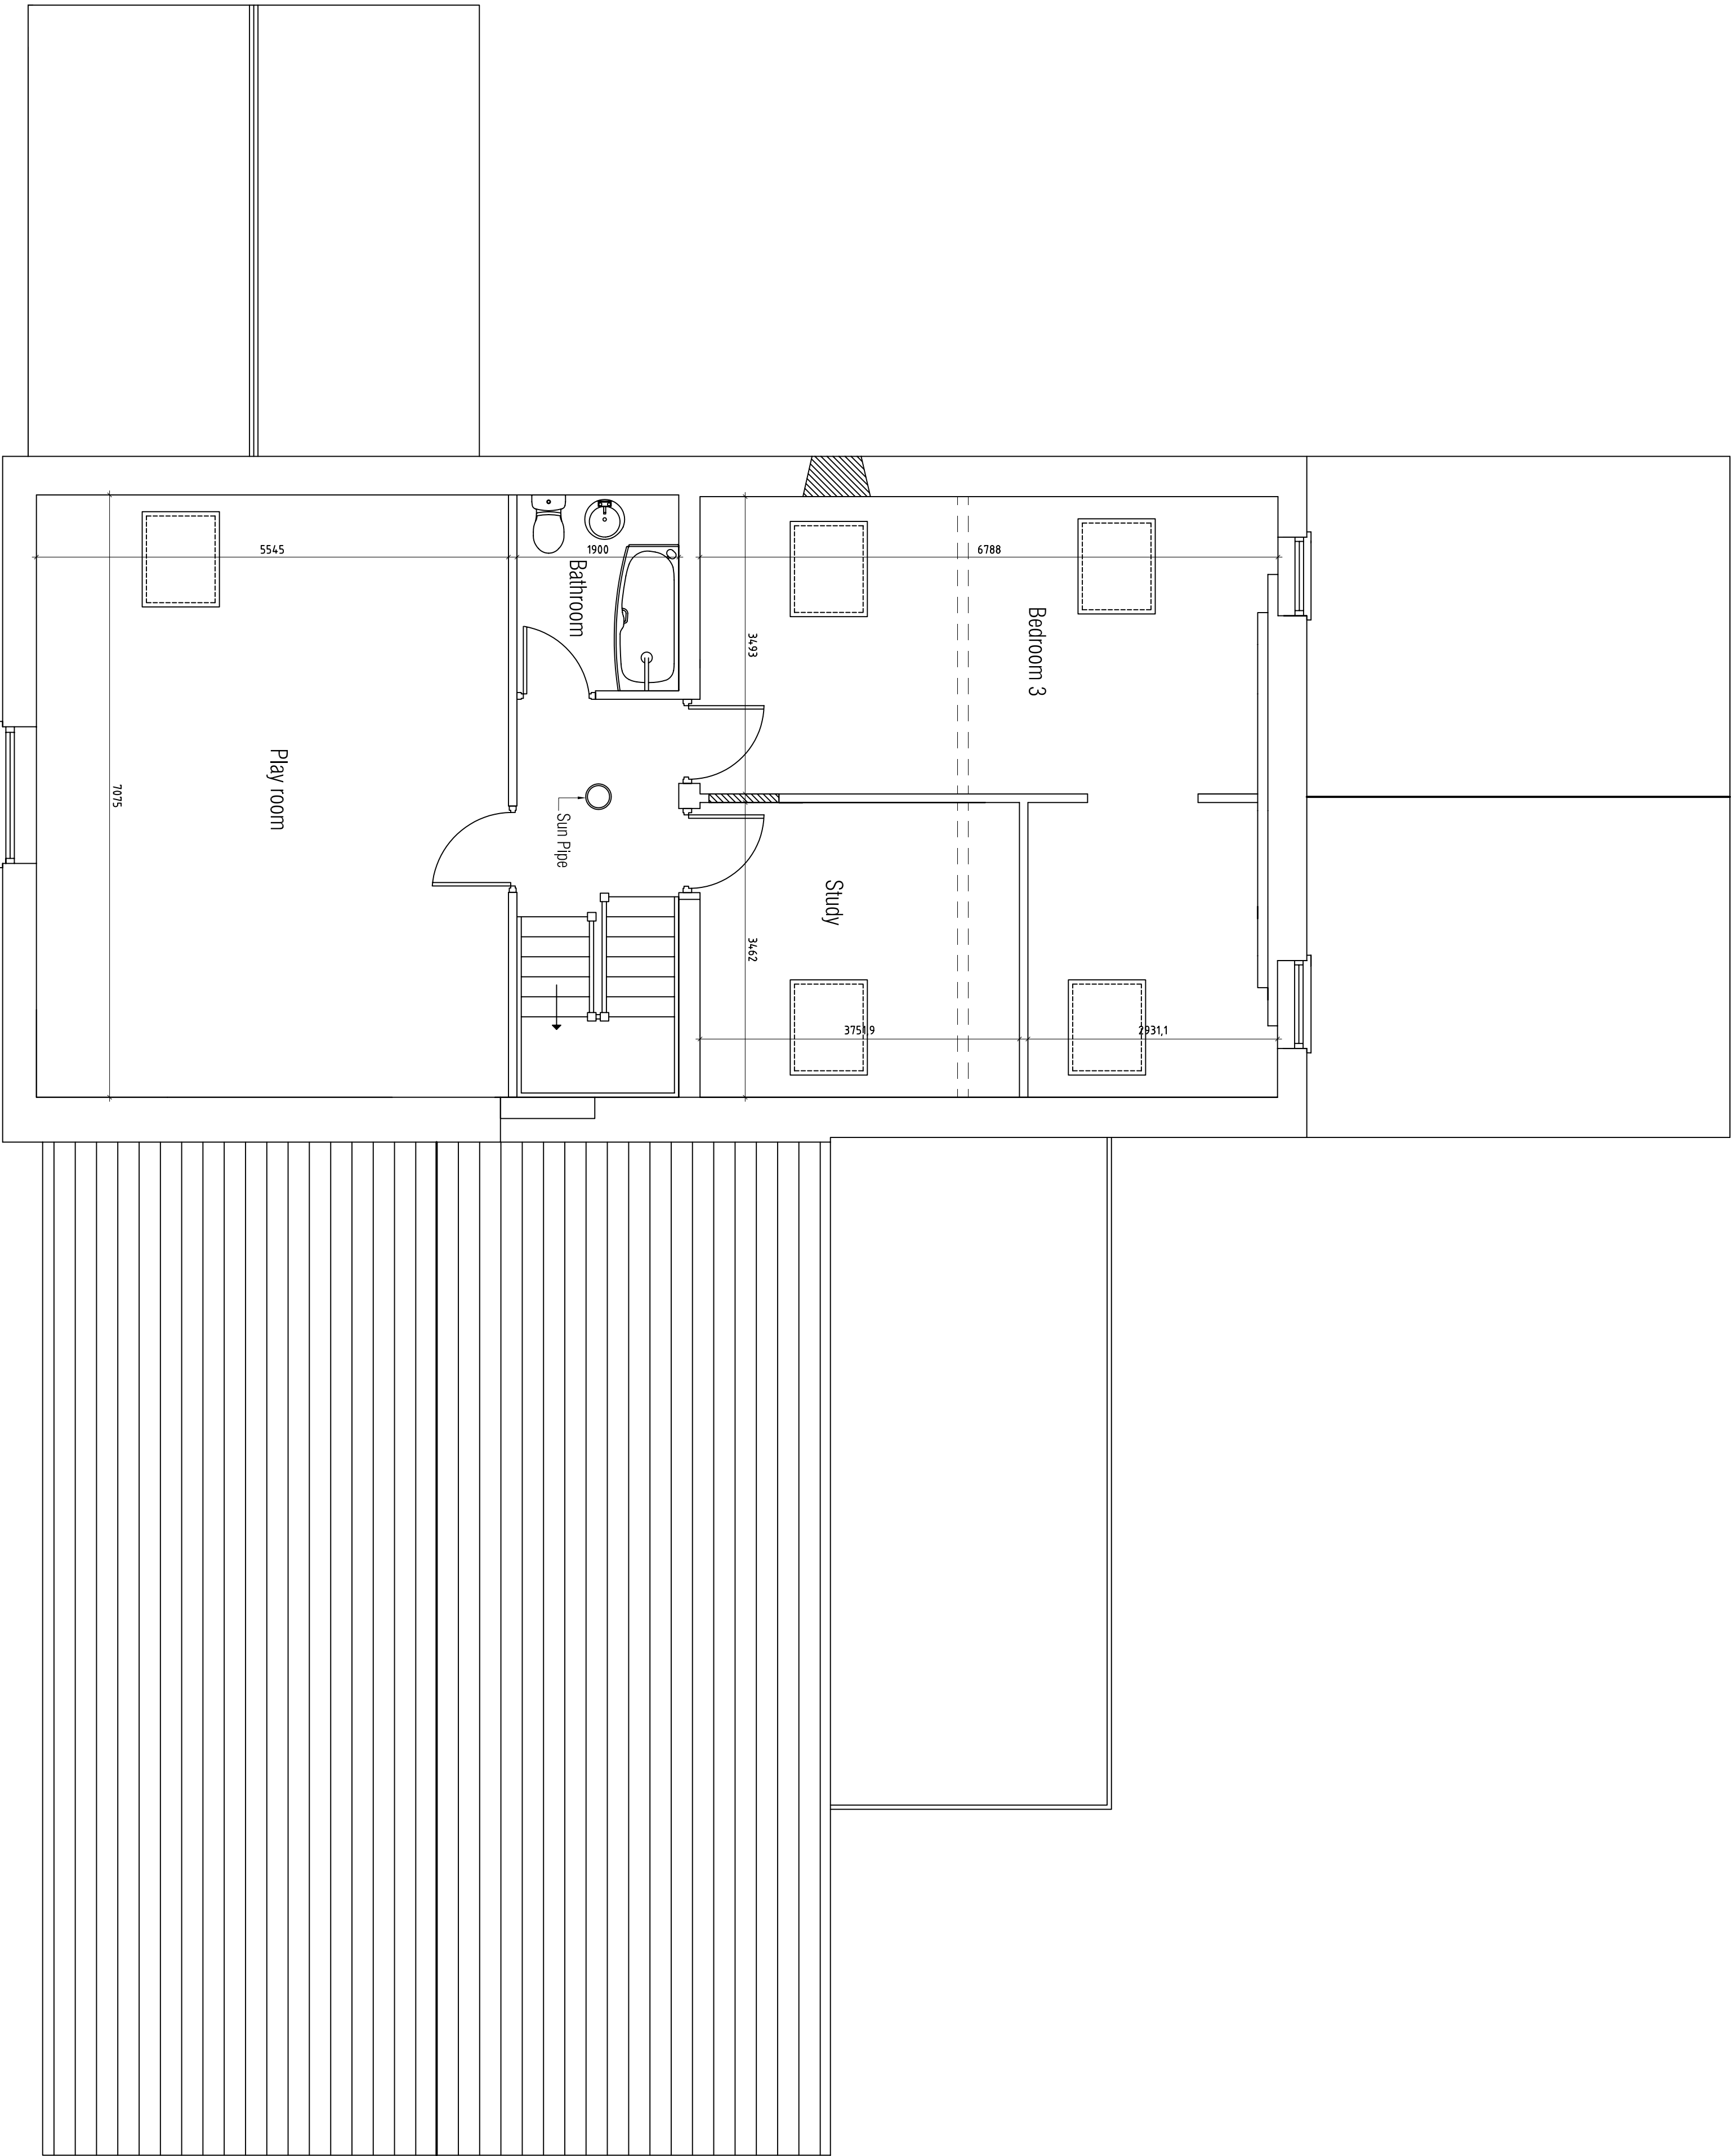

Proposed Second Floor

