


NOTES


- [illegible]

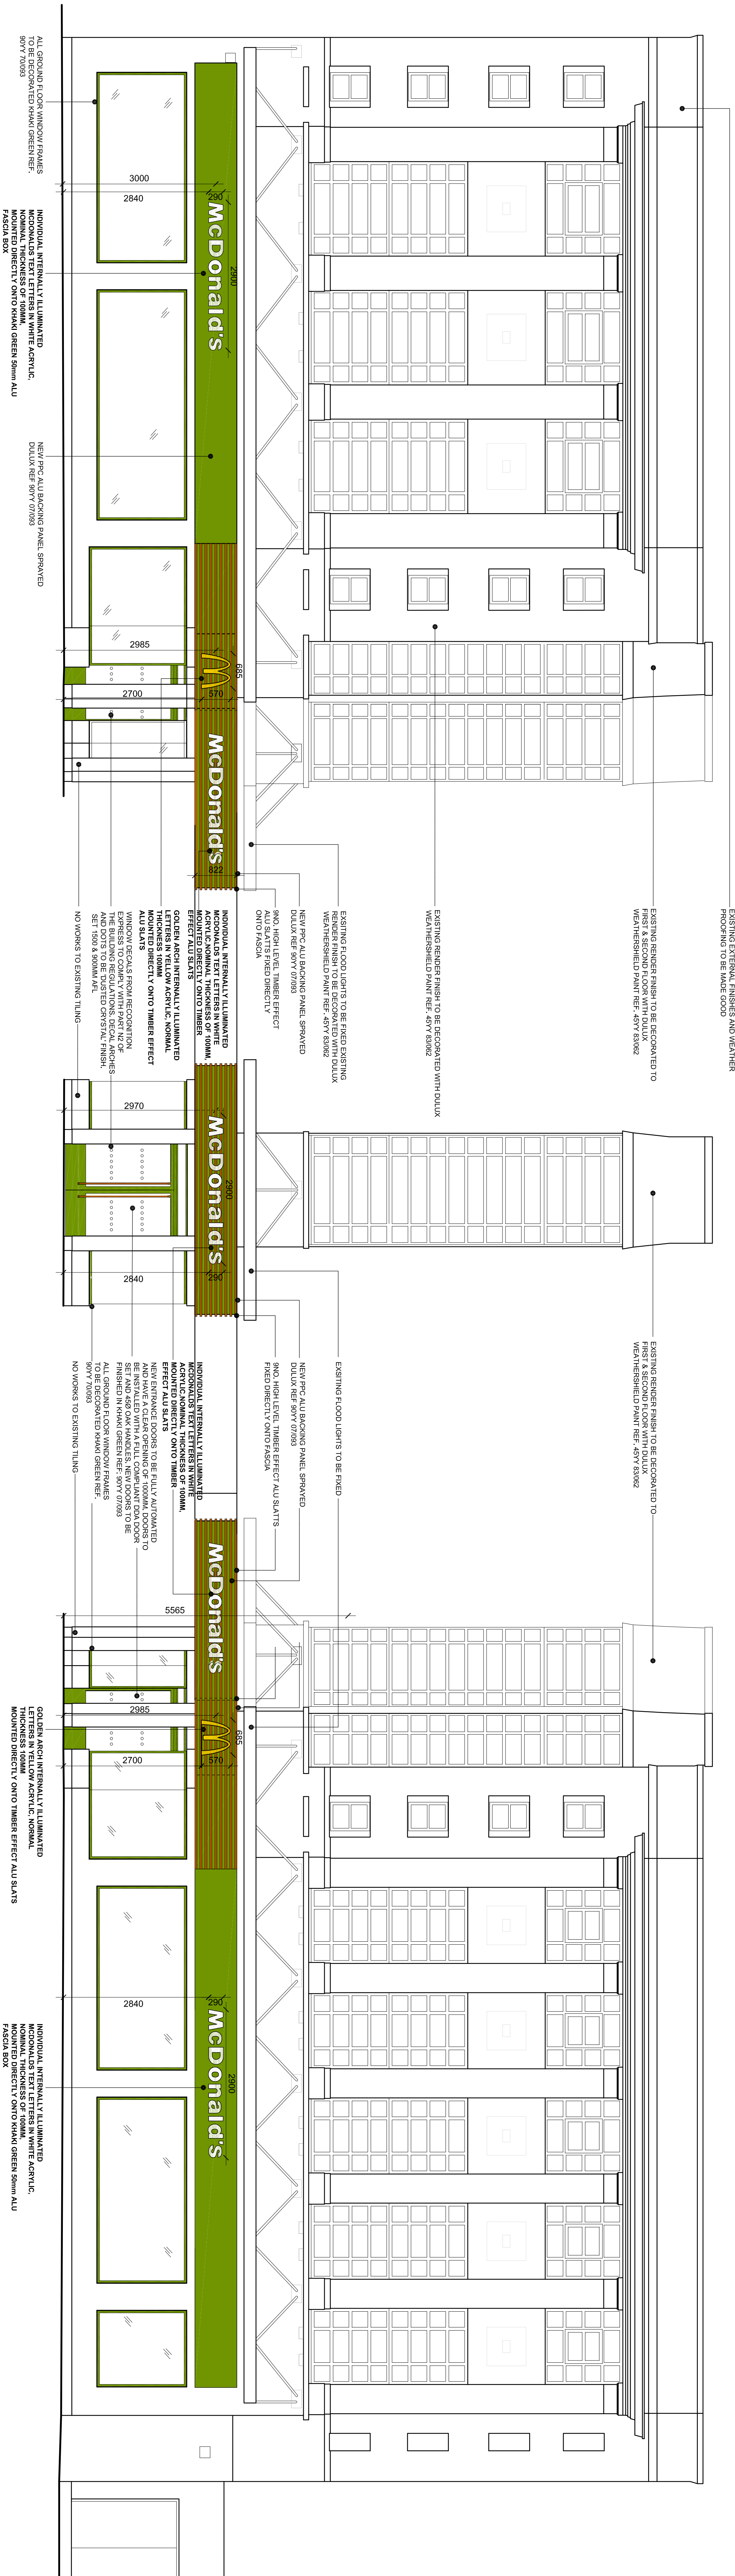

Proposed Shopfront Elevation A

Proposed Shopfront Elevation B

Proposed Shopfront Elevation C

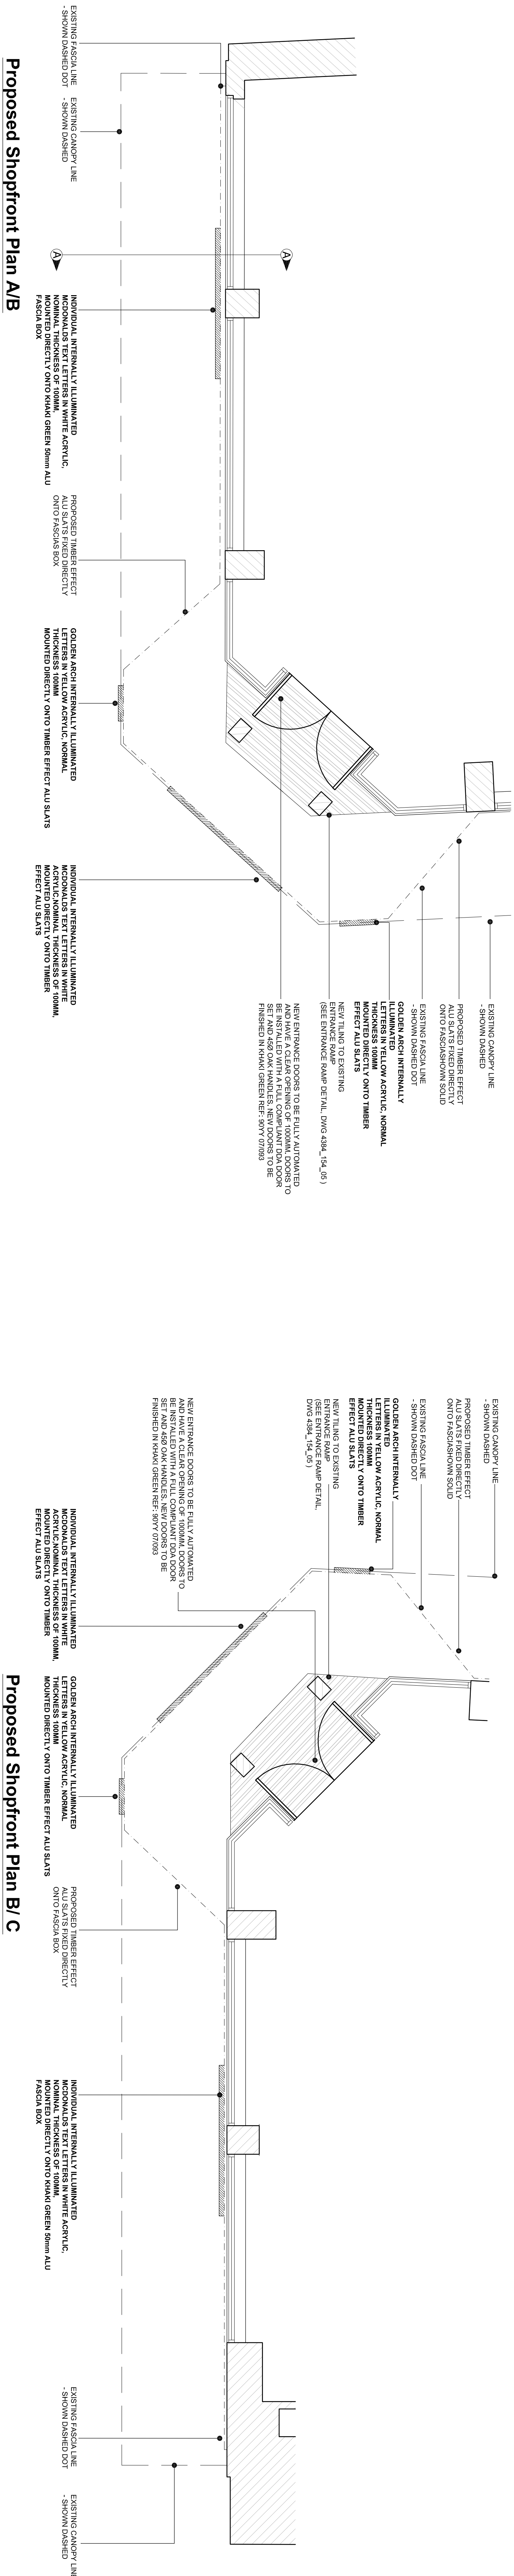

Proposed Shopfront Plan A/B

Proposed Shopfront Plan B/C

PROPOSED SHOPFRONT WORKS

SCALE BAR


FE


