


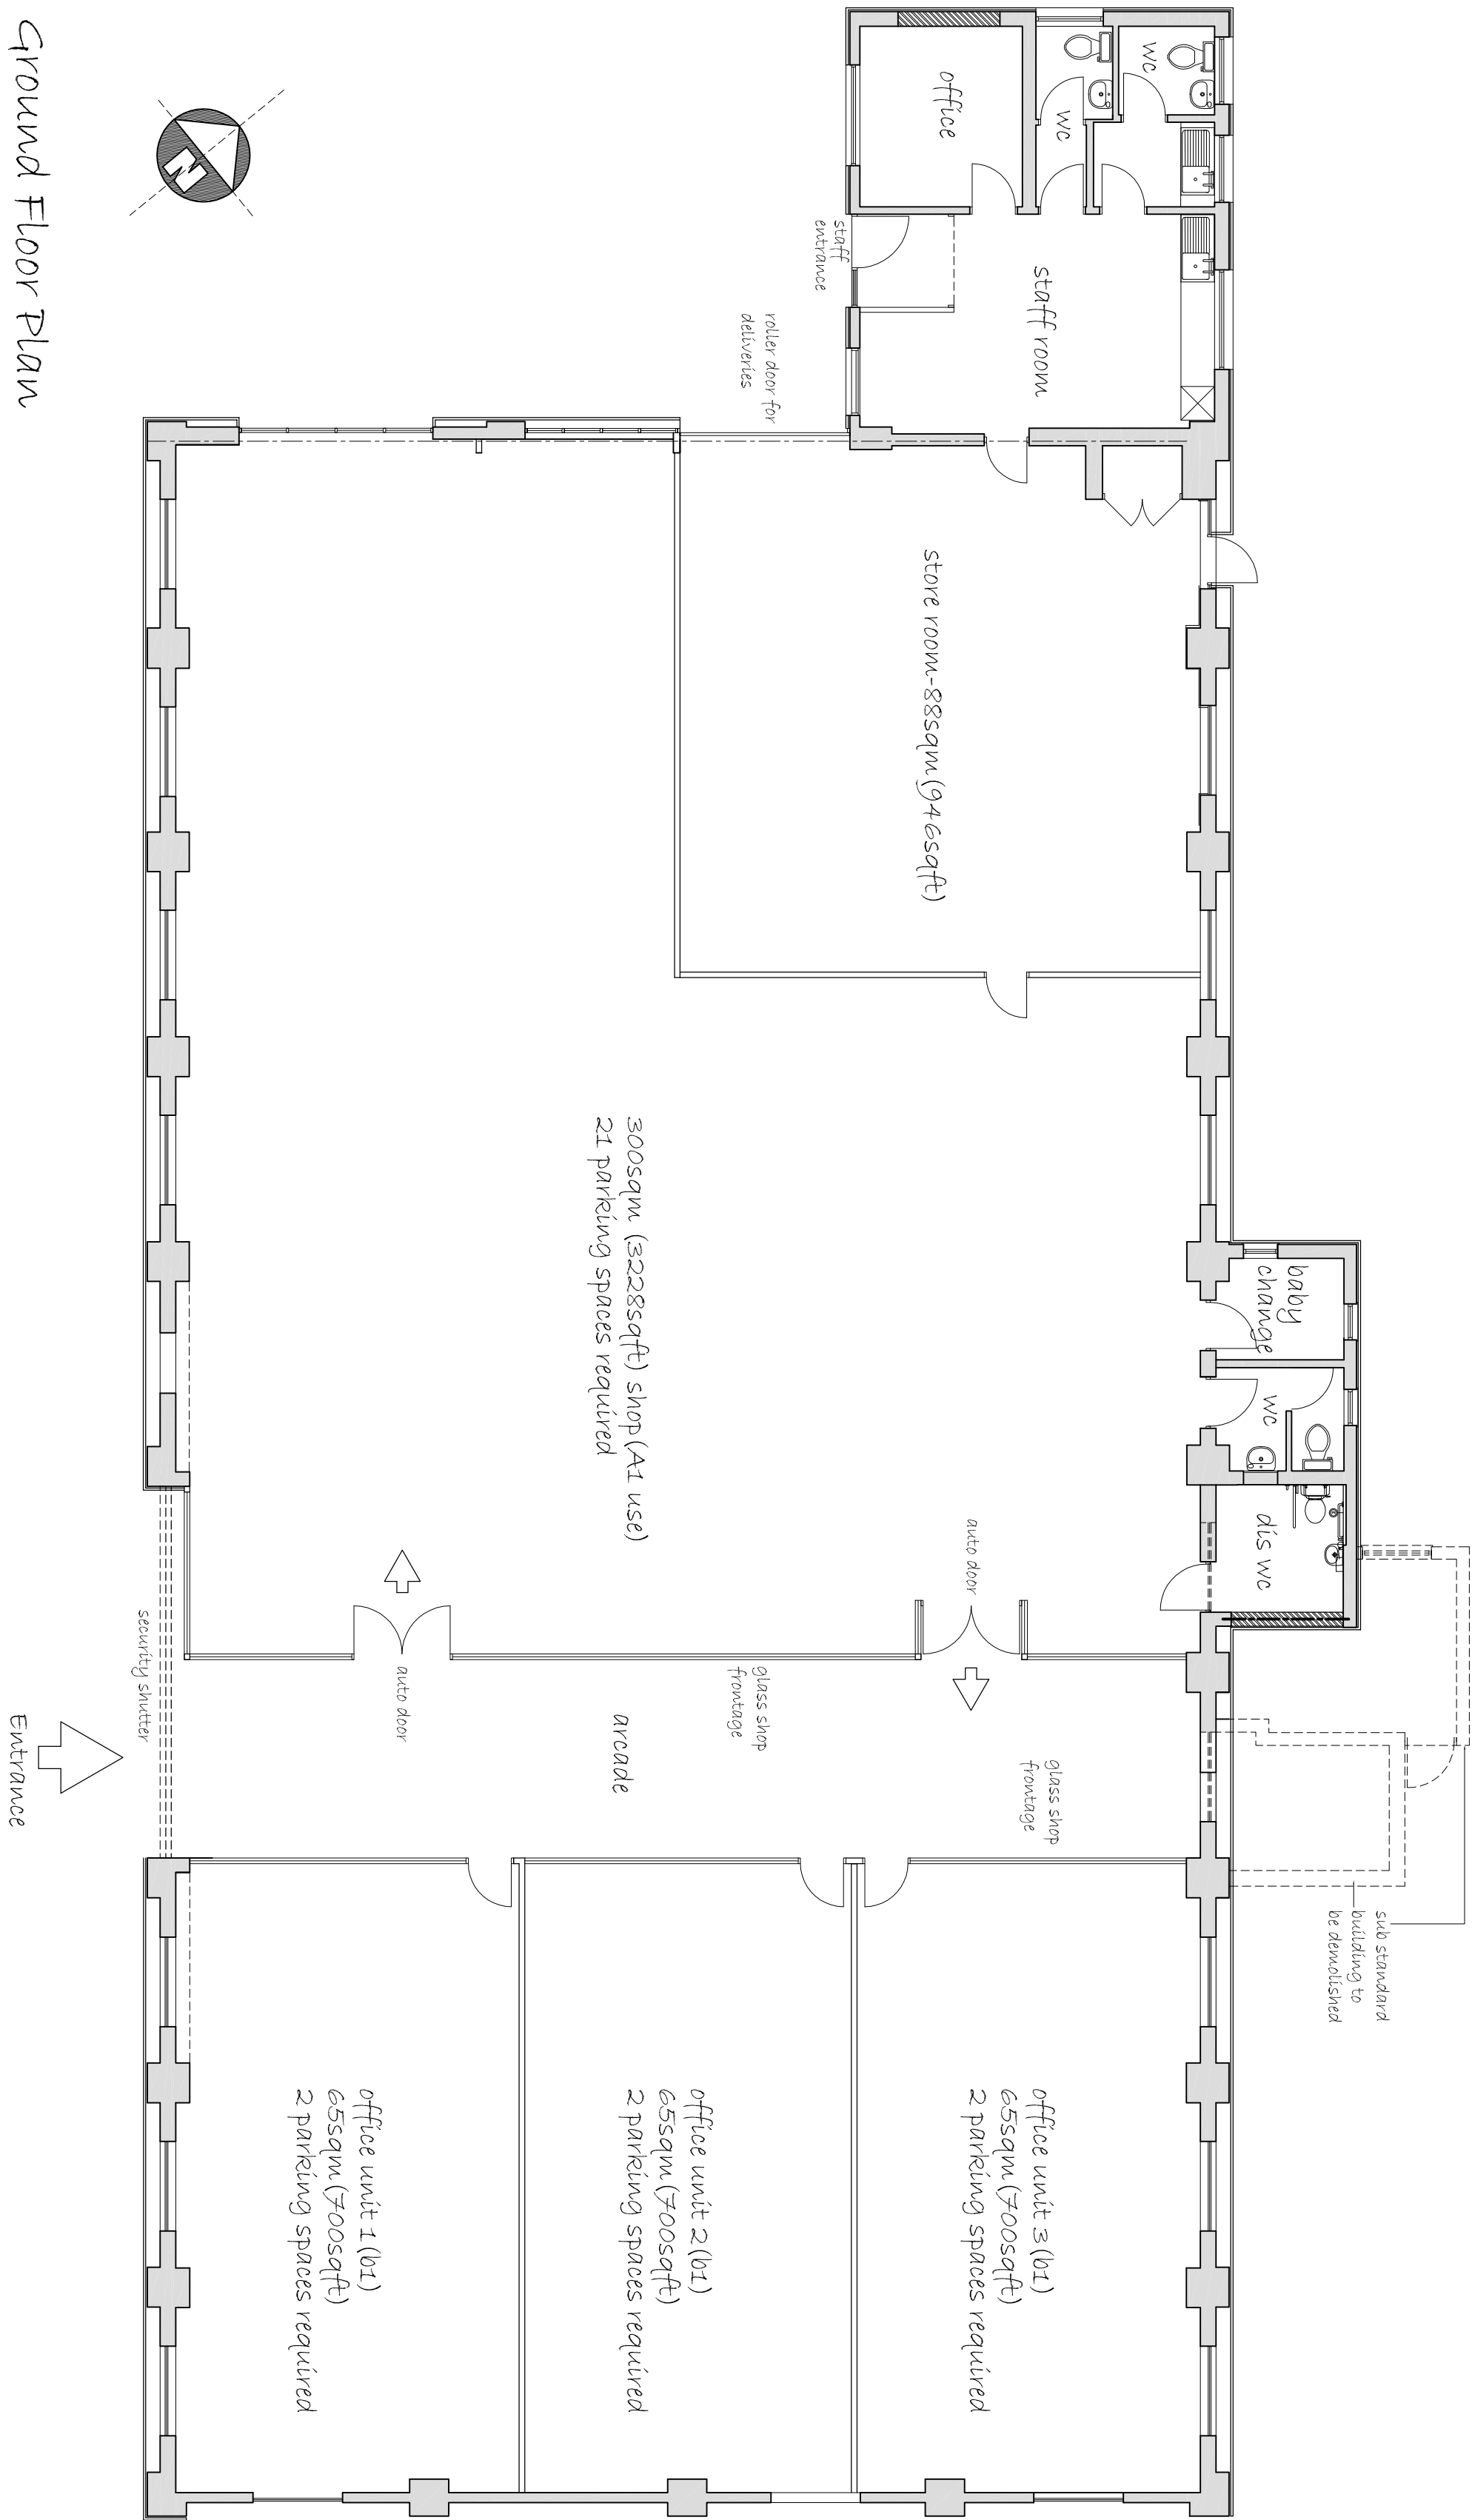

Ground Floor Plan

rev	description	date	author

PLANNING			
----------	--	--	--

Client
P R & A Faulks

Project
PROPOSED NEIGHBOURHOOD
STORE-GRESFORD

drawing	project no.	date	scale
PLAN AS PROPOSED	0941	05/09 GP	1/200 @A1 1/200 @A3

dpa

Design and Planning Associates
Belgrave House, 15 Salford Road,
Salford, Greater Manchester
M6 6PU
Tel: 0161 6555962

P-01

B

The drawings of this drawing are made to the best of the knowledge and belief of the author and are not to be used for any other purpose without the written consent of the author. The drawings are not to be used for any other purpose without the written consent of the author.