

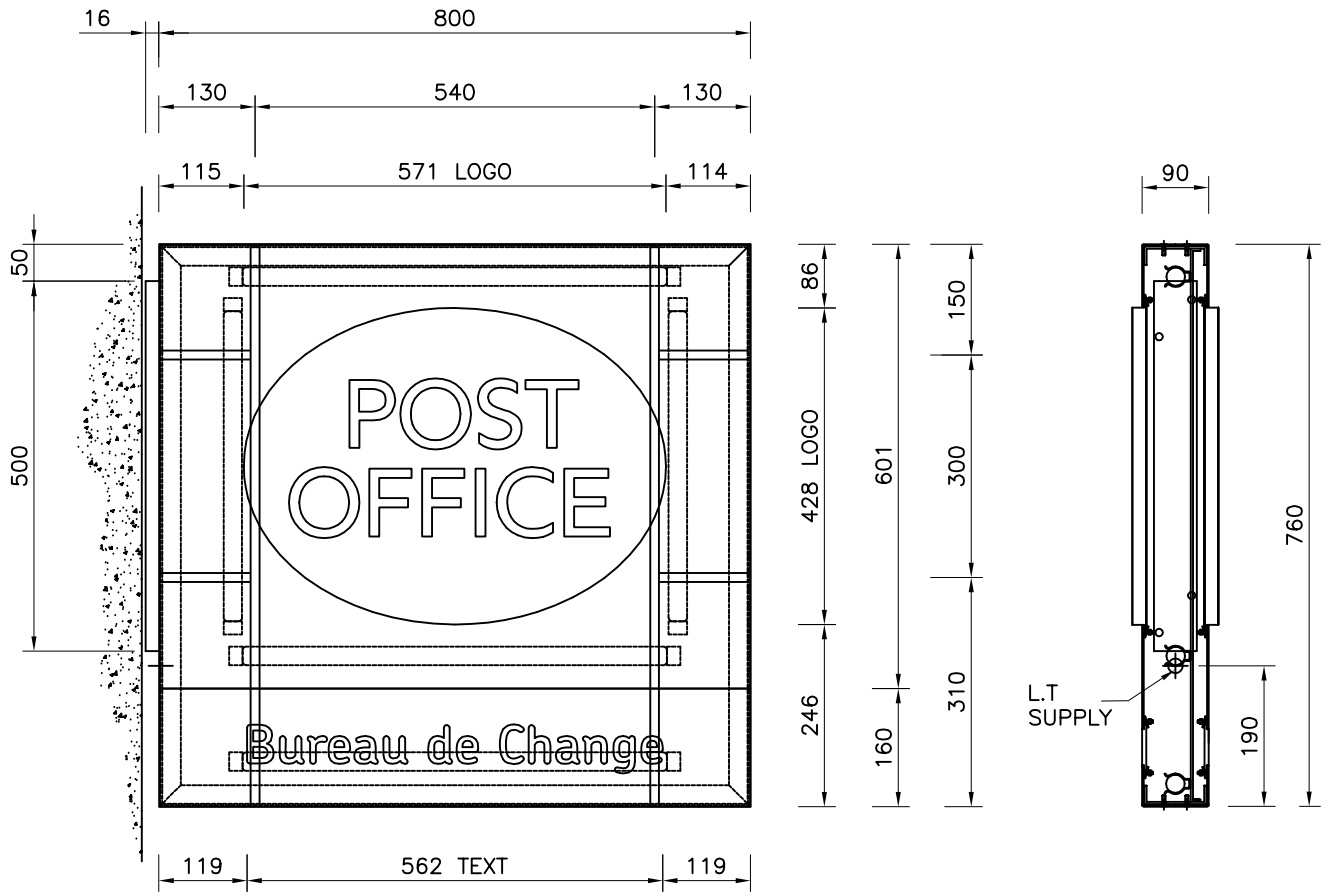


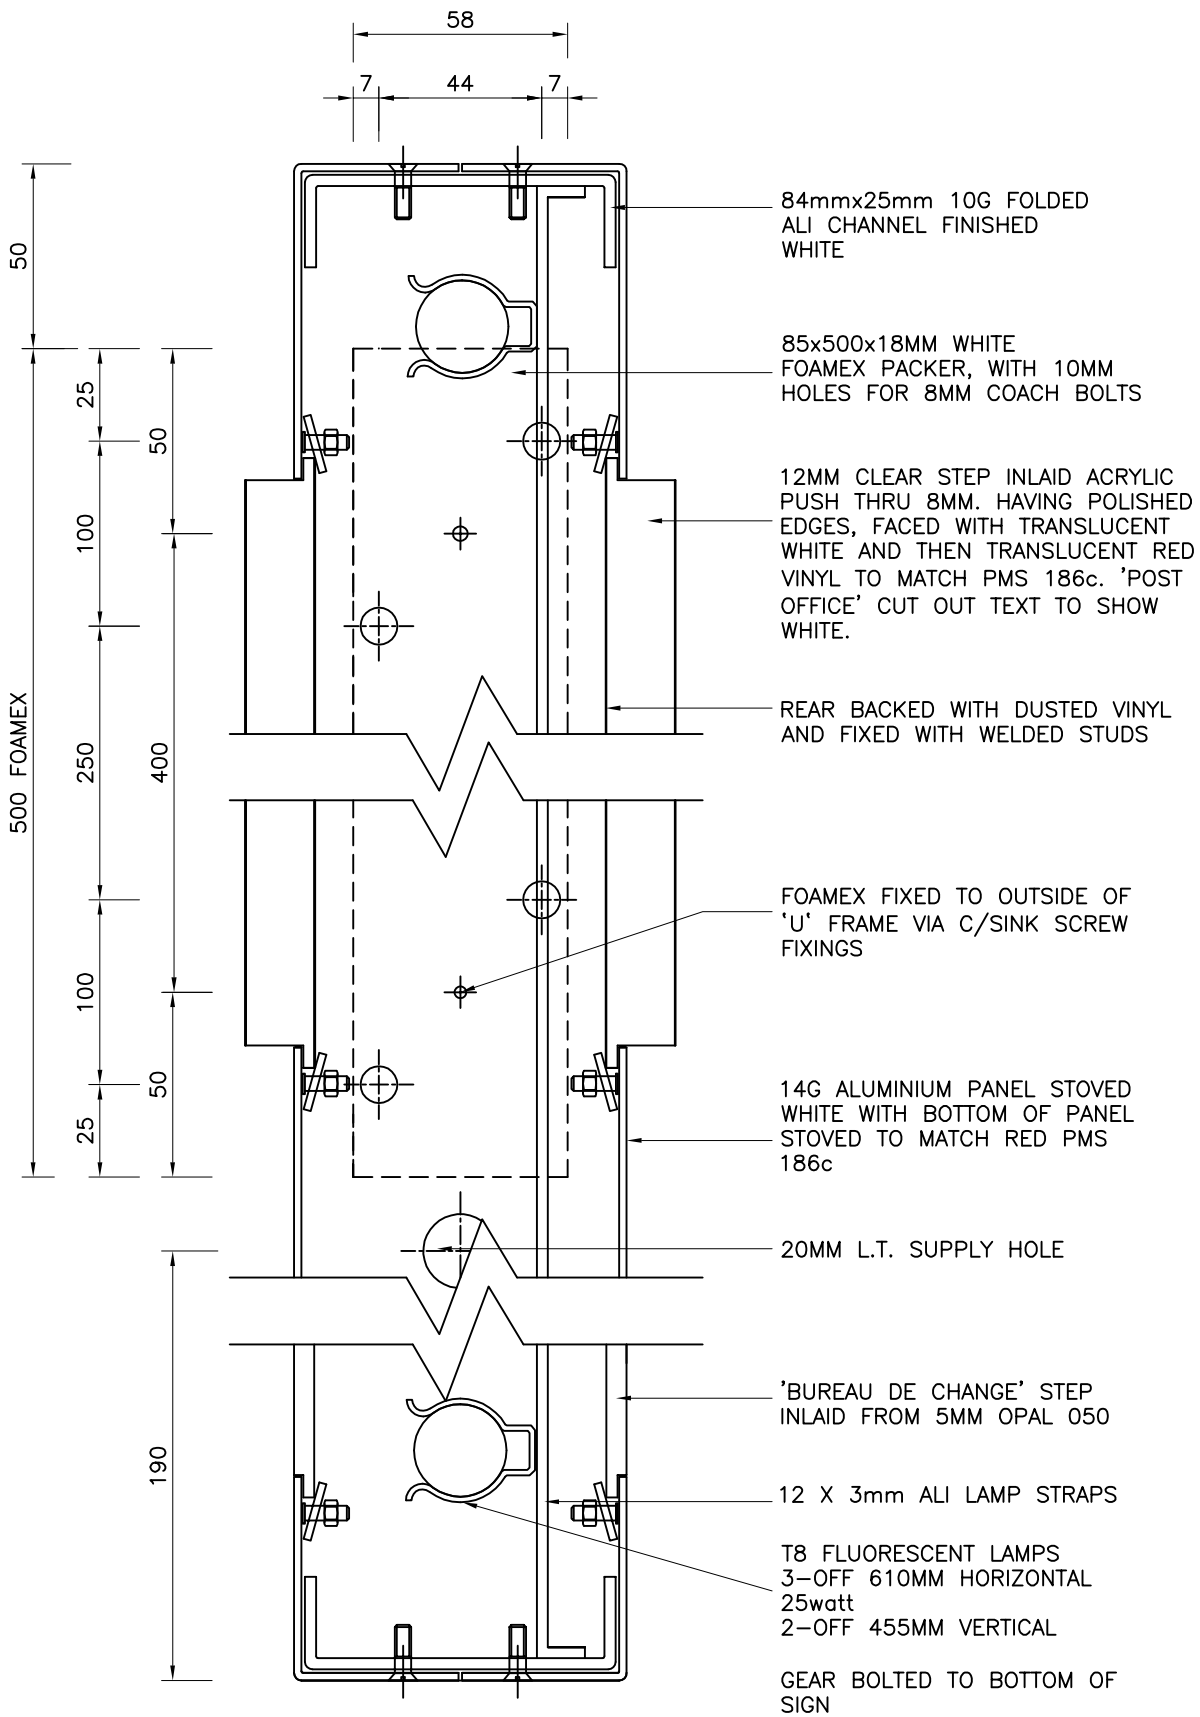

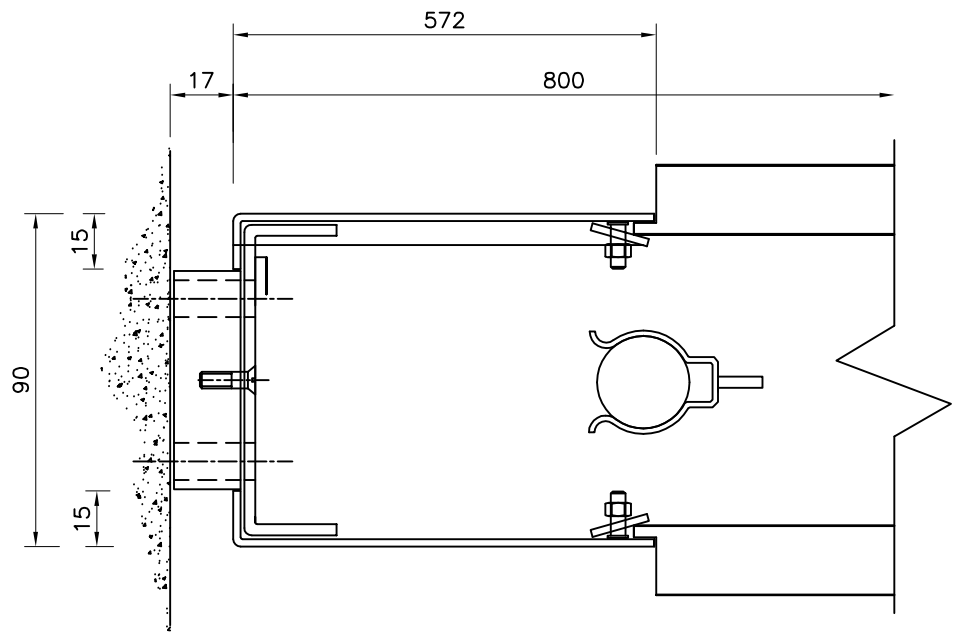

1 OFF REQUIRED

OSS
INST
DESP
ASS
SCREEN
VINYL
PAINT
DIGI
PX
LTR
BOX
ROUTER

Active
24 LEIGH ROAD
HAINE INDUSTRIAL PARK
RAMSGATE, KENT.
CT12 5EU
TEL. 01843 850800
FAX. 01843 852830
ENQ. sales@activesigns.co.uk

COPYRIGHT.
This drawing is the property of ACTIVE SIGNS LTD and copyright is reserved by them. The drawing is issued on condition that it is not copied or disclosed by or to any unauthorised persons without the prior consent in writing of ACTIVE SIGNS LTD.

HEALTH & SAFETY NOTICE.
Before lifting a sign or elements of a sign, assess the weight & size before attempting to lift. If you have any doubts, discuss this with your line manager as theis may be a multi–person lift.

No	Date	Amendments
		REVISIONS

Title: POST OFFICE

Project: HIGH SPEC PROJ SIGN

Job No: .

Date	Scale @ A3	Drawn	Inspected	CAD Title	Dwg No	Revisions
	1:10					