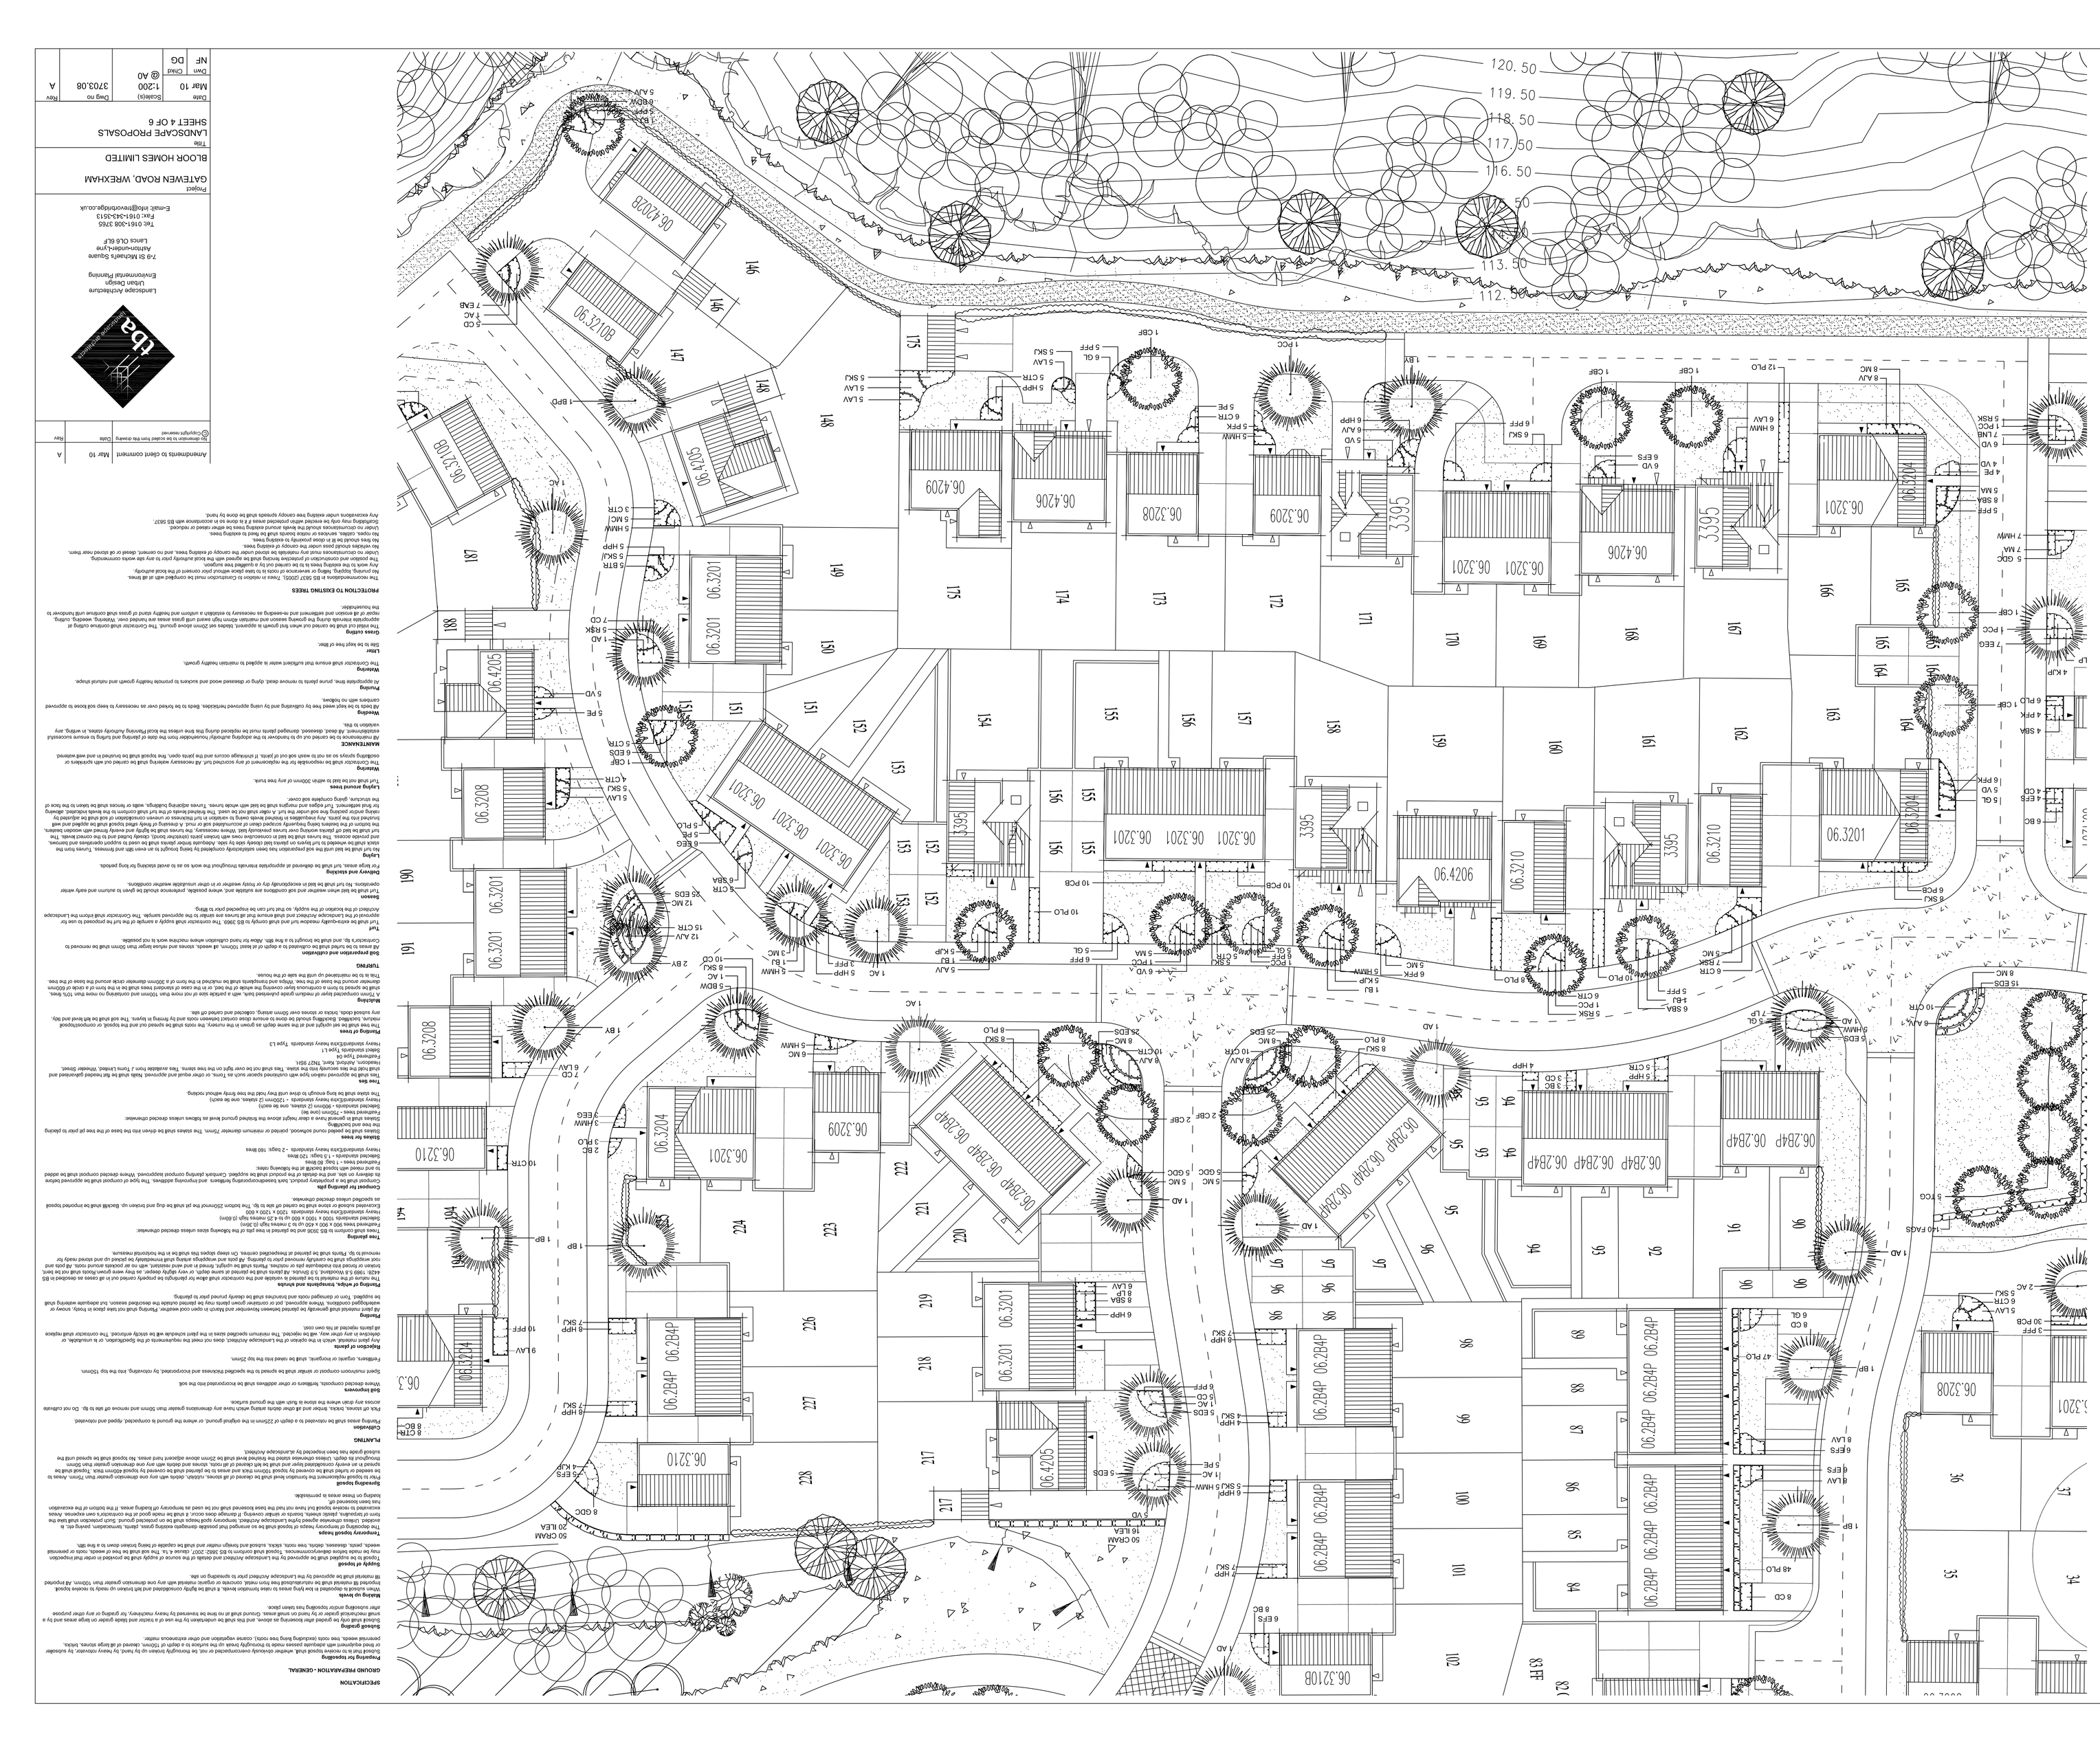
KEY
Existing trees/woodland to be retained and protected.
Proposed extra heavy standard tree planting.
Proposed heavy standard tree planting.
Proposed feathered tree planting.
Proposed native tree/shrub and native shrub planting.
Proposed hedges.
Proposed shrub planting.
Proposed bulb planting.
Close mown grass.
Grass meadow. Annual cut.
PLANT SCHEDULE
SHRUB & MIX
Choisya ternata 'Sundance' | | | | | | |
Cistus x purpureus 'Alan Fradon' | | | | | | |
Cotinus coggygria 'Royal Purple' | | | | | | |
Deutzia x hybrida 'Strawberry Fields' | | | | | | |
Escallonia 'Iveyi' | | | | | | |
Fuchsia magellanica 'Versicolor' | | | | | | |
