


DO NOT SCALE

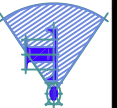


NOTES:

THIS DRAWING IS TO BE READ IN CONJUNCTION WITH ALL OTHER RELEVANT ARCHITECT'S, ENGINEER'S AND SPECIALISTS' DRAWINGS TOGETHER WITH THE APPROPRIATE SPECIFICATION. ALL DIMENSIONS ARE IN MILLIMETRES, UNLESS NOTED OTHERWISE. ALL LEVELS ARE IN METRES, UNLESS NOTED OTHERWISE.

THE SWEEP PATHS SHOWN HAVE BEEN CREATED USING AUTORAQ'S 'LARGE ARTICULATED VEHICLE' & 'LARGE CAR' MODELS.



VISIBILITY SPLAYS
SCALE 1:250

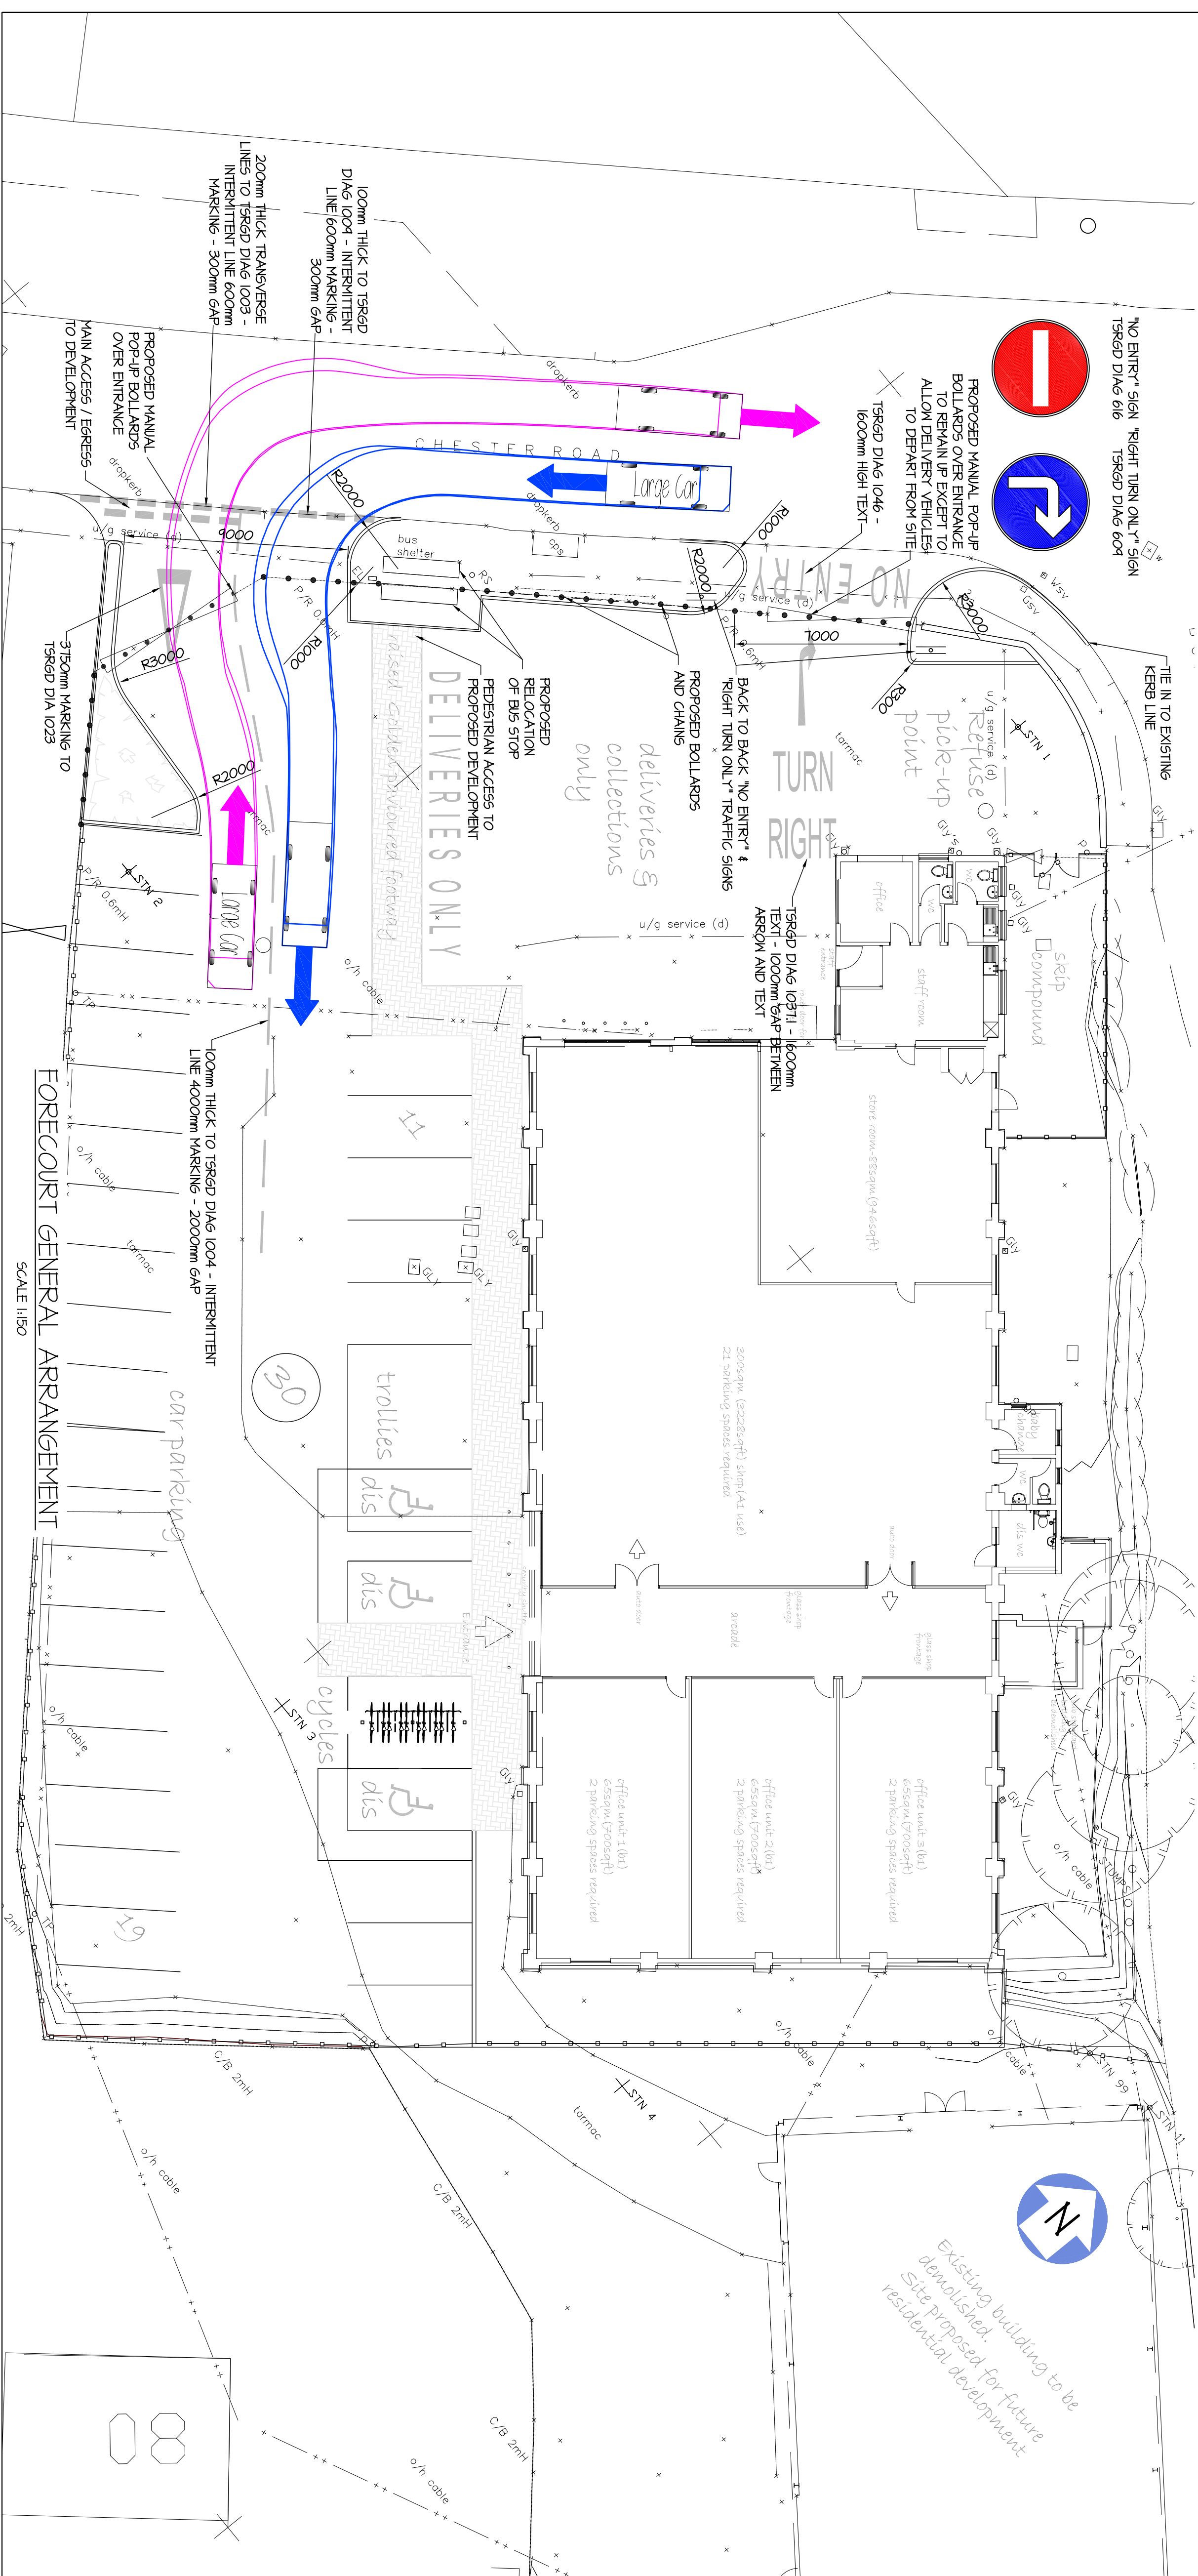

FORECOURT GENERAL ARRANGEMENT
SCALE 1:150

PROJECT				CLIENT			
PROPOSED NEIGHBOURHOOD STORE - GRESFORD				P R & A FAULKES			
ARCHITECT				DPA			
TITLE				PROPOSED FORECOURT AREA			
SCALE & SIZE		CHECKED	APPROVED	SCALE & SITE		CHECKED	APPROVED
AS SHOWN @ A1		KCH	PJB	AS SHOWN @ A1		KCH	PJB
DOW FILE		DESIGN/DRAWN	DATE	DOW FILE		DESIGN/DRAWN	DATE
PROJECT No.		RAH	11/10/24	PROJECT No.		RAH	11/10/24
T104/154		DRAWING No.	REV	T104/154		DRAWING No.	REV
		11/14/01	P3			11/14/01	P3

DRAWING STATUS			
PRELIMINARY			
REV	DATE	BY	DESCRIPTION
P3	16/03/24	NHL	DRAWING REVISED TO SHIT UPDATED LAYOUT
P2	03/03/24	RAH	PROPOSALS PROVIDED AS DISCUSSED AT
P1	10/03/24	RAH	ISSUED FOR APPROVAL
CHK		KCH	PJB
APP			

CLIENT			
P R & A FAULKES			
ARCHITECT			
DPA			
PROJECT			
PROPOSED NEIGHBOURHOOD STORE - GRESFORD			
TITLE			
PROPOSED FORECOURT AREA			
SCALE & SITE		CHECKED	APPROVED
AS SHOWN @ A1		KCH	PJB
DOW FILE		DESIGN/DRAWN	DATE
PROJECT No.		RAH	11/10/24
T104/154		DRAWING No.	REV
		11/14/01	P3

The Consult Ltd.			
Consultants			
Director			
DPA GEN			
Telephone			
01744 333080			
Mobile			
07144 333081			
Email			
info@consult.com			