


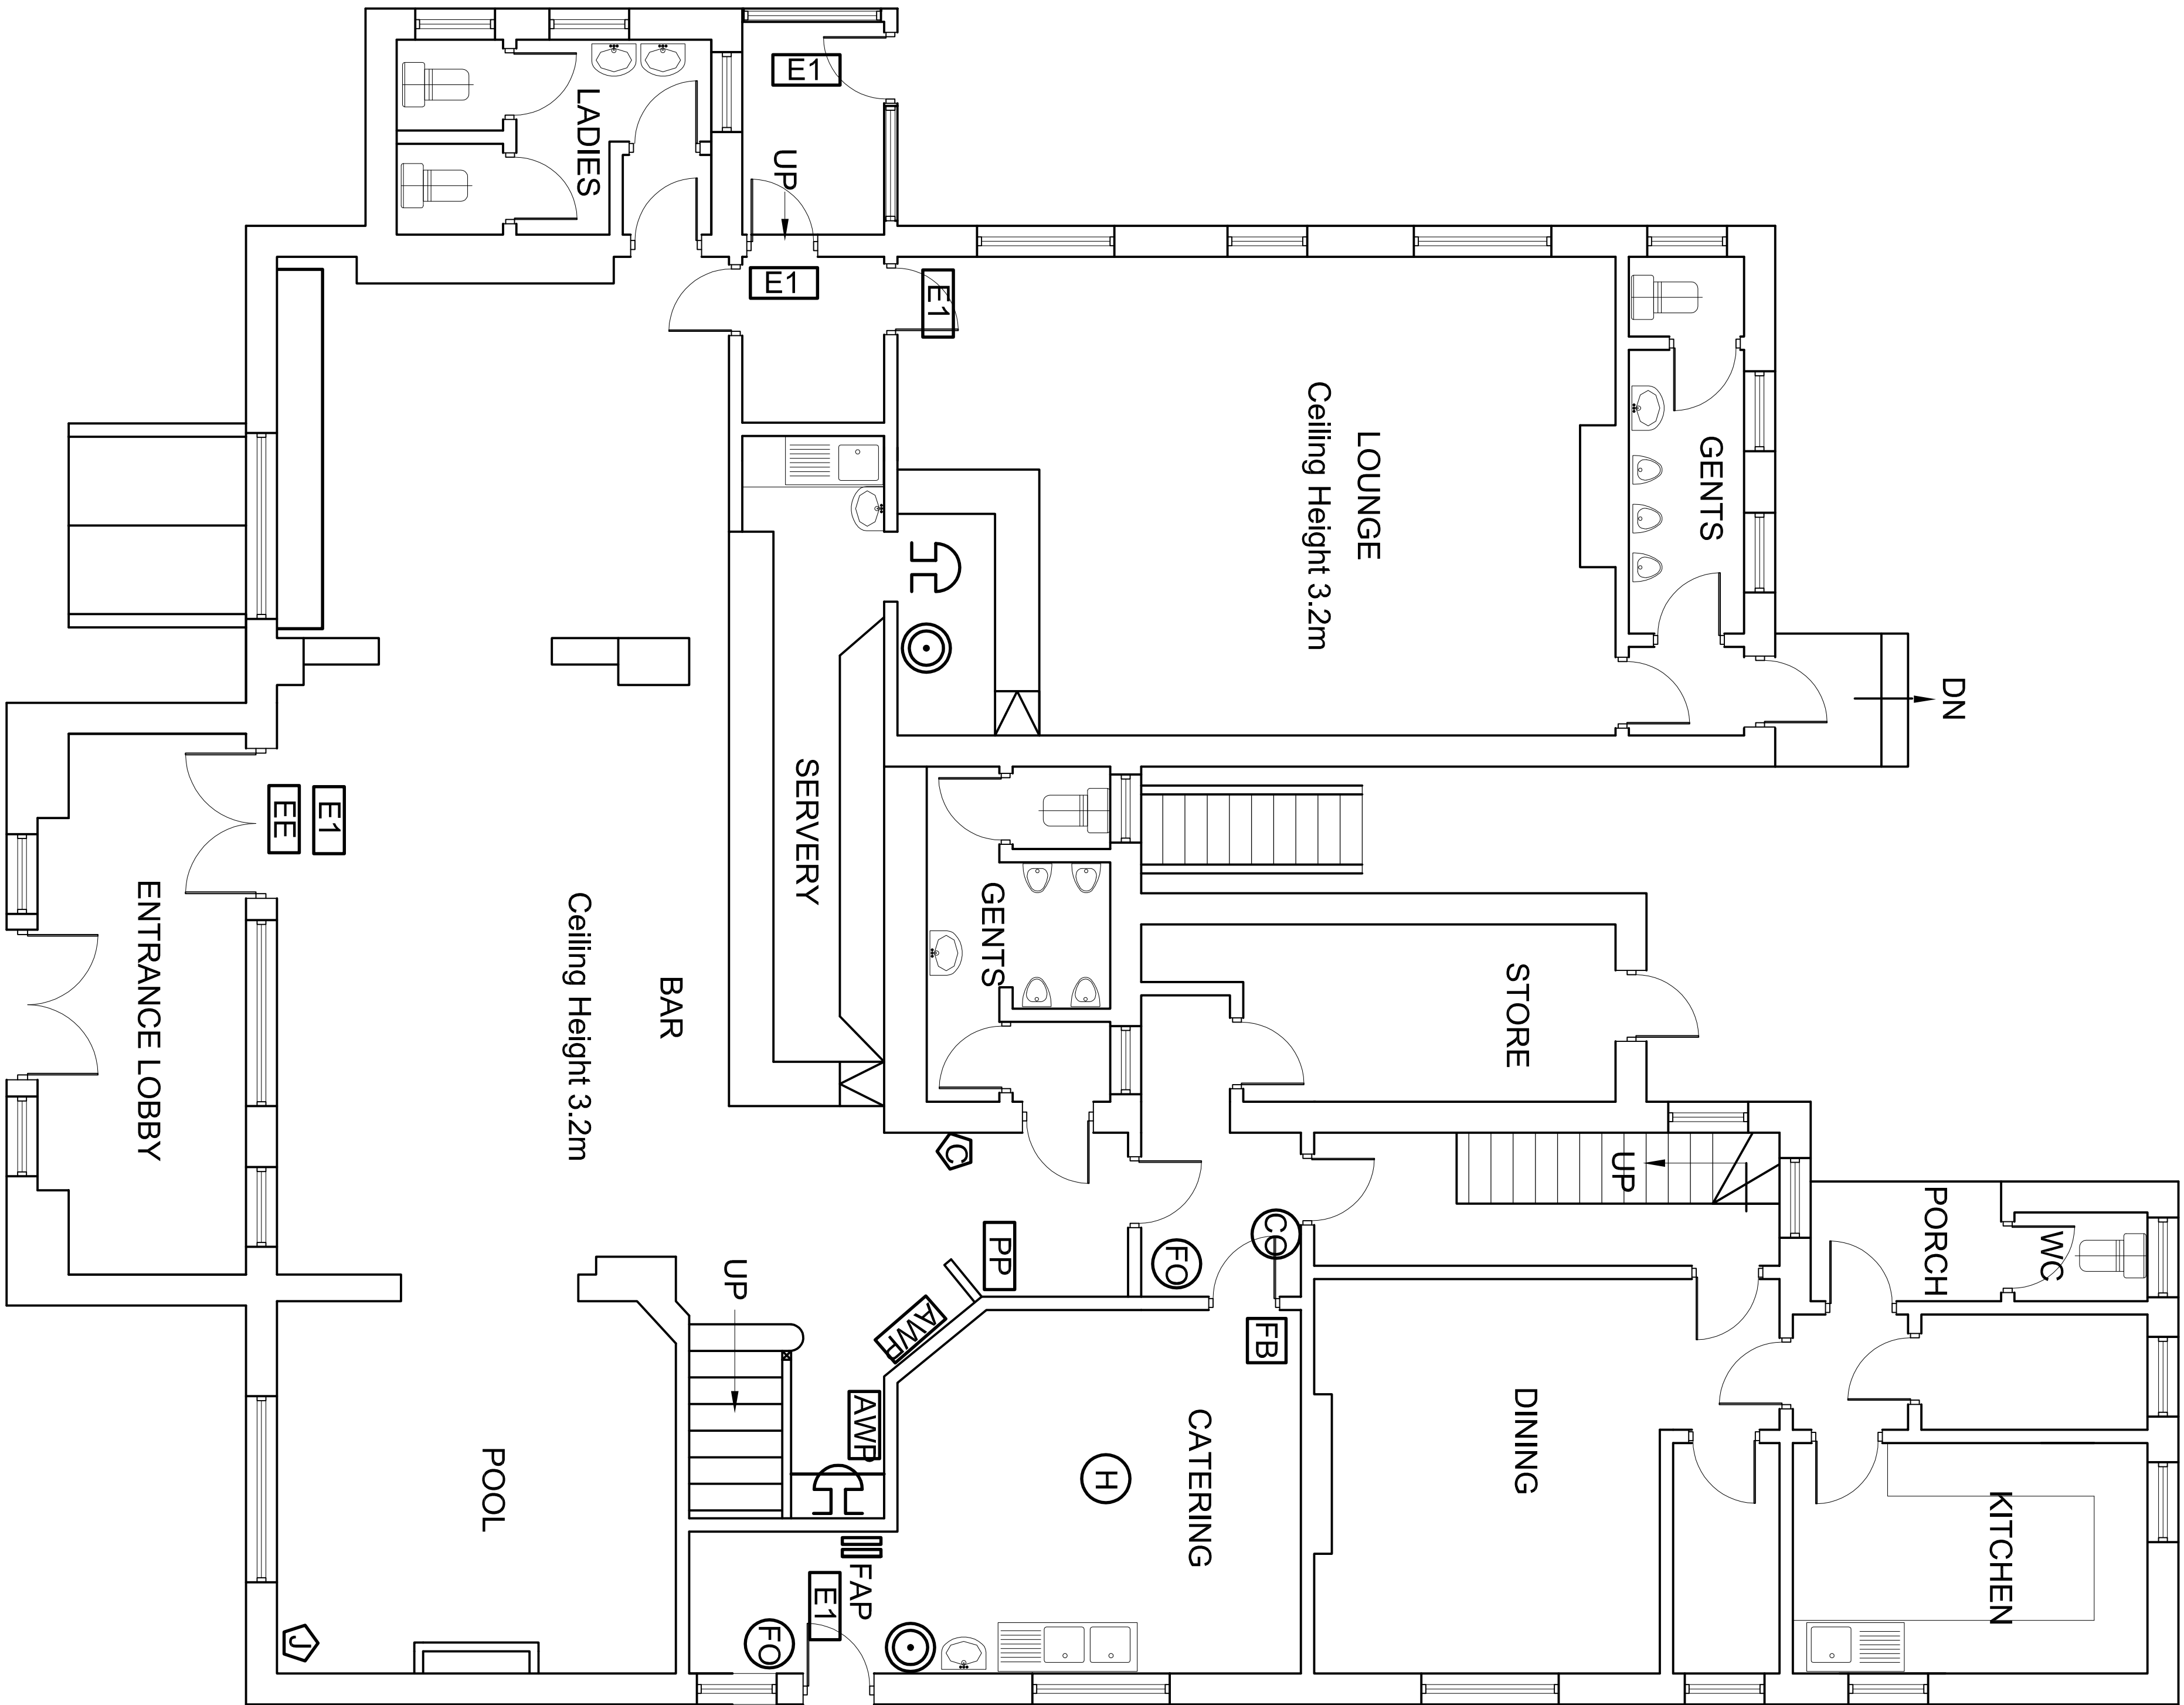

EXISTING GROUND FLOOR PLAN

1:50 @ A1