


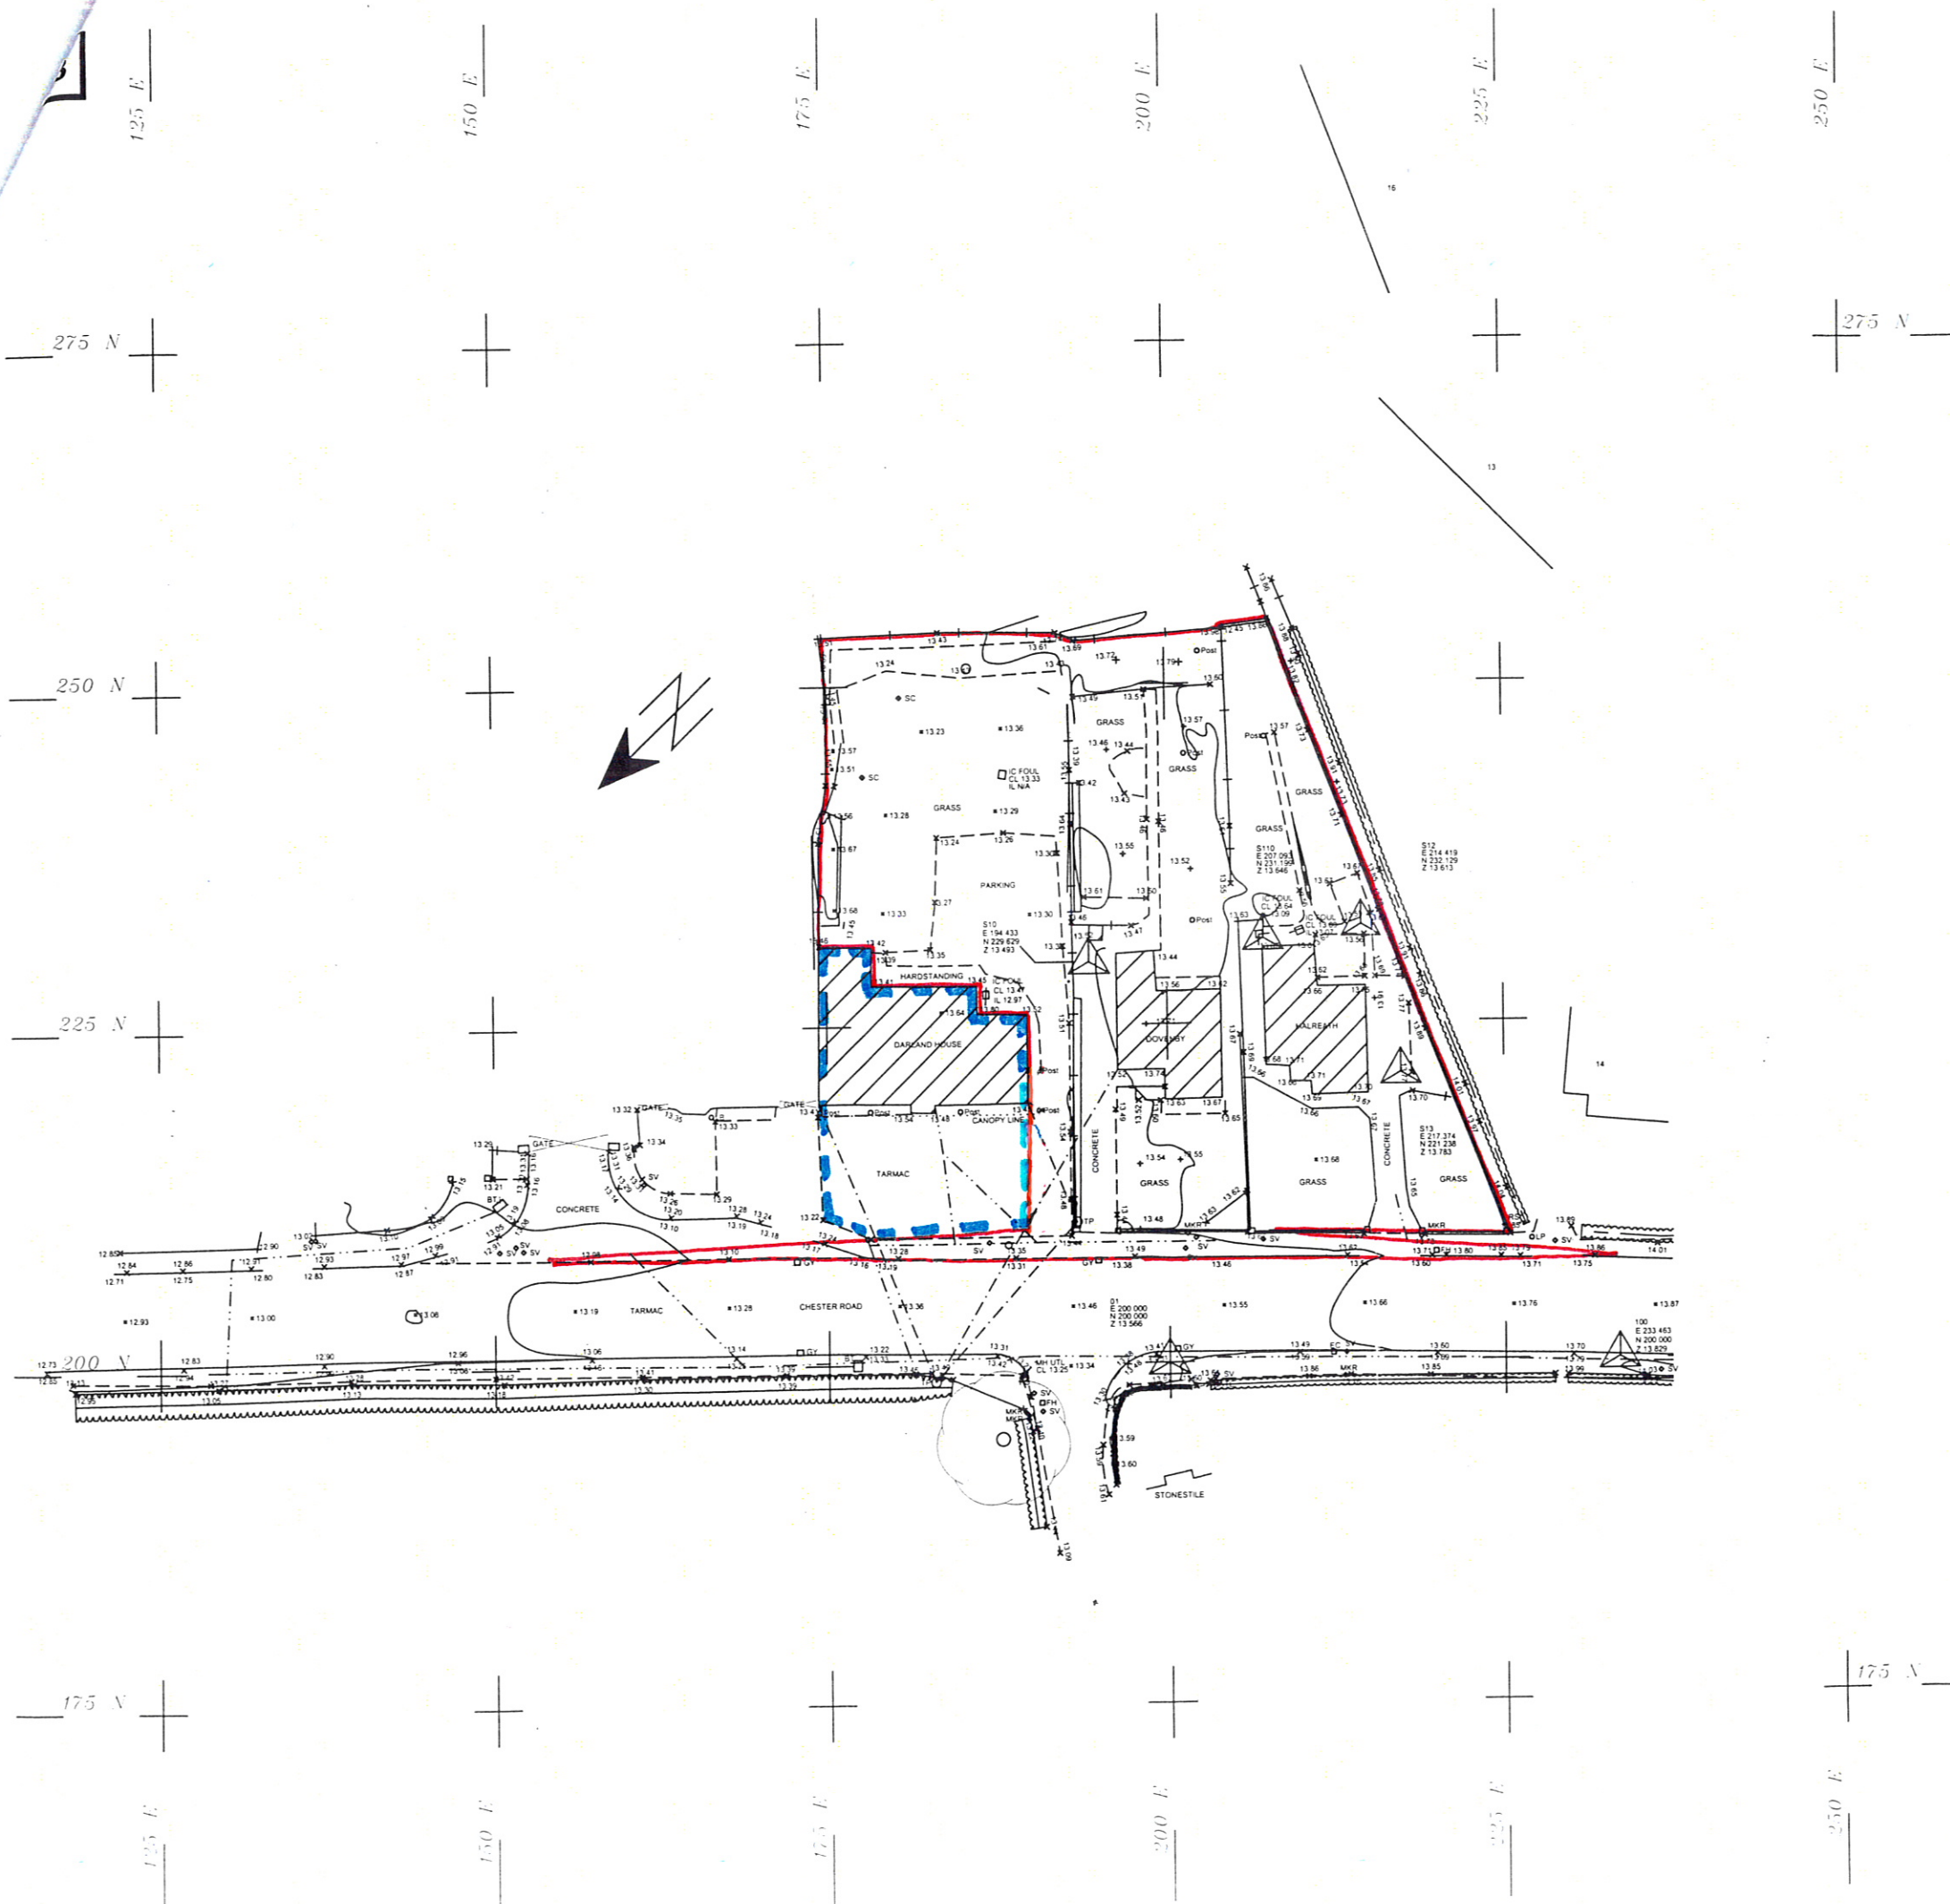

|   |   |
|---|---|
| AV - AIR VALVE<br>BB - BOTTOM OF BANK<br>BEL - BELISHA BEACON<br>BL - BOLLARD<br>BM - BENCH MARK<br>BH - BOREHOLE<br>BT - TELECOM COVER<br>CAM - CAMERA<br>CTV - CABLE TV COVER<br>DP - DOWN PIPE<br>EIC - ELECTRIC INSPECTION<br>EP - ELECTRICITY POLE<br>FH - FIRE HYDRANT<br>GP - GATE POST<br>GV - GAS VALVE<br>GY - GULLEY<br>IC - INSPECTION COVER<br>KO - KERB OUTLET<br>LB - LITTER BIN<br>LP - LAMP POST<br>MH - MANHOLE<br>MKR - MARKER POST<br>MS - MILESTONE<br>PE - PIPE INVERT<br>PO - POST<br>RE - RODDING EYE<br>RS - ROAD SIGN<br>RW - RETAINING WALL<br>SC - STOP COCK<br>SD - SLOT DRAIN<br>SP - SIGN POST<br>ST - STOP TAP<br>SV - STOP VALVE<br>SY - STAY<br>TB - TOP OF BANK<br>TCB - TELEPHONE CALL BOX<br>TH - TRIALHOLE<br>TL - TRAFFIC LIGHTS<br>TLB - TRAFFIC LIGHT BOX<br>TP - TELEGRAPH POLE<br>WM - WATER METER<br>WO - WATER OUTLET<br>YG - YARD GULLEY | TREE (TO SCALE)<br><br>SURVEY STATION<br><br>C/B<br>CLOSE BOARD FENCE<br><br>P/W<br>POST AND WIRE FENCE<br><br>P/R<br>POST AND RAIL FENCE<br><br>I/R<br>IRON RAILINGS<br><br>FOLIAGE<br><br>OVERHEAD TELEPHONE CABLES<br><br>OVERHEAD ELECTRICITY CABLES<br><br>BUSH - TO SCALE<br><br>UNDER GROUND SERVICE |
|---|---|

|                         |                         |
|-------------------------|-------------------------|
| <b>CLIENT</b>           | CASTLEMEAD HOMES LTD    |
| <b>JOB TITLE</b>        | CHESTER ROAD<br>ROSSETT |
| <b>DRAWING TITLE</b>    | TOPOGRAPHIC SURVEY      |
| <b>SCALE</b> 1:500 @ A3 | <b>DRG No</b> D.H.02    |
| <b>DATE</b> 29/03/07    | <b>DRAWN BY</b> DRJ     |

# INVAR MAPPING SURVEYS

PROVIDING SURVEYING SERVICES TO THE  
DESIGN, CONSTRUCTION AND PROPERTY  
INDUSTRIES FOR OVER TWENTY FIVE YEARS  
© COPYRIGHT INVAR MAPPING SURVEYS

1, STIPERSTONES, MINSTERLEY, SHREWSBURY, SHROPSHIRE, SY5 0LZ  
 Tel / Fax: 01743 791977 Email: enquiries@invarmapping.co.uk  
 Website: http://www.invarmapping.co.uk

**RICS**
**CHARTERED SURVEYORS**