


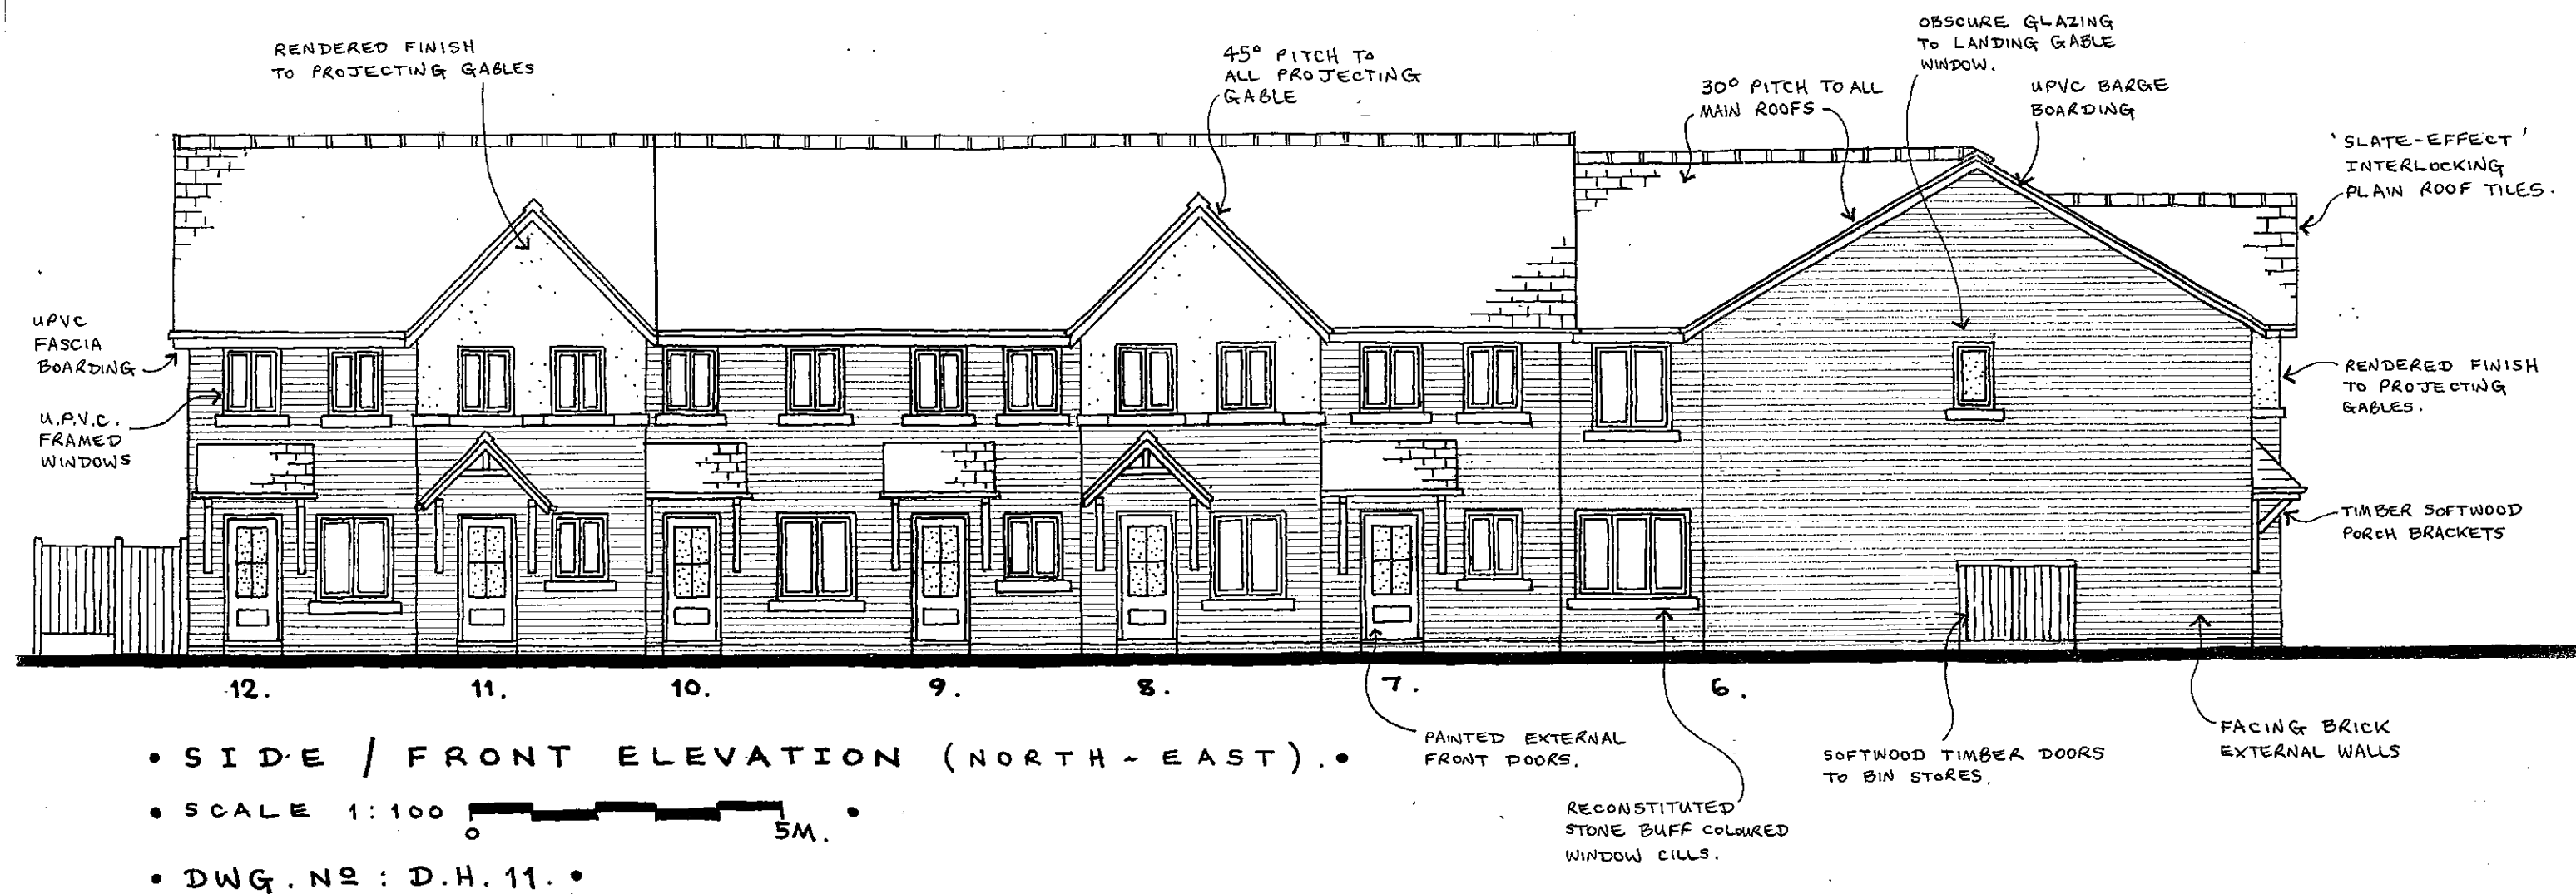

• PROPOSED RESIDENTIAL APARTMENT SCHEME TO LAND AT: 'DARLAND HOUSE', CHESTER ROAD, ROSSETT, WREXHAM, LL 12 0DL. •