


DO NOT SCALE

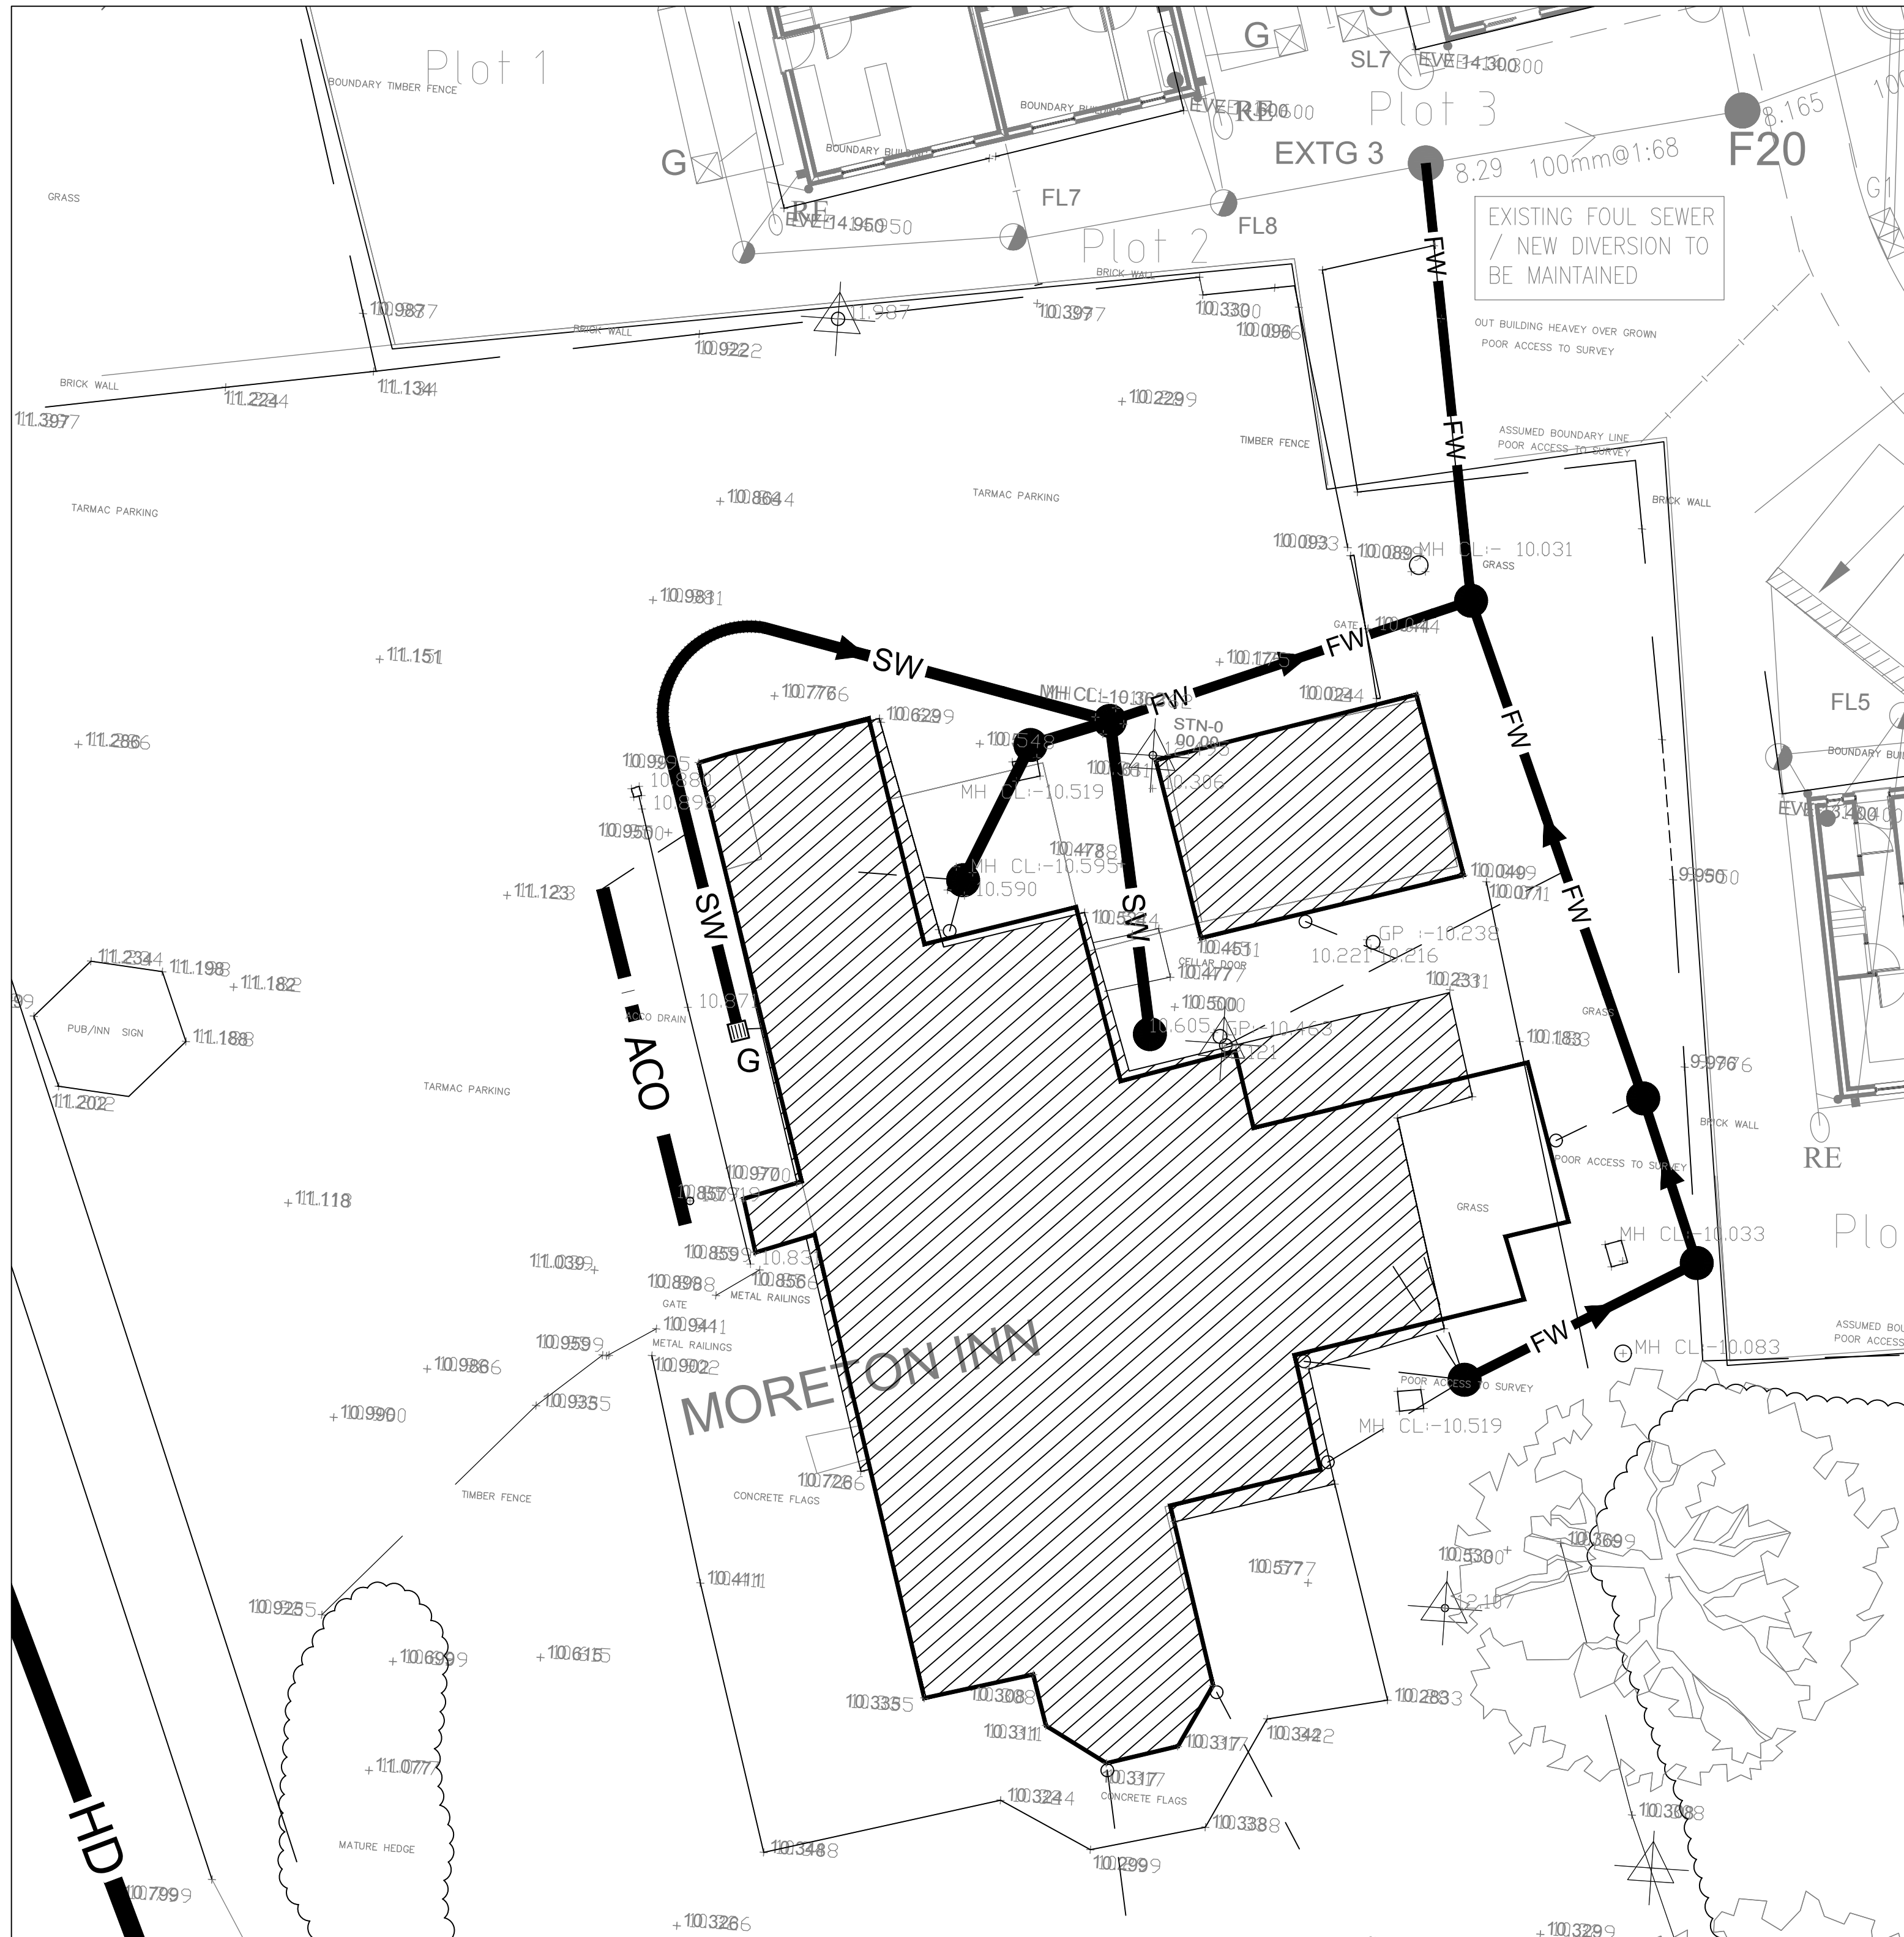

Existing Site Drainage
Scale 1:125



Photo Looking North of manhole



Photo Looking North of manhole



PRELIMINARY

coopers
chartered consulting engineers
Tel: 01244 684910
Fax: 01244 684911
Email: admin@coopers.co.uk
Web: http://coopers.co.uk

Client
Nunndale Ltd

Project
**Moreton Pub
Johnstown**

Title
Existing Drainage

DRAWING NUMBER	SCALE at A0	1:250	REVISION
7633 / 02	DATE	16.11.20	
	DRAWN	PW	
	CHECKED	AJ	