
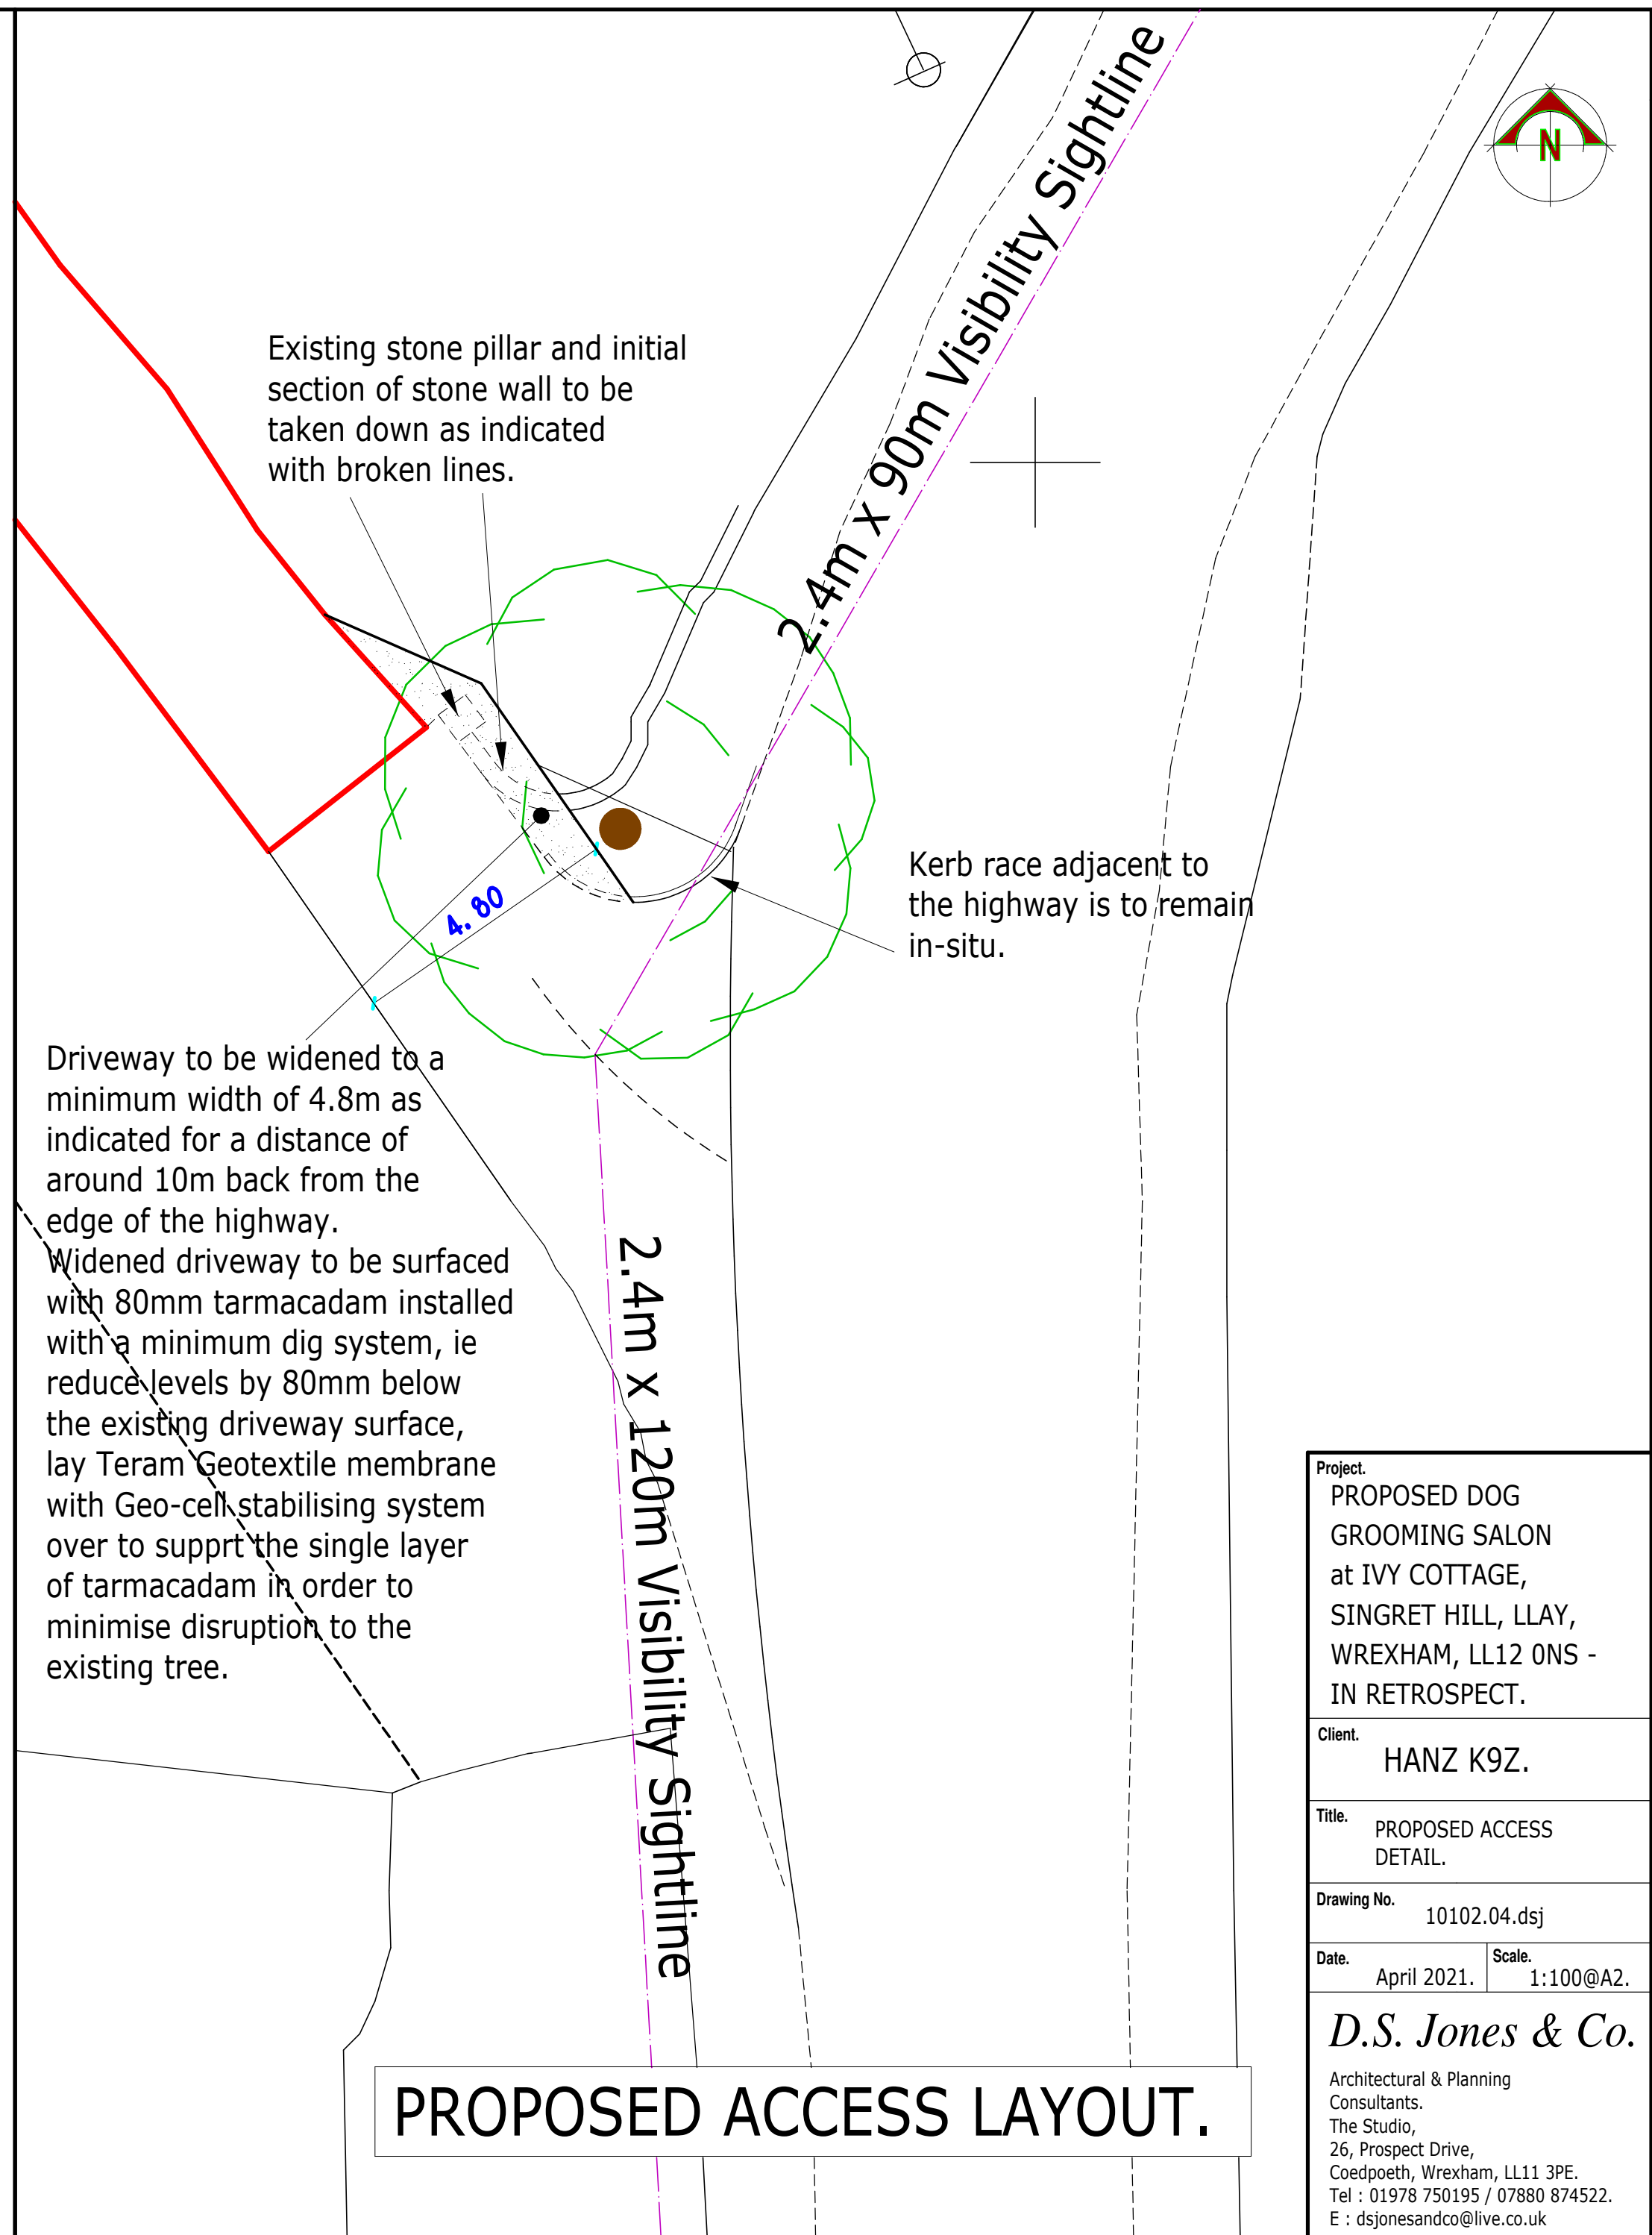


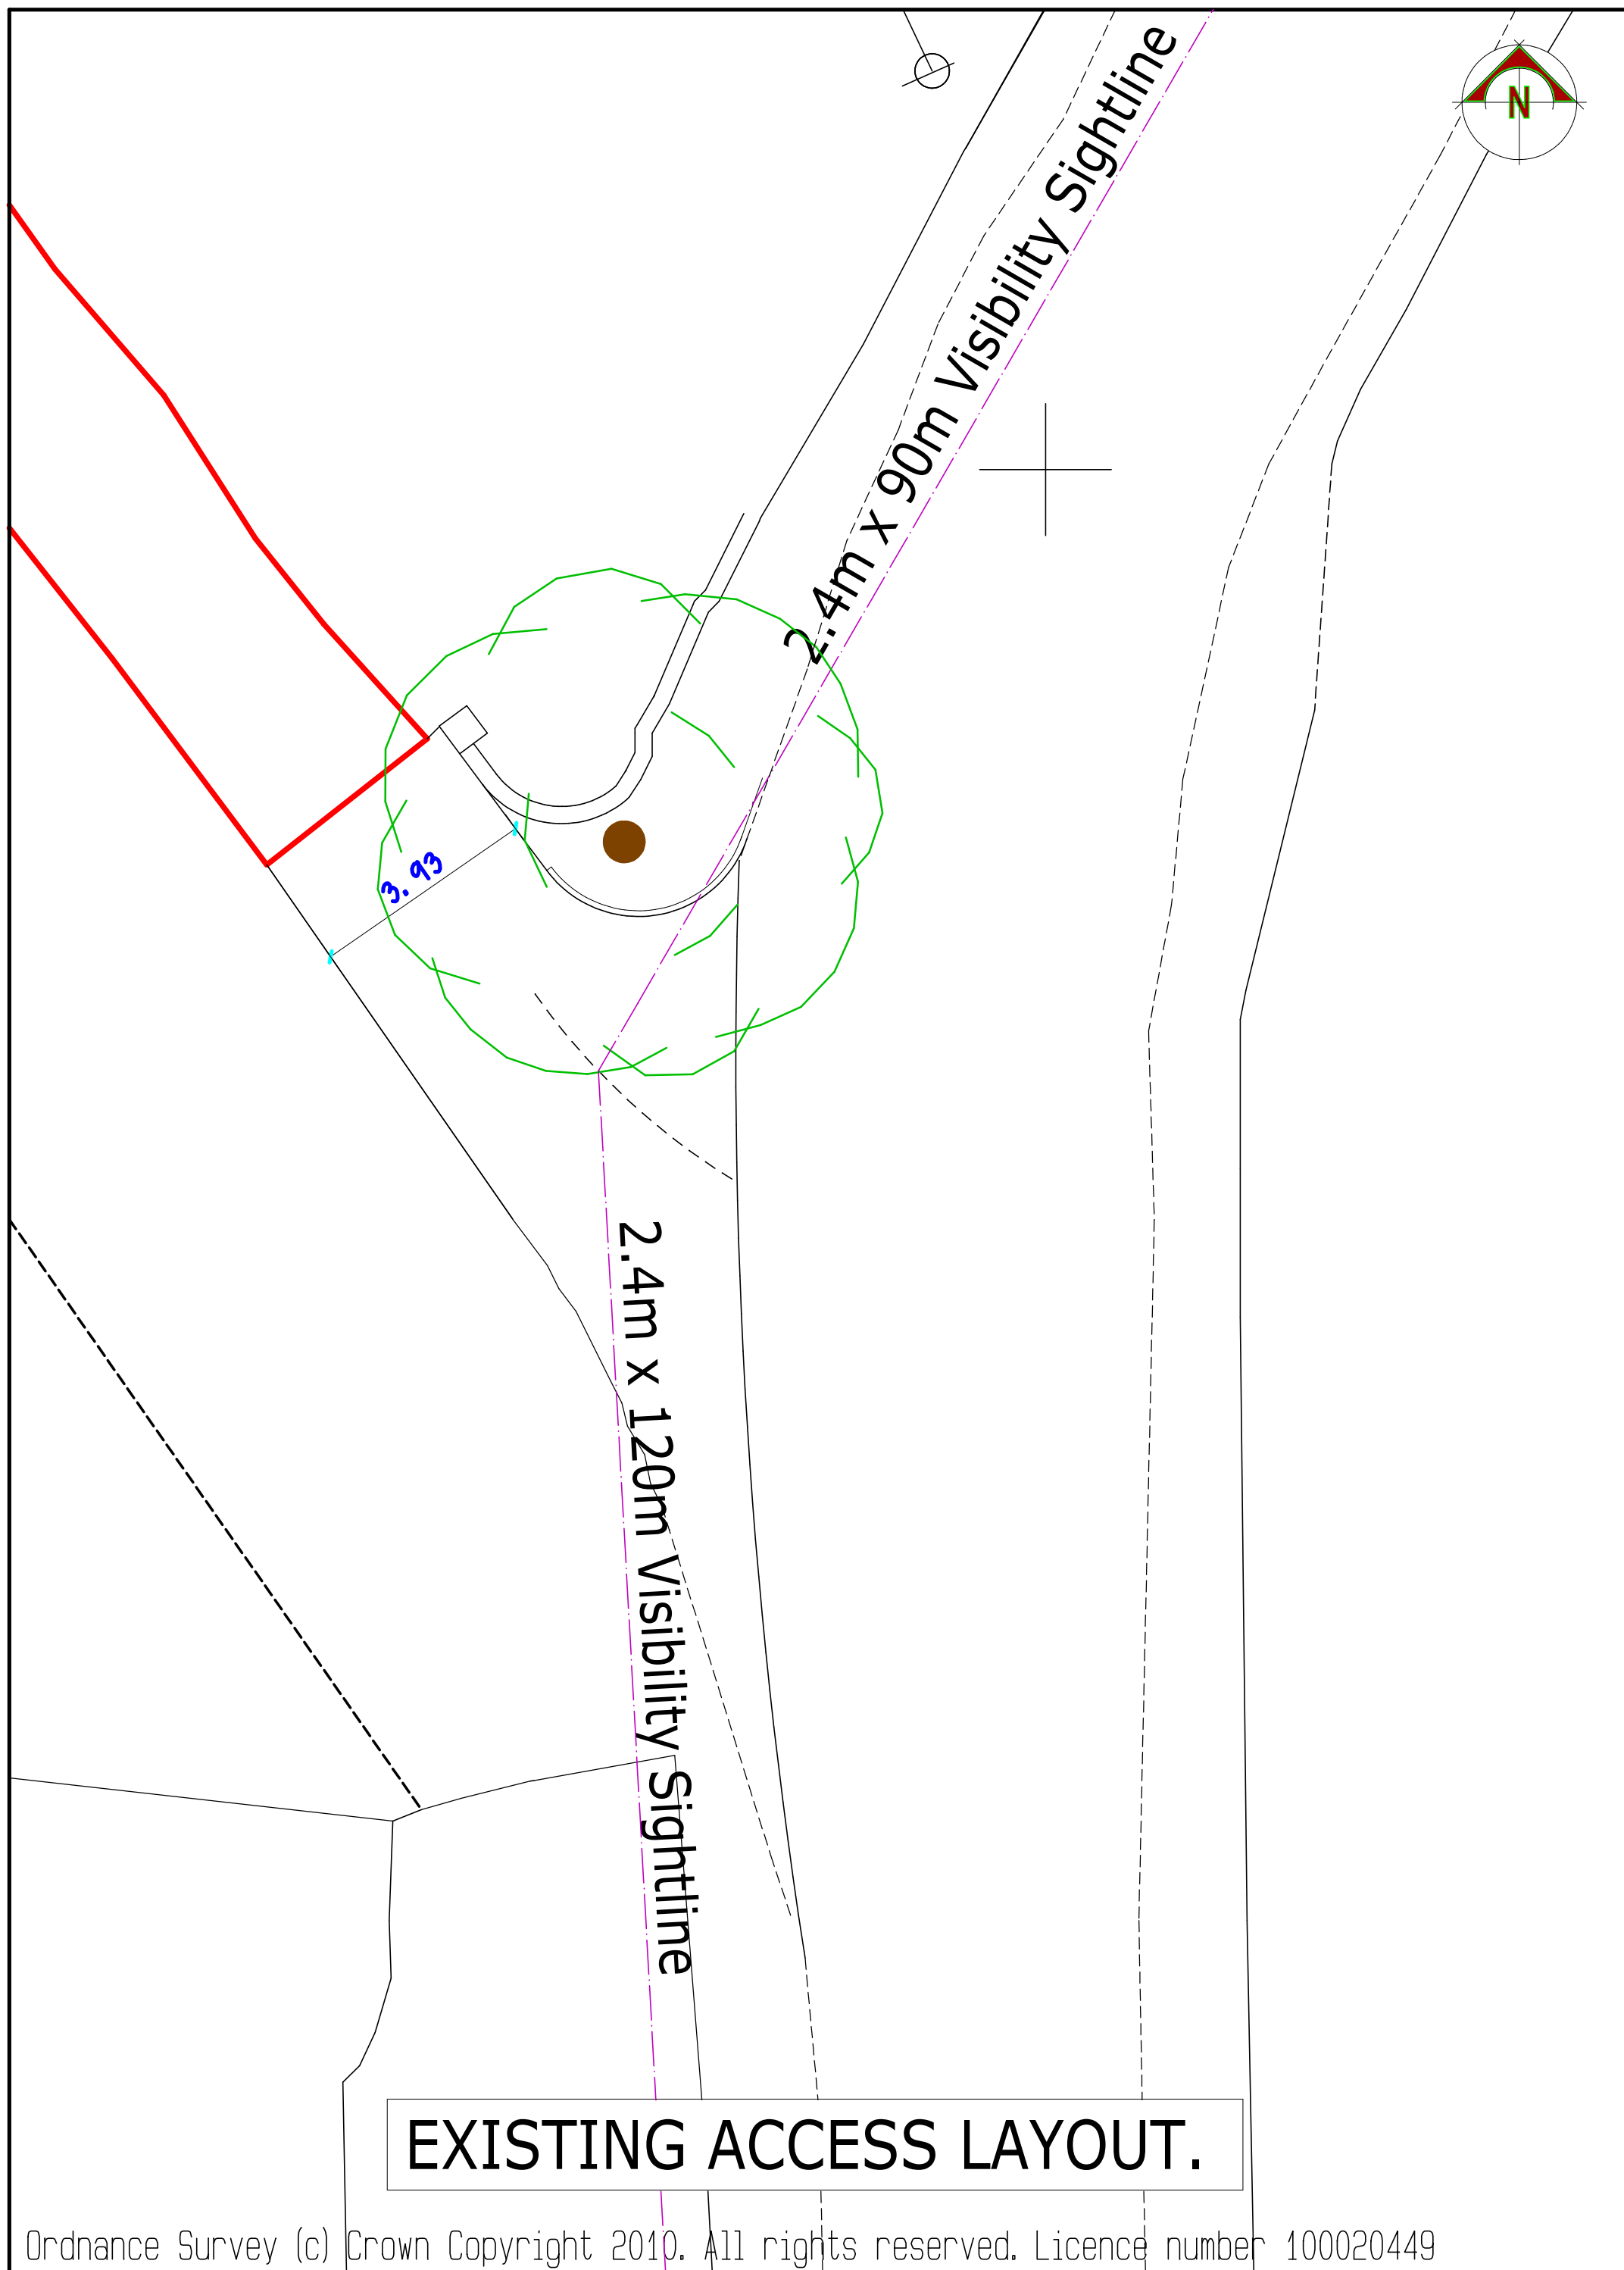

Project.	
PROPOSED DOG GROOMING SALON at IVY COTTAGE, SINGRET HILL, LLAY, WREXHAM, LL12 0NS - IN RETROSPECT.	
Client.	
HANZ K9Z.	
Title.	
PROPOSED ACCESS DETAIL.	
Drawing No.	
10102.04.dsj	
Date.	Scale.
April 2021.	1:100@A2.
D.S. Jones & Co.	
Architectural & Planning Consultants. The Studio, 26, Prospect Drive, Coedpoeth, Wrexham, LL11 3PE. Tel : 01978 750195 / 07880 874522. E : dsjonesandco@live.co.uk	