


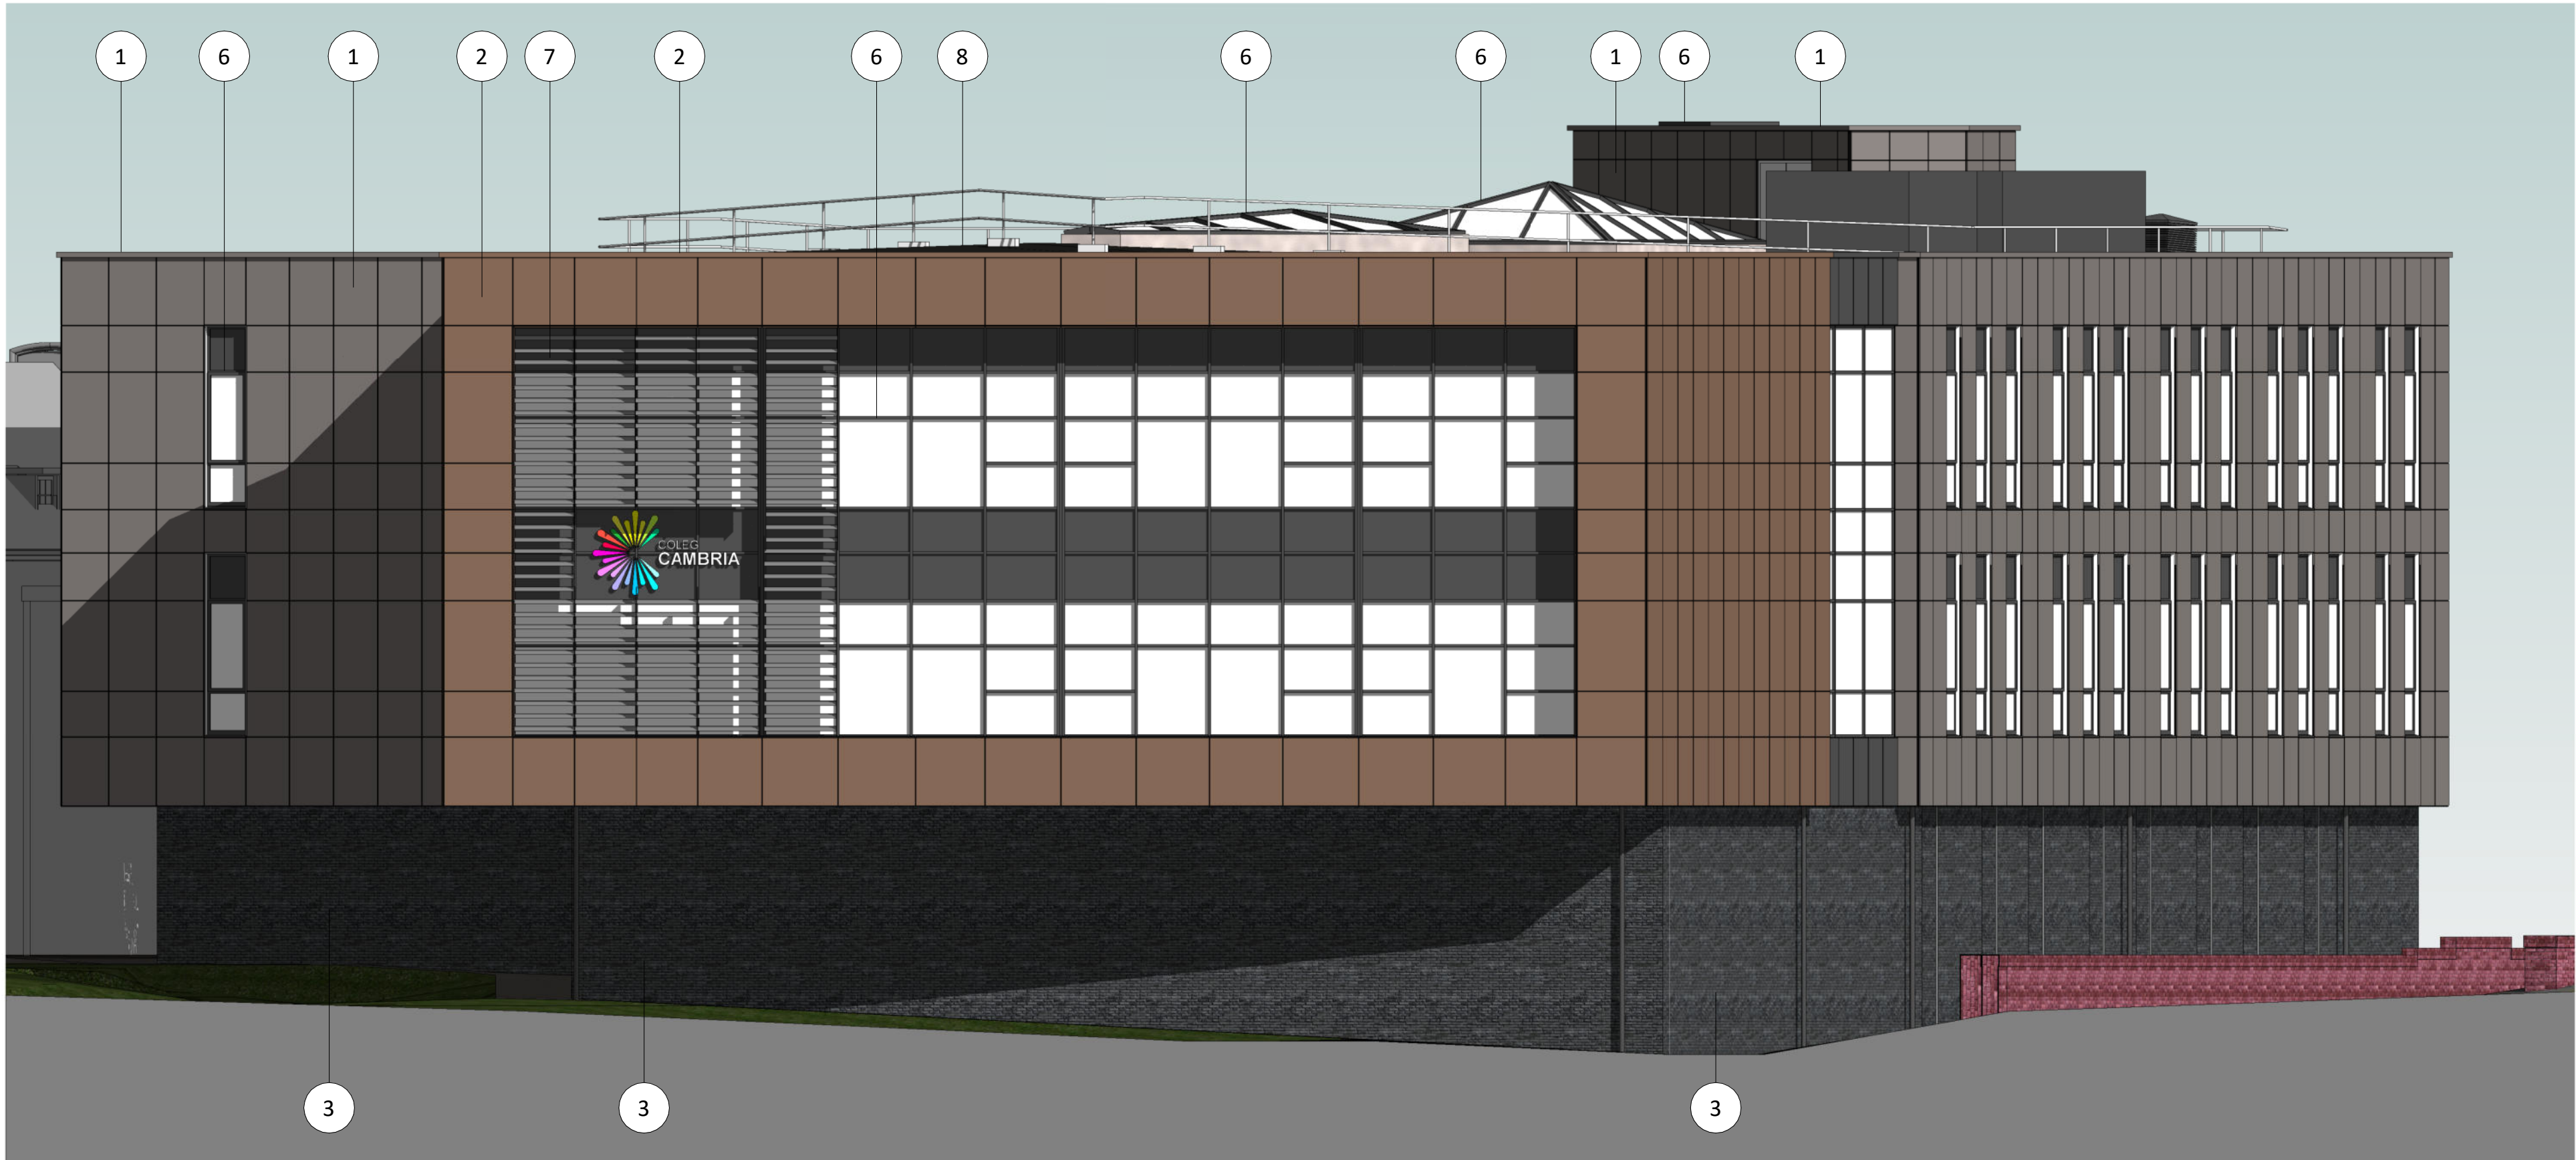

Elevation 03
1 : 100



Elevation 04
1 : 100

- General Notes
1. Contractor to verify all dimensions and check level datums on site
 2. All of the designs are the sole property of TACP Architects Ltd and may not be used without their written agreement
 3. All prints, specifications and their copyright are the property of TACP Architects Ltd
 4. Do not scale off drawings
 5. All dimensions shall be checked on site before commencement of shop drawings, manufacture and all discrepancies must be reported to TACP Architects Ltd



VISUAL SCALE 1:100 @ A1

Materials Key

- 1 Exterior cladding panels
Colour: Kingspan - Inspired Range 0003 Silver - TBC, with Powder coated aluminum edge capping to match
- 2 Exterior cladding panels
Colour: Kingspan - Inspired Range 0004 Oxidized Copper - TBC, with Powder coated aluminum edge capping to match
- 3 Forticrete or similar Burnished Venezia finished block
Colour: Pewter with mortar to match
- 4 Forticrete or similar Splitfaced block
Colour: Pewter with mortar to match
- 5 Curtain walling system with clear glazed panel
Colour: Ral 7016 Anthracite Grey - TBC
- 6 Powder coated aluminium external double glazed door / window / roof light with clear glazed panel
Colour: Ral 7016 Anthracite Grey - TBC
- 7 Powder coated aluminium louvres
Colour: Ral 7016 Anthracite Grey - TBC
- 8 Insulated roofing panel with single ply membrane finish
Colour: TBC

Revisions					
Rev	Date	Description	By	Check	
A	20/07/21	Issue for Planning Approval	AJC	DM	

Consultants

Client
Coleg Cambria



Project Title
Coleg Cambria - Phase 2

Drawing Title
Proposed GA Elevations - Sheet 2

Scale	Date	Drawn By	Checked By	Office
1 : 100@A1	04/06/21	DW	AC	Wrexham

Job Number	Project*Originator*Zone*Level*Type*Role*Number	Revision
20068	CC2 -TACP- G- X- X- A-201	A

TACP Architects Ltd
Pembroke House
Ellice Way, Wrexham Technology Park,
Wrexham, LL13 7YT
01978 291161

admin@tacparchitects.co.uk
www.tacparchitects.co.uk



Architecture • Interior Design • Healthcare Planning • Conservation • Masterplanning • Sustainable Design