


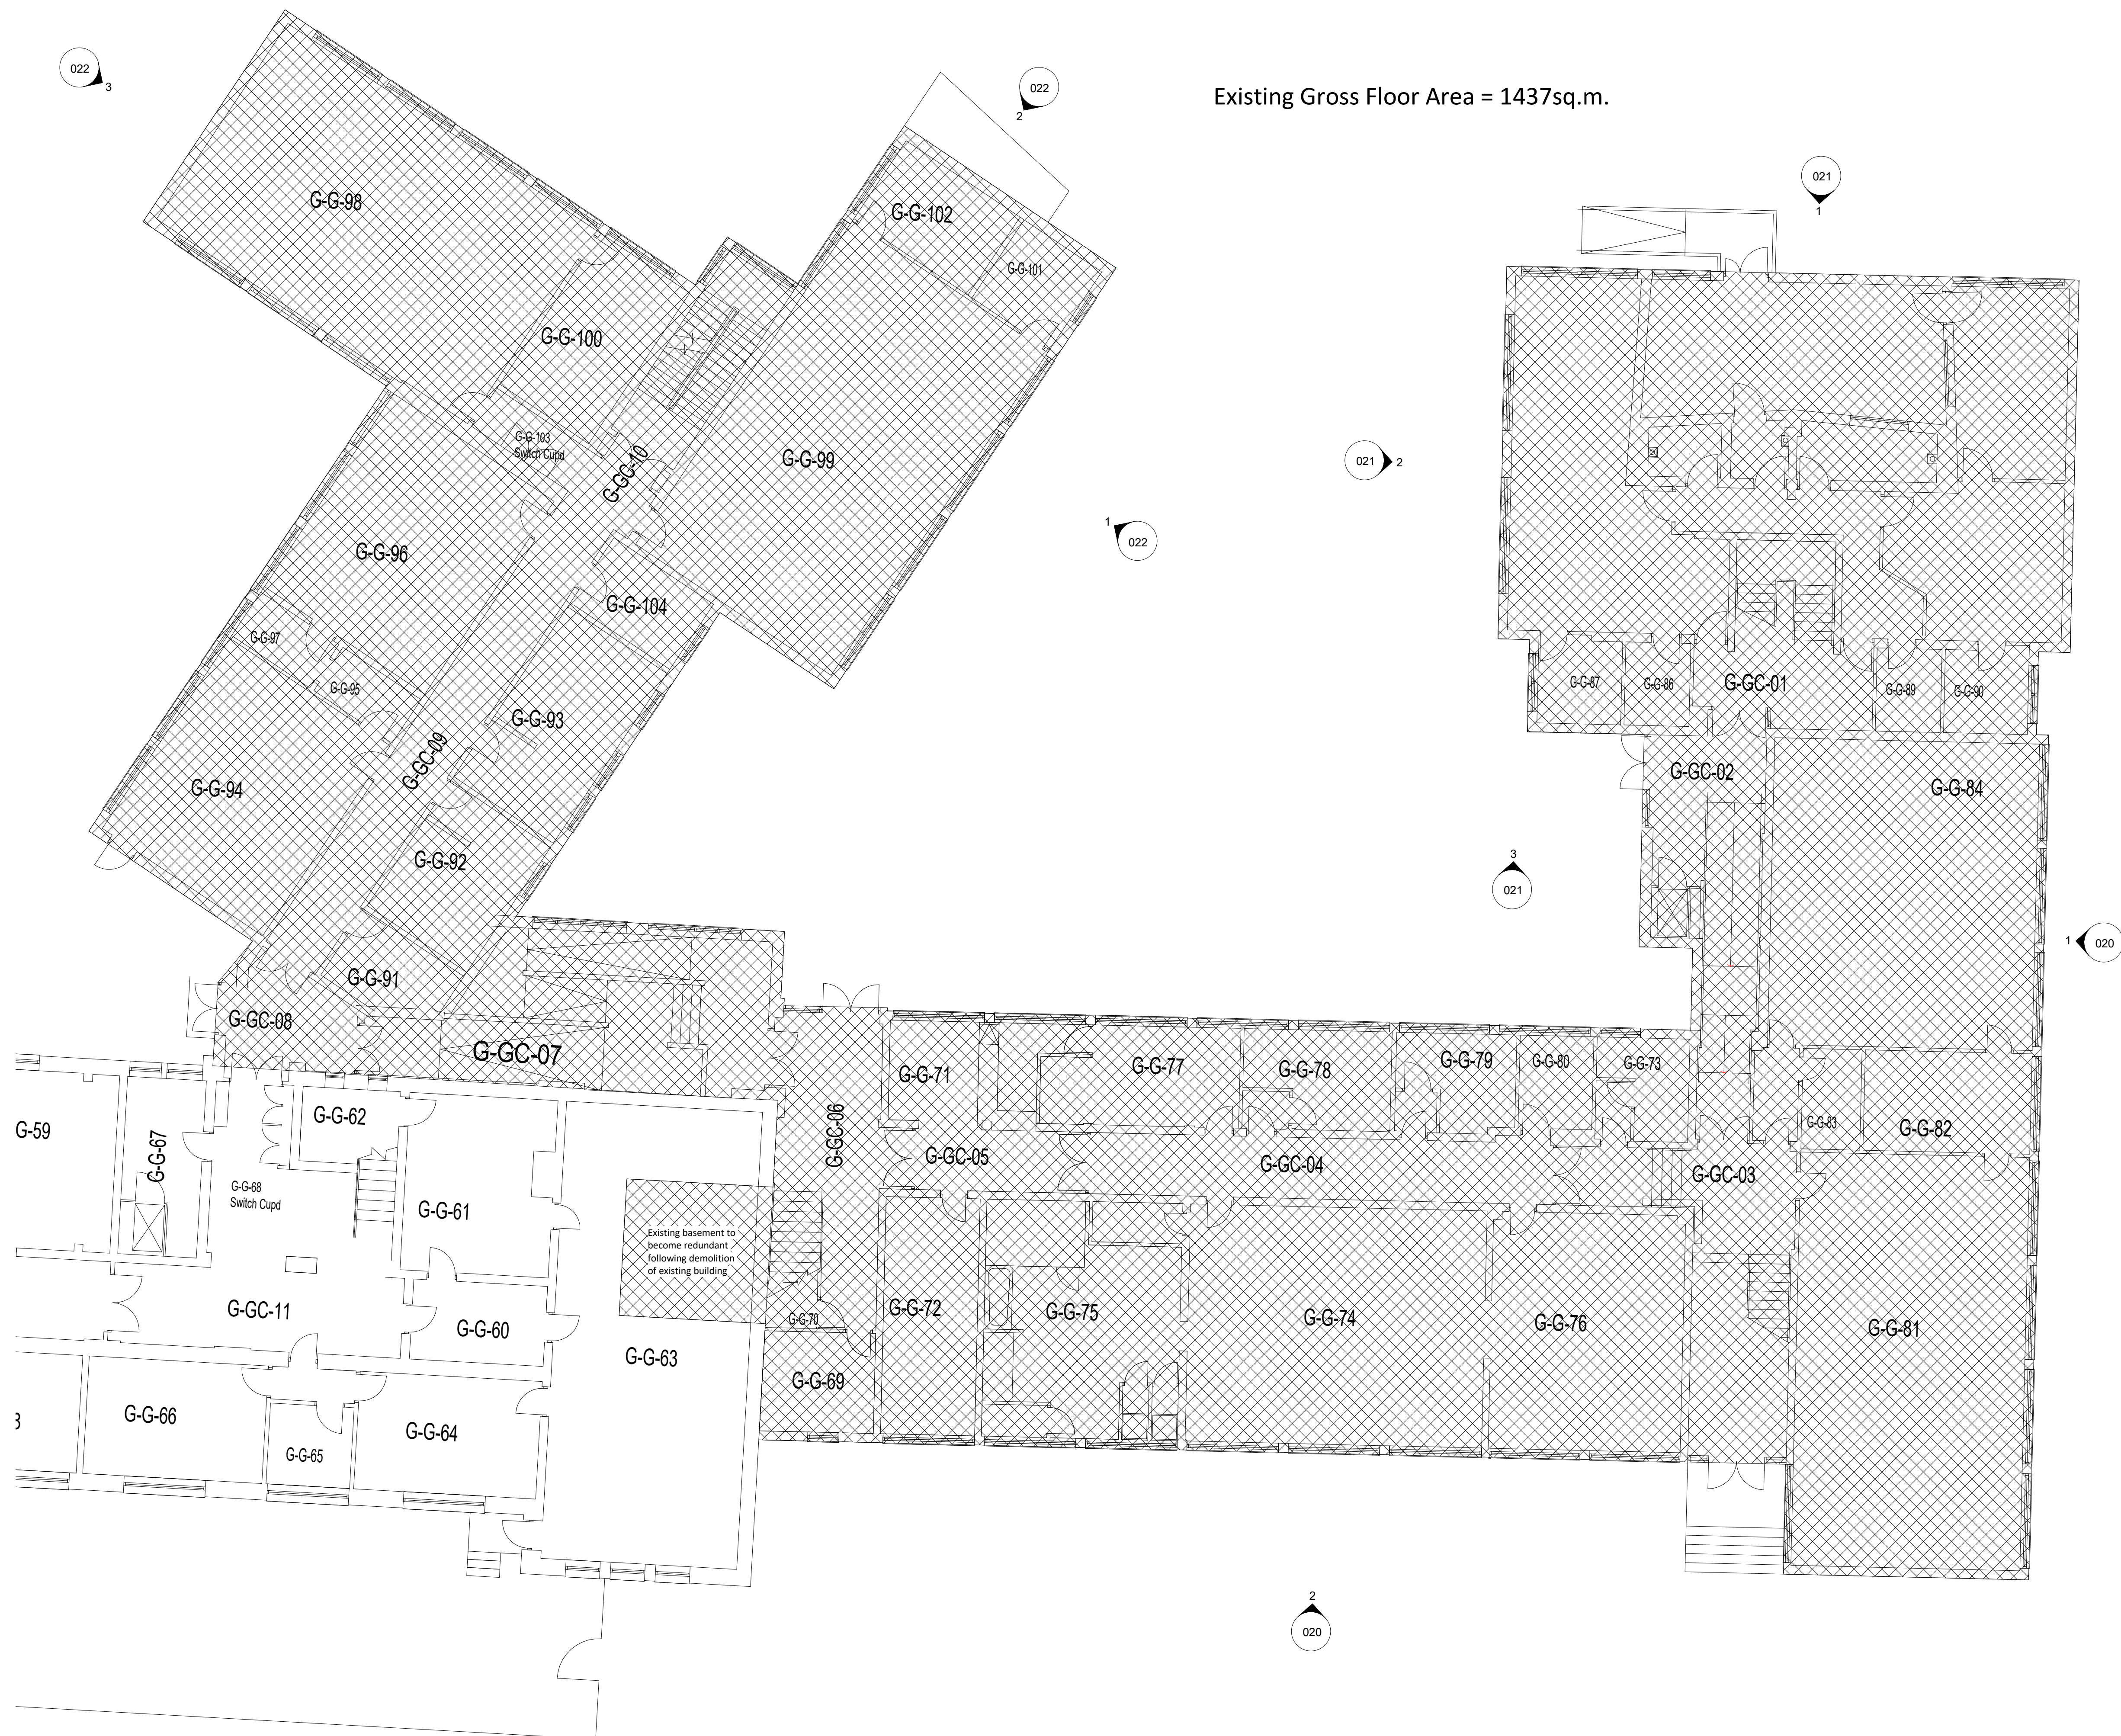

General Notes

1. Contractor to verify all dimensions and check level datums on site
2. All of the designs are the sole property of TACP Architects Ltd and may not be used without their written agreement
3. All prints, specifications and their copyright are the property of TACP Architects Ltd
4. Do not scale off drawings
5. All dimensions shall be checked on site before commencement of shop drawings, manufacture and all discrepancies must be reported to TACP Architects Ltd

0m 2m 4m 6m 8m 10m

VISUAL SCALE 1:100 @ A1

Revisions

Rev	Date	Description	By	Check
A	20/07/21	Issue for Planning Approval	AJC	DM

Consultants

Client

Coleg Cambria



Project Title

Coleg Cambria - Phase 2

Drawing Title

Existing Ground Floor

Scale	Date	Drawn By	Checked By	Office
1 : 100@A1	04/06/21	DW	AC	Wrexham
Job Number	Project*Originator*Zone*Level*Type*Role*Number	Revision		
20068	CC2 -TACP- G- 0- DR-A-010	A		

TACP Architects Ltd
Pembroke House
Ellice Way, Wrexham Technology Park,
Wrexham, LL13 7YT
01978 291161

admin@tacparchitects.co.uk
www.tacparchitects.co.uk

Architecture • Interior Design • Healthcare Planning • Conservation • Masterplanning • Sustainable Design

