


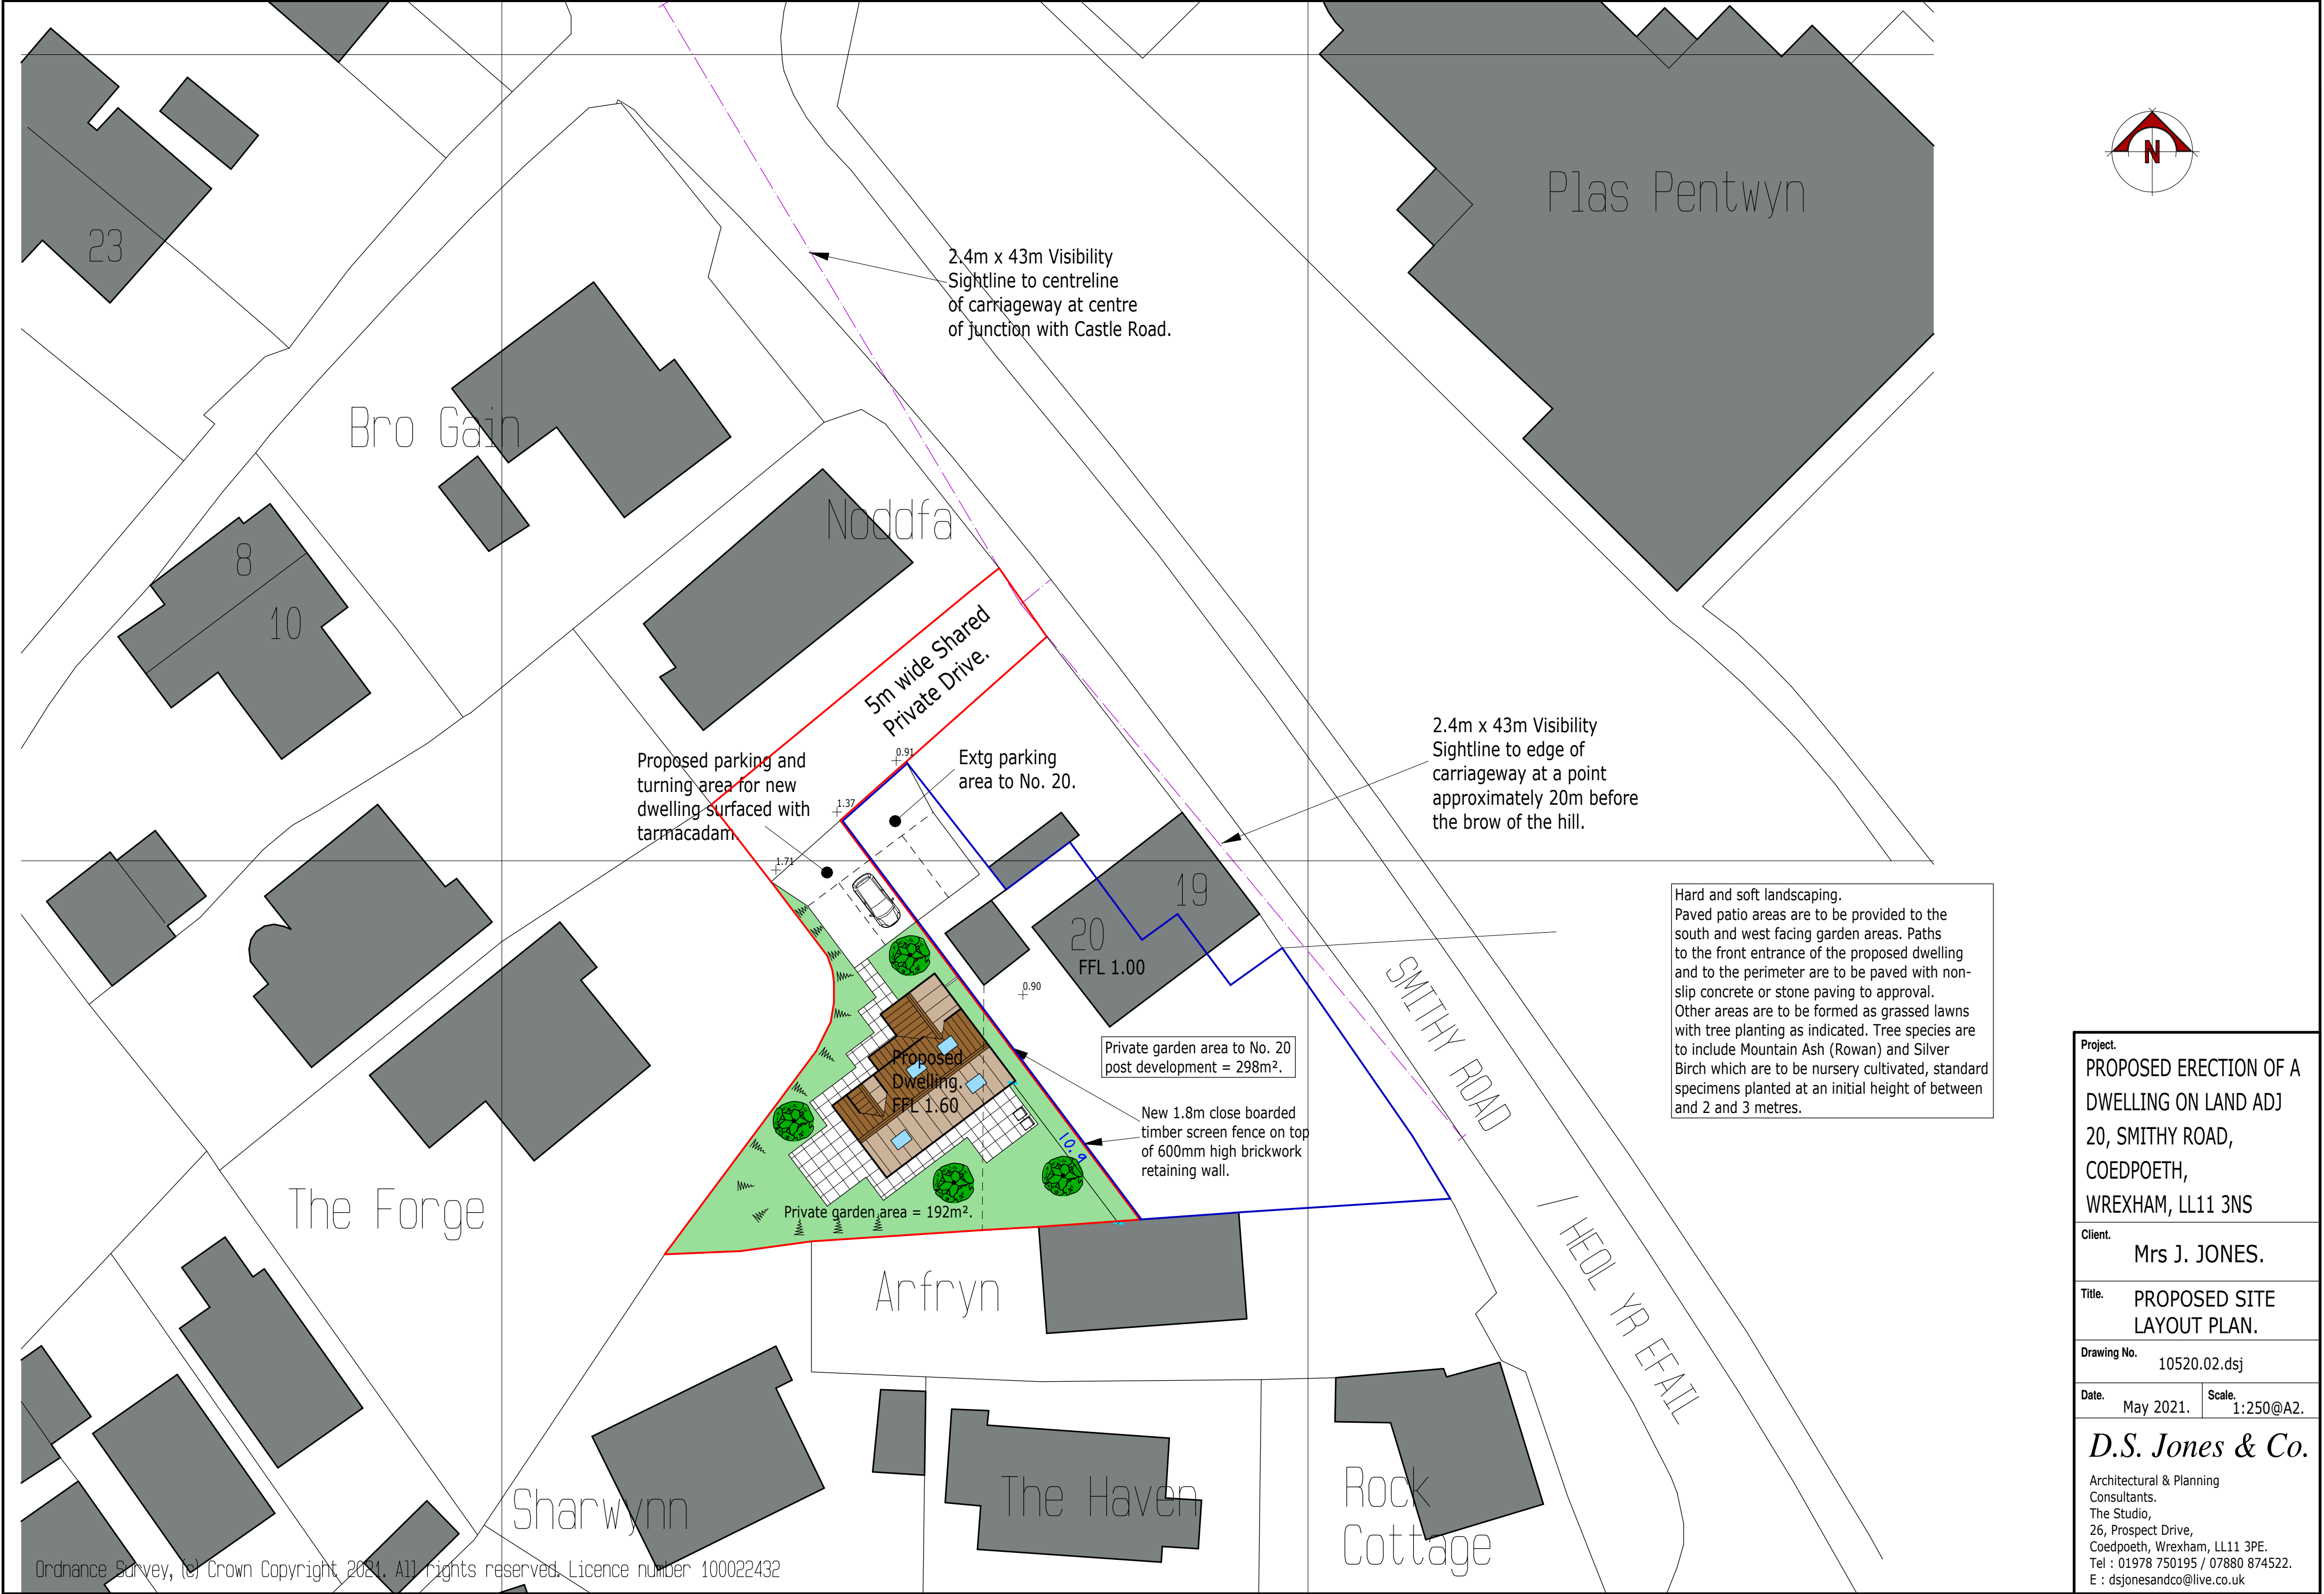

|   |           |                                             |           |
|---|-----------|---------------------------------------------|-----------|
| Project.   |           | PROPOSED ERECTION OF A DWELLING ON LAND ADJ |           |
| Client.   |           | Mrs J. JONES.                               |           |
| Title.   |           | PROPOSED SITE LAYOUT PLAN.                  |           |
| Drawing No.   |           | 10520.02.dsj                                |           |
| Date.   | May 2021. | Scale.                                      | 1:250@A2. |
| D.S. Jones & Co.   |           |                                             |           |
| Architectural & Planning Consultants.<br>The Studio,<br>26, Prospect Drive,<br>Coedpoeth, Wrexham, LL11 3PE.<br>Tel : 01978 750195 / 07880 874522.<br>E : dsjonesandco@live.co.uk |           |                                             |           |