


For Planning & L.B.C
Scale 1:200 at A3

*Please ensure all dimensions are confirmed
on site prior to construction, do not scale!*

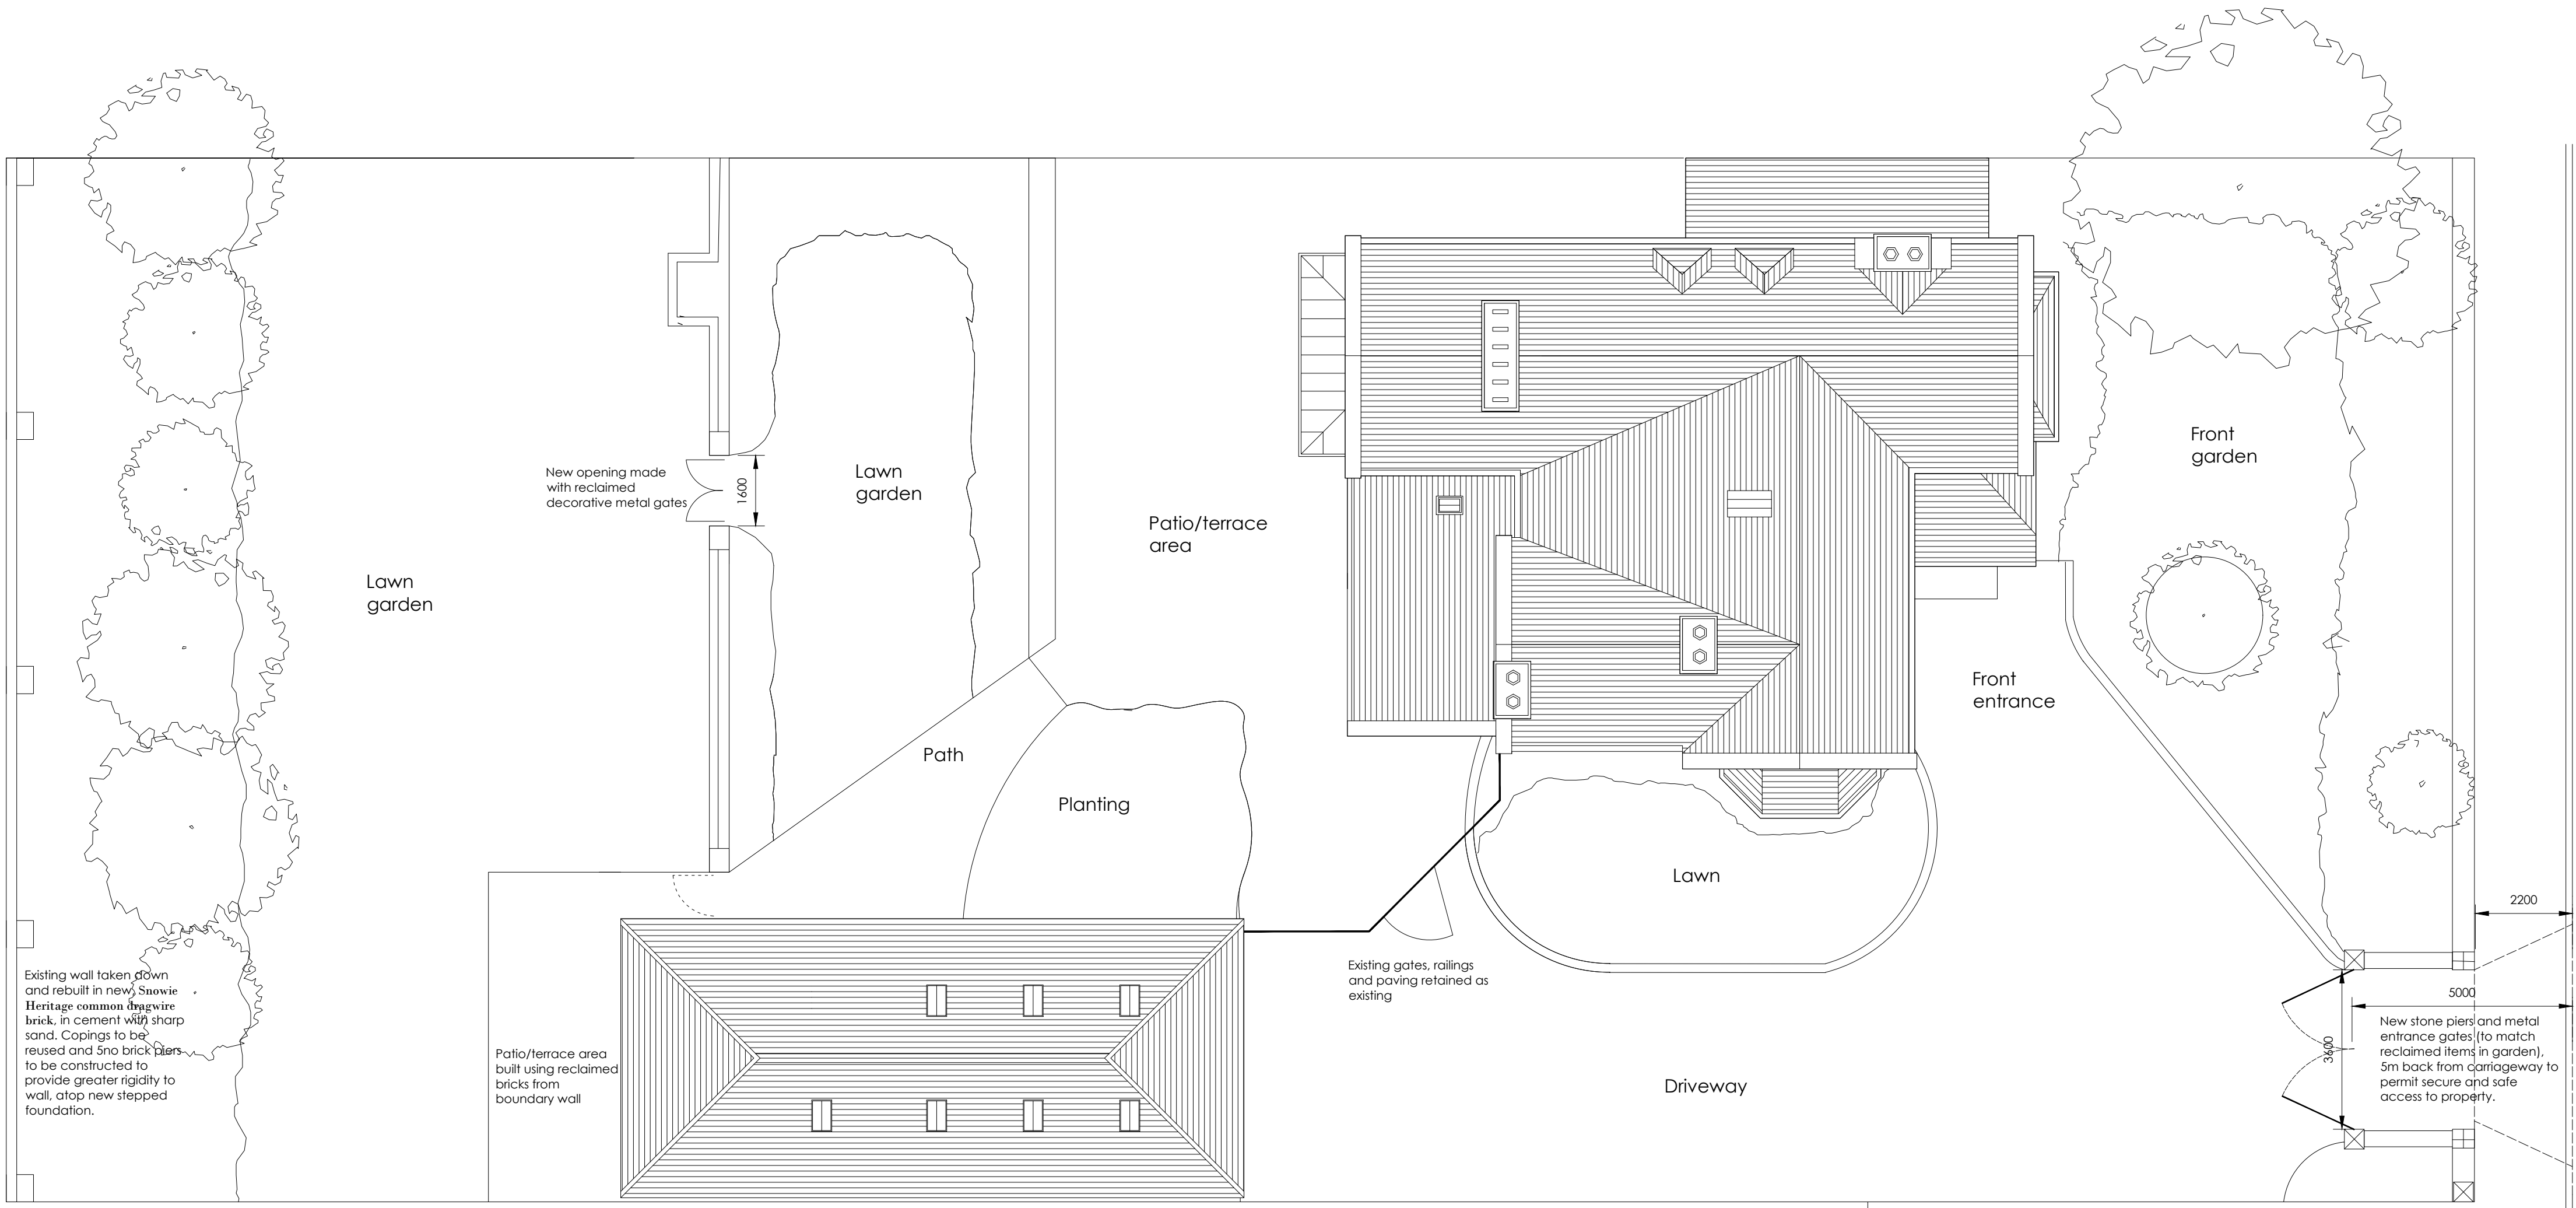

Site as proposed

Epworth Lodge, Grove Rd, Wrexham
For Mr & Mrs Thomas

Measured drawings as proposed
S. Pemble RIBA JULY MMXXI