



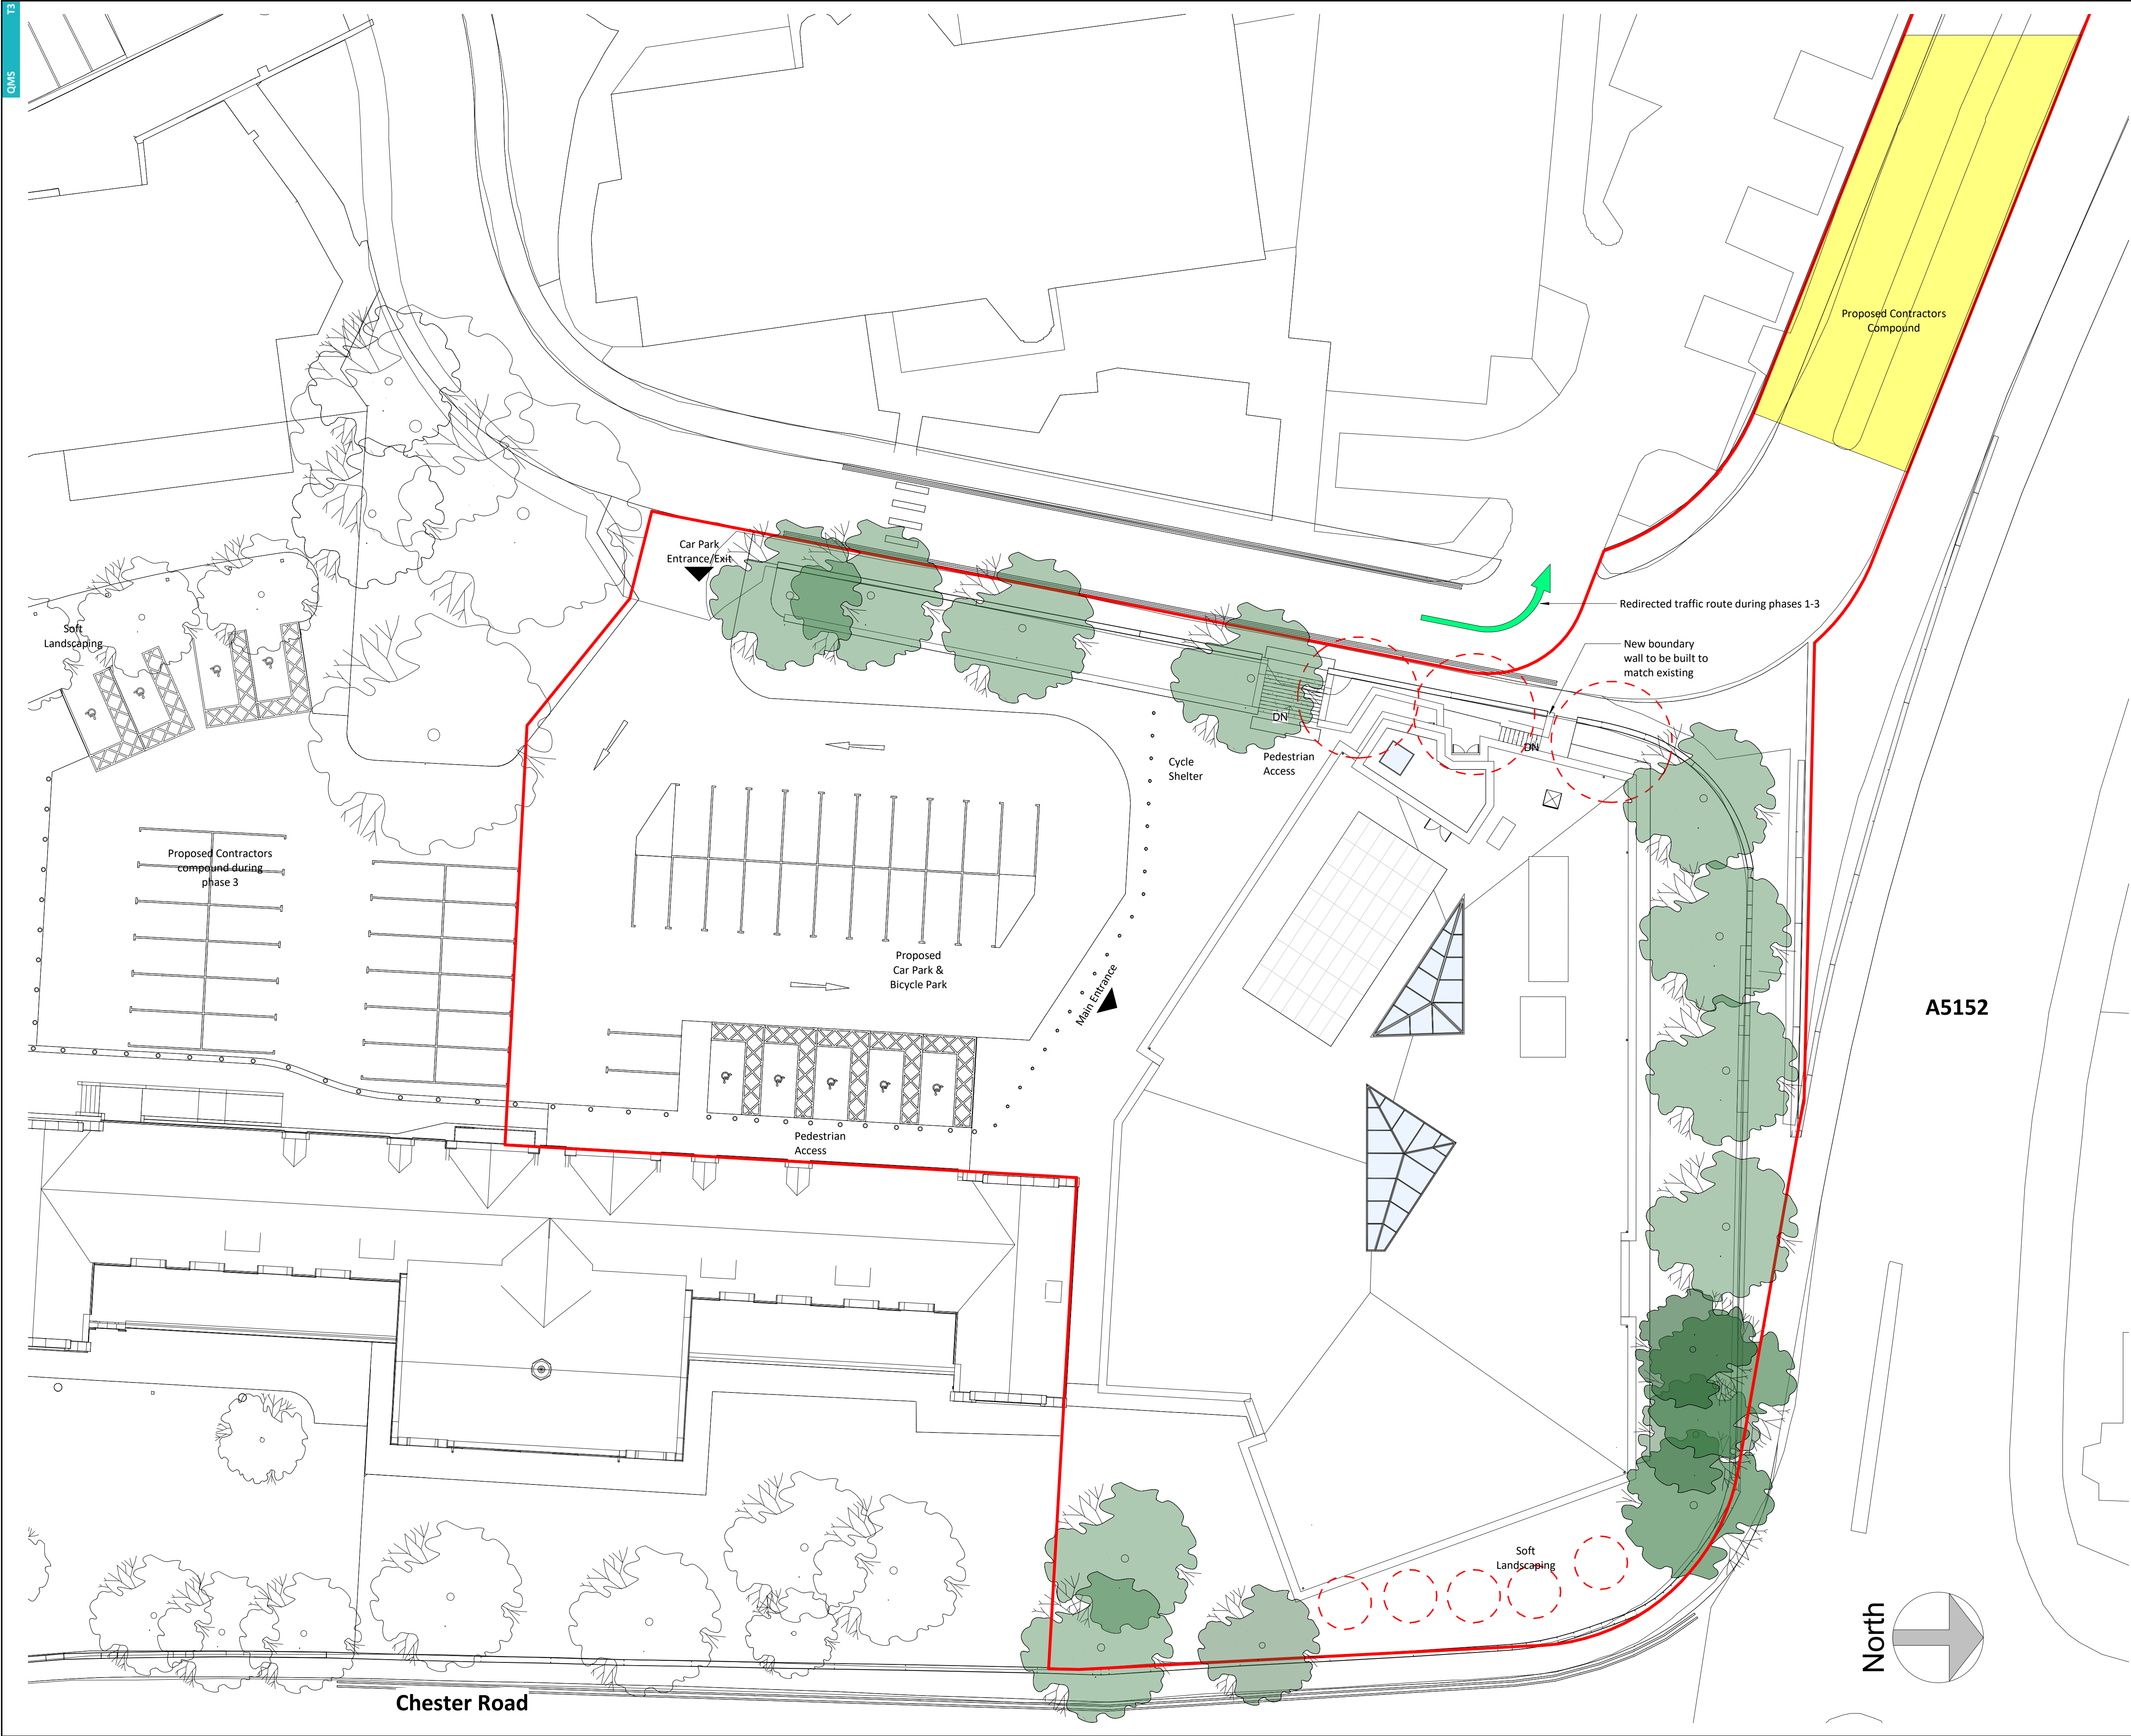

General Notes

1. Contractor to verify all dimensions and check level datums on site
2. All of the designs are the sole property of TACP Architects Ltd and may not be used without their written agreement
3. All prints, specifications and their copyright are the property of TACP Architects Ltd
4. Do not scale off drawings
5. All dimensions shall be checked on site before commencement of shop drawings, manufacture and all discrepancies must be reported to TACP Architects Ltd

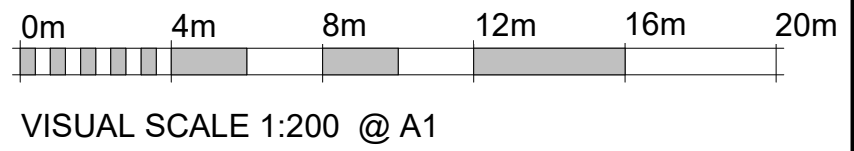

- KEY:**
- Trees to be Felled
 - Existing trees to be retained
 - Proposed Contractors Compound
 - Redirection of traffic
 - Paved Area - Size and colour TBC
 - Tarmacadam to vehicle parking / access areas
 - Landscaped Area
 - Application Boundary
 - Site Ownership Boundary

Revisions					
Rev	Date	Description	By	Check	
A	20/07/21	Issued for Planning Approval	AJC	DM	

Consultants

Client

Coleg Cambria



Project Title

Yale Campus Redevelopment Phase 2

Drawing Title

Proposed Site Layout

Scale 1 : 200@A1 Date 04/06/21 Drawn By CB Checked By AC Office Wrexham

Job Number 20068 Project*Originator*Zone*Level*Type*Role*Number ---TACP--- ZZ- DR- A-701 Revision A

TACP Architects Ltd
Pembroke House
Ellice Way, Wrexham Technology Park,
Wrexham, LL13 7YT
01978 291161

admin@tacparchitects.co.uk
www.tacparchitects.co.uk



Architecture • Interior Design • Healthcare Planning • Conservation • Masterplanning • Sustainable Design