


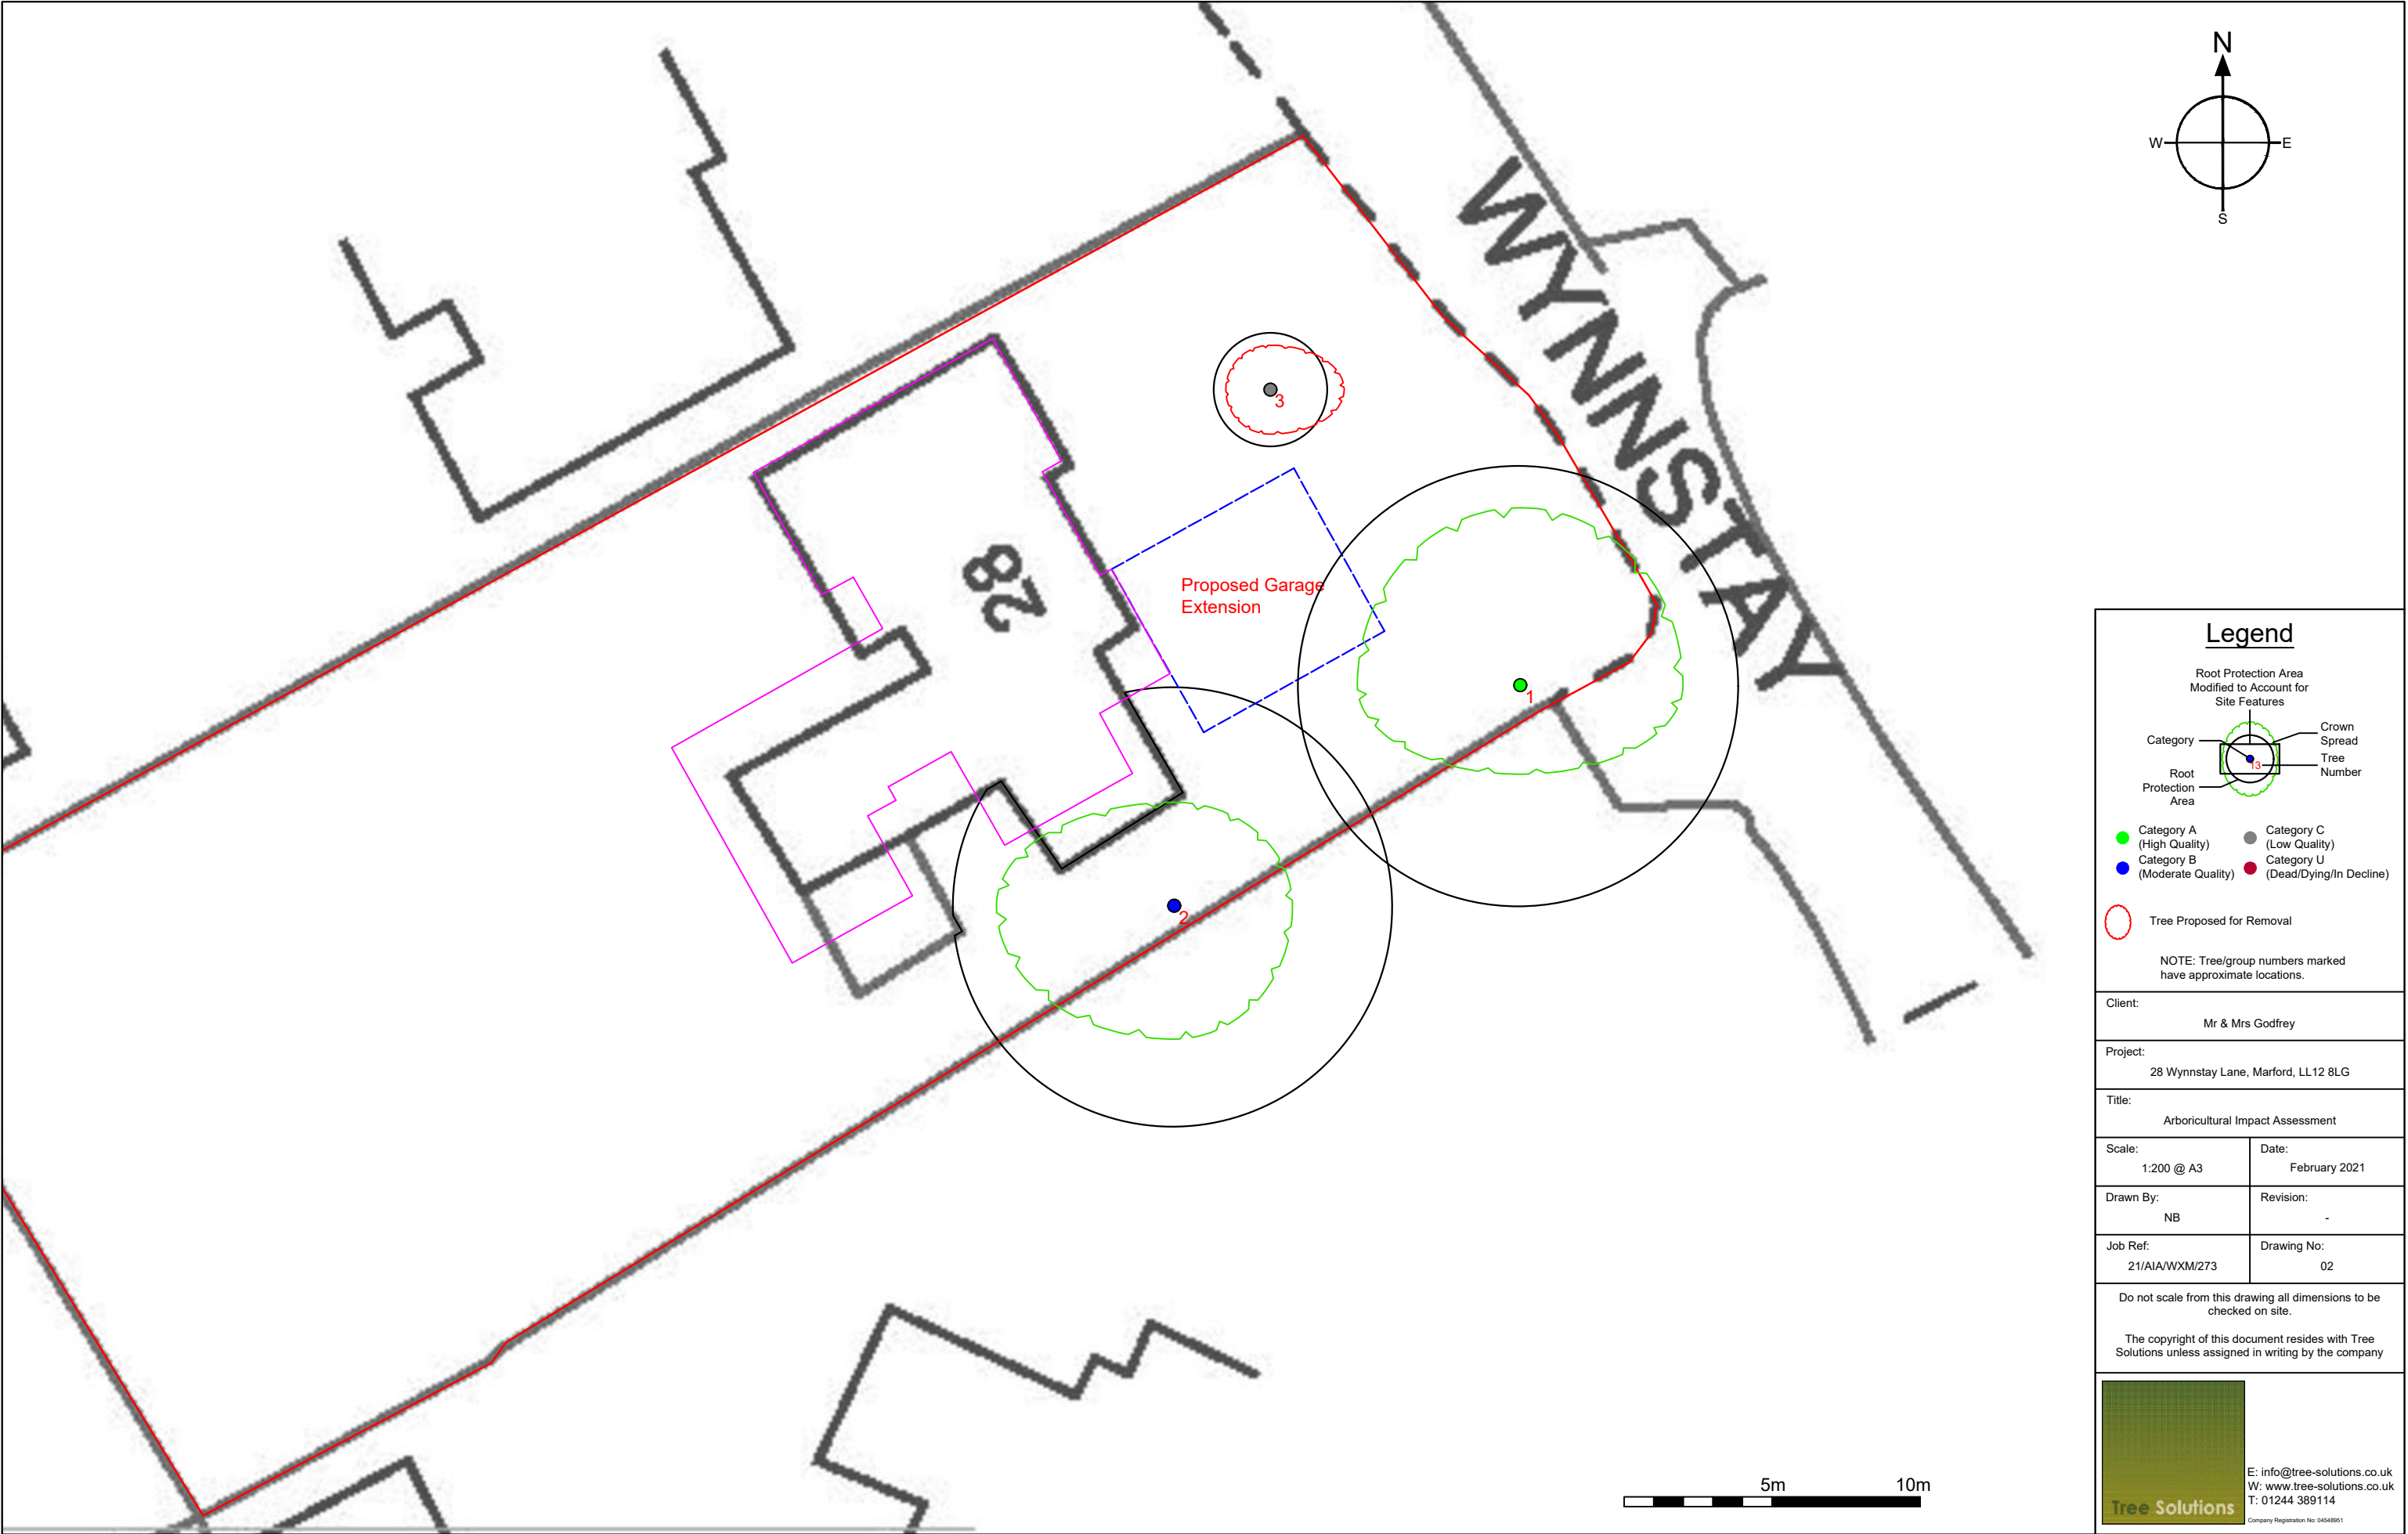

Legend

Root Protection Area
Modified to Account for
Site Features

Category

Root Protection Area

Crown Spread

Tree Number

Category A
(High Quality)

Category B
(Moderate Quality)

Category C
(Low Quality)

Category U
(Dead/Dying/In Decline)

Tree Proposed for Removal

NOTE: Tree/group numbers marked
have approximate locations.

Client:	
Mr & Mrs Godfrey	
Project:	
28 Wynnstay Lane, Marford, LL12 8LG	
Title:	
Arboricultural Impact Assessment	
Scale:	Date:
1:200 @ A3	February 2021
Drawn By:	Revision:
NB	-
Job Ref:	Drawing No:
21/AIA/WXM/273	02

Do not scale from this drawing all dimensions to be checked on site.

The copyright of this document resides with Tree Solutions unless assigned in writing by the company

E: info@tree-solutions.co.uk
W: www.tree-solutions.co.uk
T: 01244 389114
Company Registration No: 04548951