


Z:\projects\3261_D002_S278 Rossett Road, Wrexham\CAD\Croft Drawings\S278 Rossett Road, Wrexham Mastercopy (3261) REV C.dwg

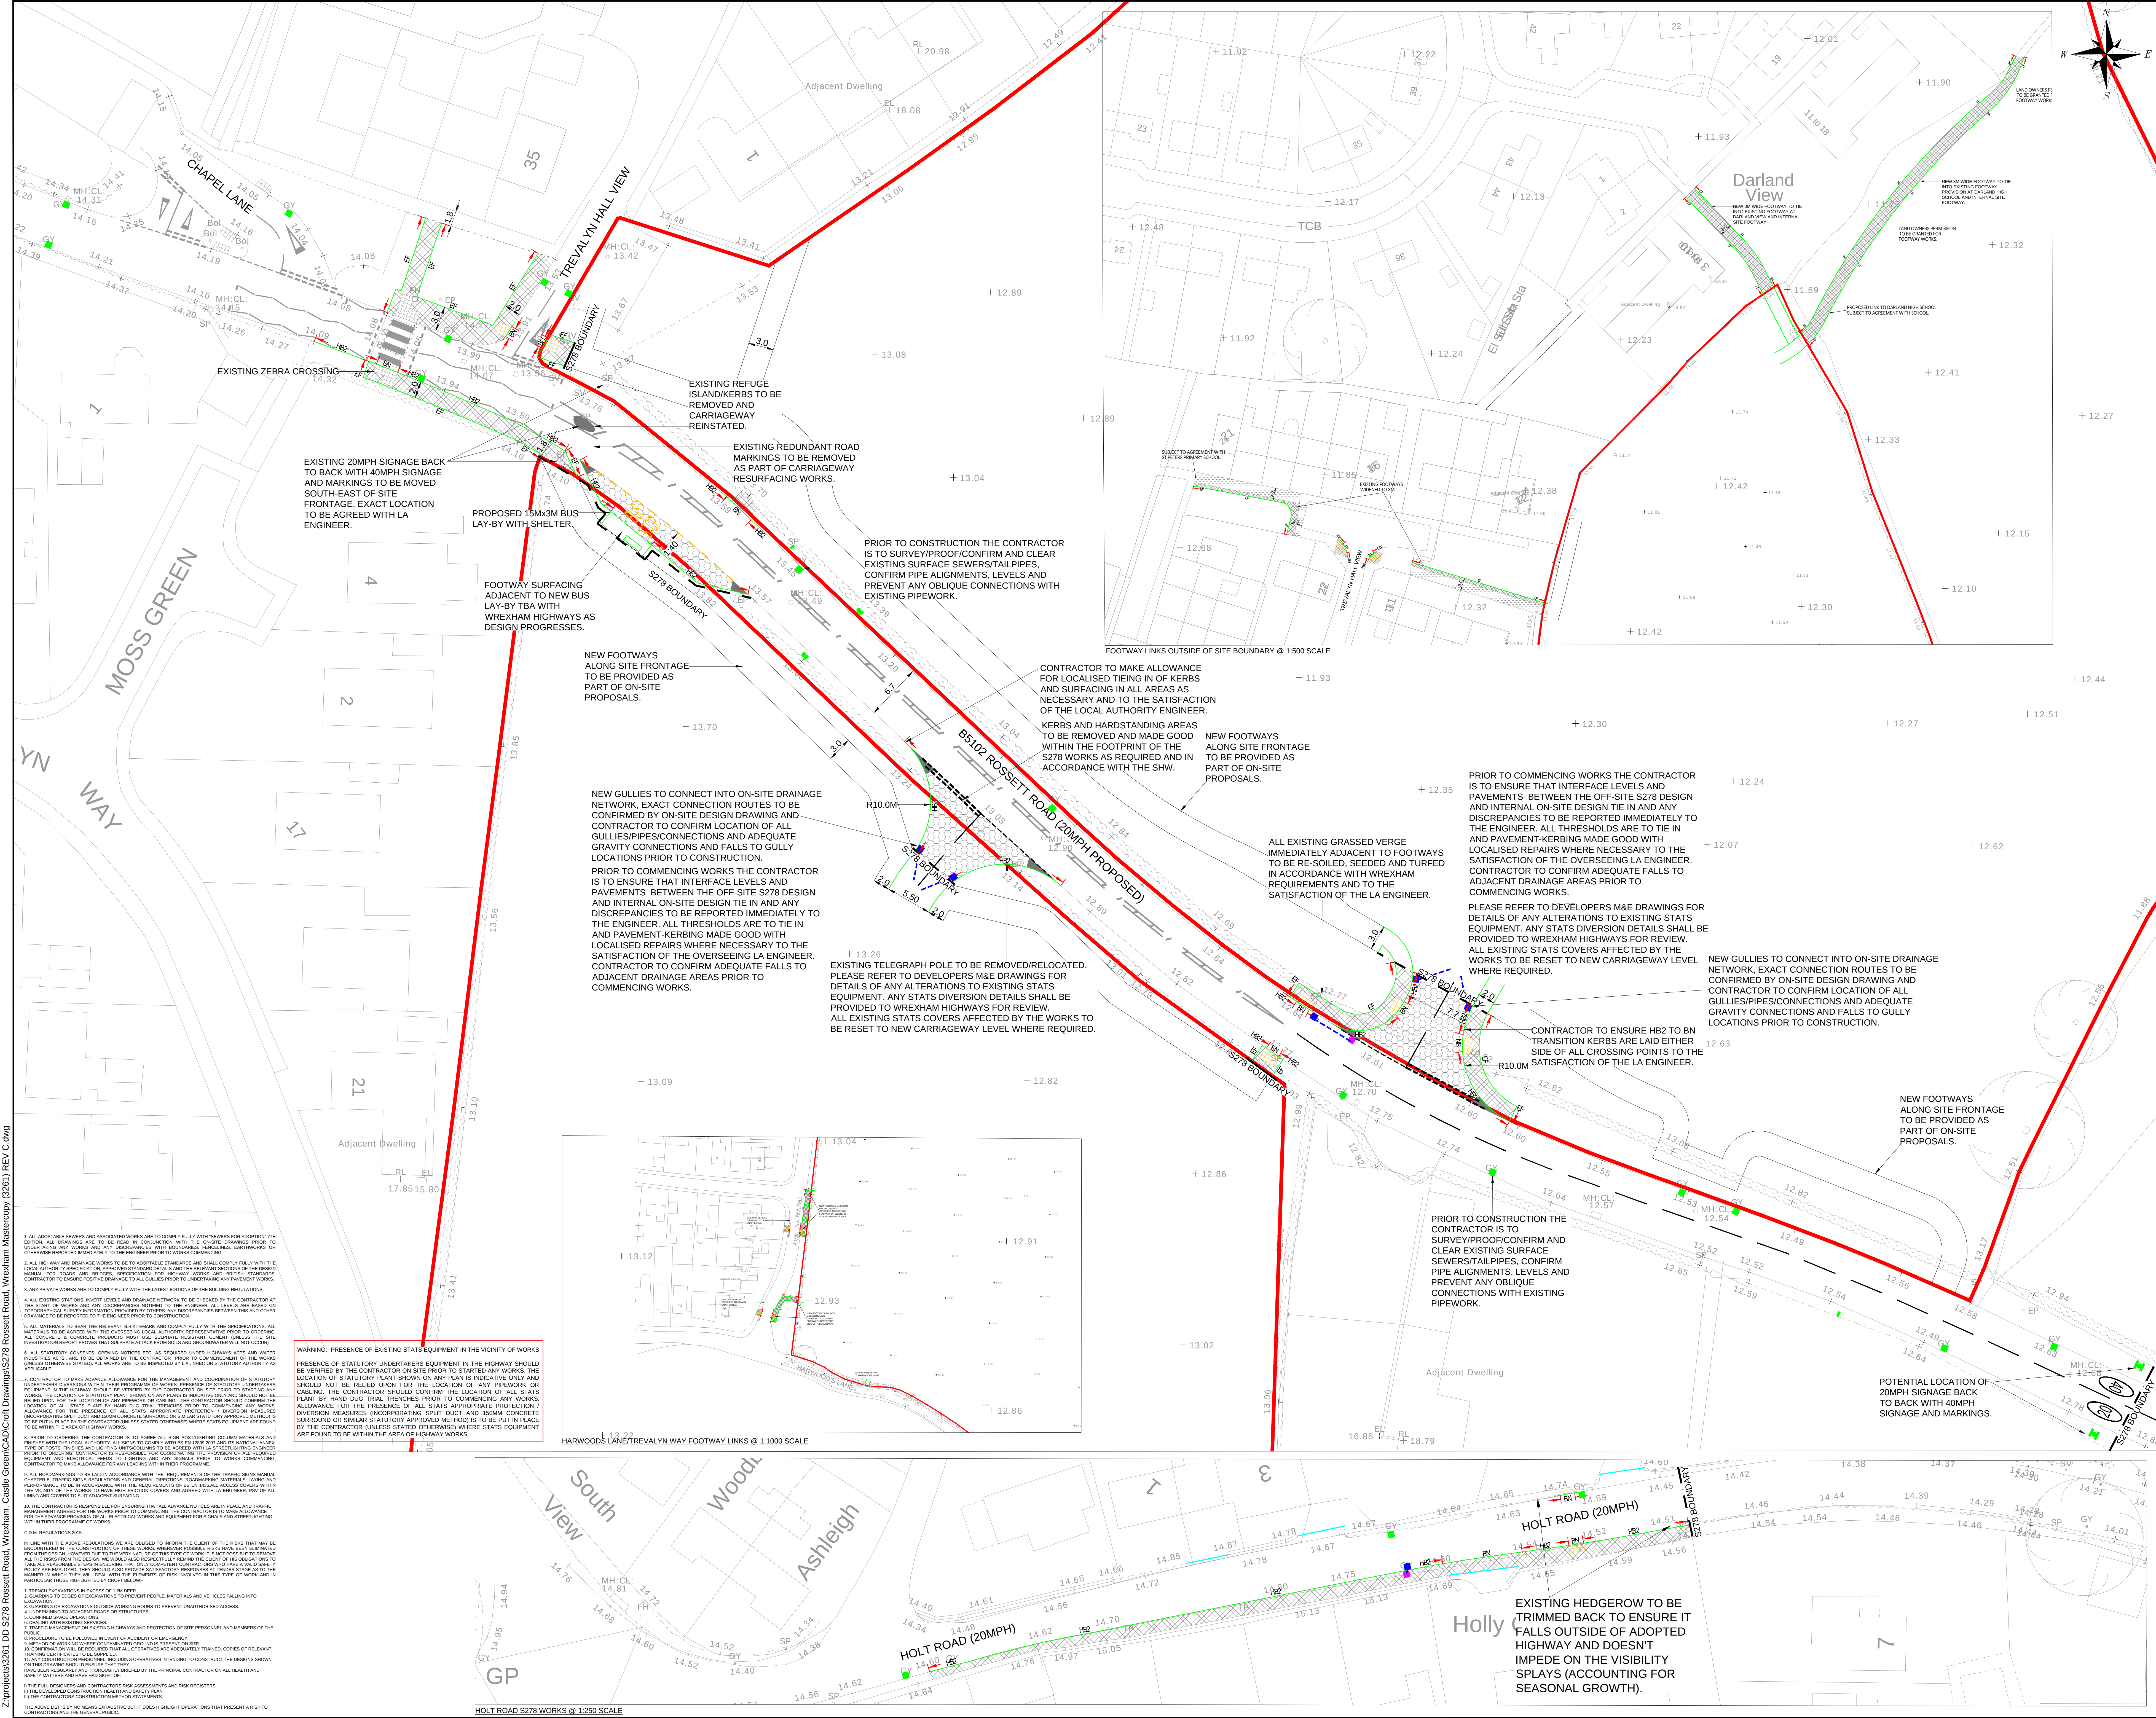

NOTES

1. ALL ADAPTABLE SEWERS AND ASSOCIATED WORKS ARE TO COMPLY FULLY WITH 'SEWERS FOR ADOPTION' 1ST EDITION. ALL DRAWINGS ARE TO BE READ IN CONJUNCTION WITH THE ON-SITE DRAWINGS PRIOR TO UNDERTAKING ANY WORKS AND ANY DISCREPANCIES NOTED TO THE ENGINEER PRIOR TO WORKS COMMENCING.

2. ALL HIGHWAY AND DRAINAGE WORKS TO BE TO ADAPTABLE STANDARDS AND SHALL COMPLY FULLY WITH THE LOCAL AUTHORITY SPECIFICATION, APPROVED STANDARD DETAILS AND THE RELEVANT SECTIONS OF THE DESIGN MANUAL FOR ROADS AND BRIDGES. SPECIFICATION FOR HIGHWAY WORKS AND BRITISH STANDARDS. CONTRACTOR TO ENSURE POSITIVE DRAINAGE TO ALL GULLIES PRIOR TO UNDERTAKING ANY PAVEMENT WORKS.

3. ANY PRIVATE WORKS ARE TO COMPLY FULLY WITH THE LATEST EDITIONS OF THE BUILDING REGULATIONS.






9. THE CONTRACTOR IS RESPONSIBLE FOR ENSURING THAT ALL ADVANCE NOTICES ARE IN PLACE AND TRAFFIC DIVERSIONS ARE IN PLACE PRIOR TO UNDERTAKING ANY WORKS.

MACBRYDE HOMES

ROSSETT ROAD, WREXHAM

DRAWING TITLE: S278 CONSTRUCTION MATERIALS

SCALES: 1:250 @ A0

DRAWN: JC CHECKED: MC DATE: JAN 21

Craft Transport Planning & Design
240 Deansgate
Mantel
M34 4LY

Email: info@crafts.co.uk
Tel: 0161 837 7380
Web: www.eddisons.com/services/transport-planning

DRAWING NUMBER: 3261-D002 REVISION: C

Eddisons

Incorporating Croft