


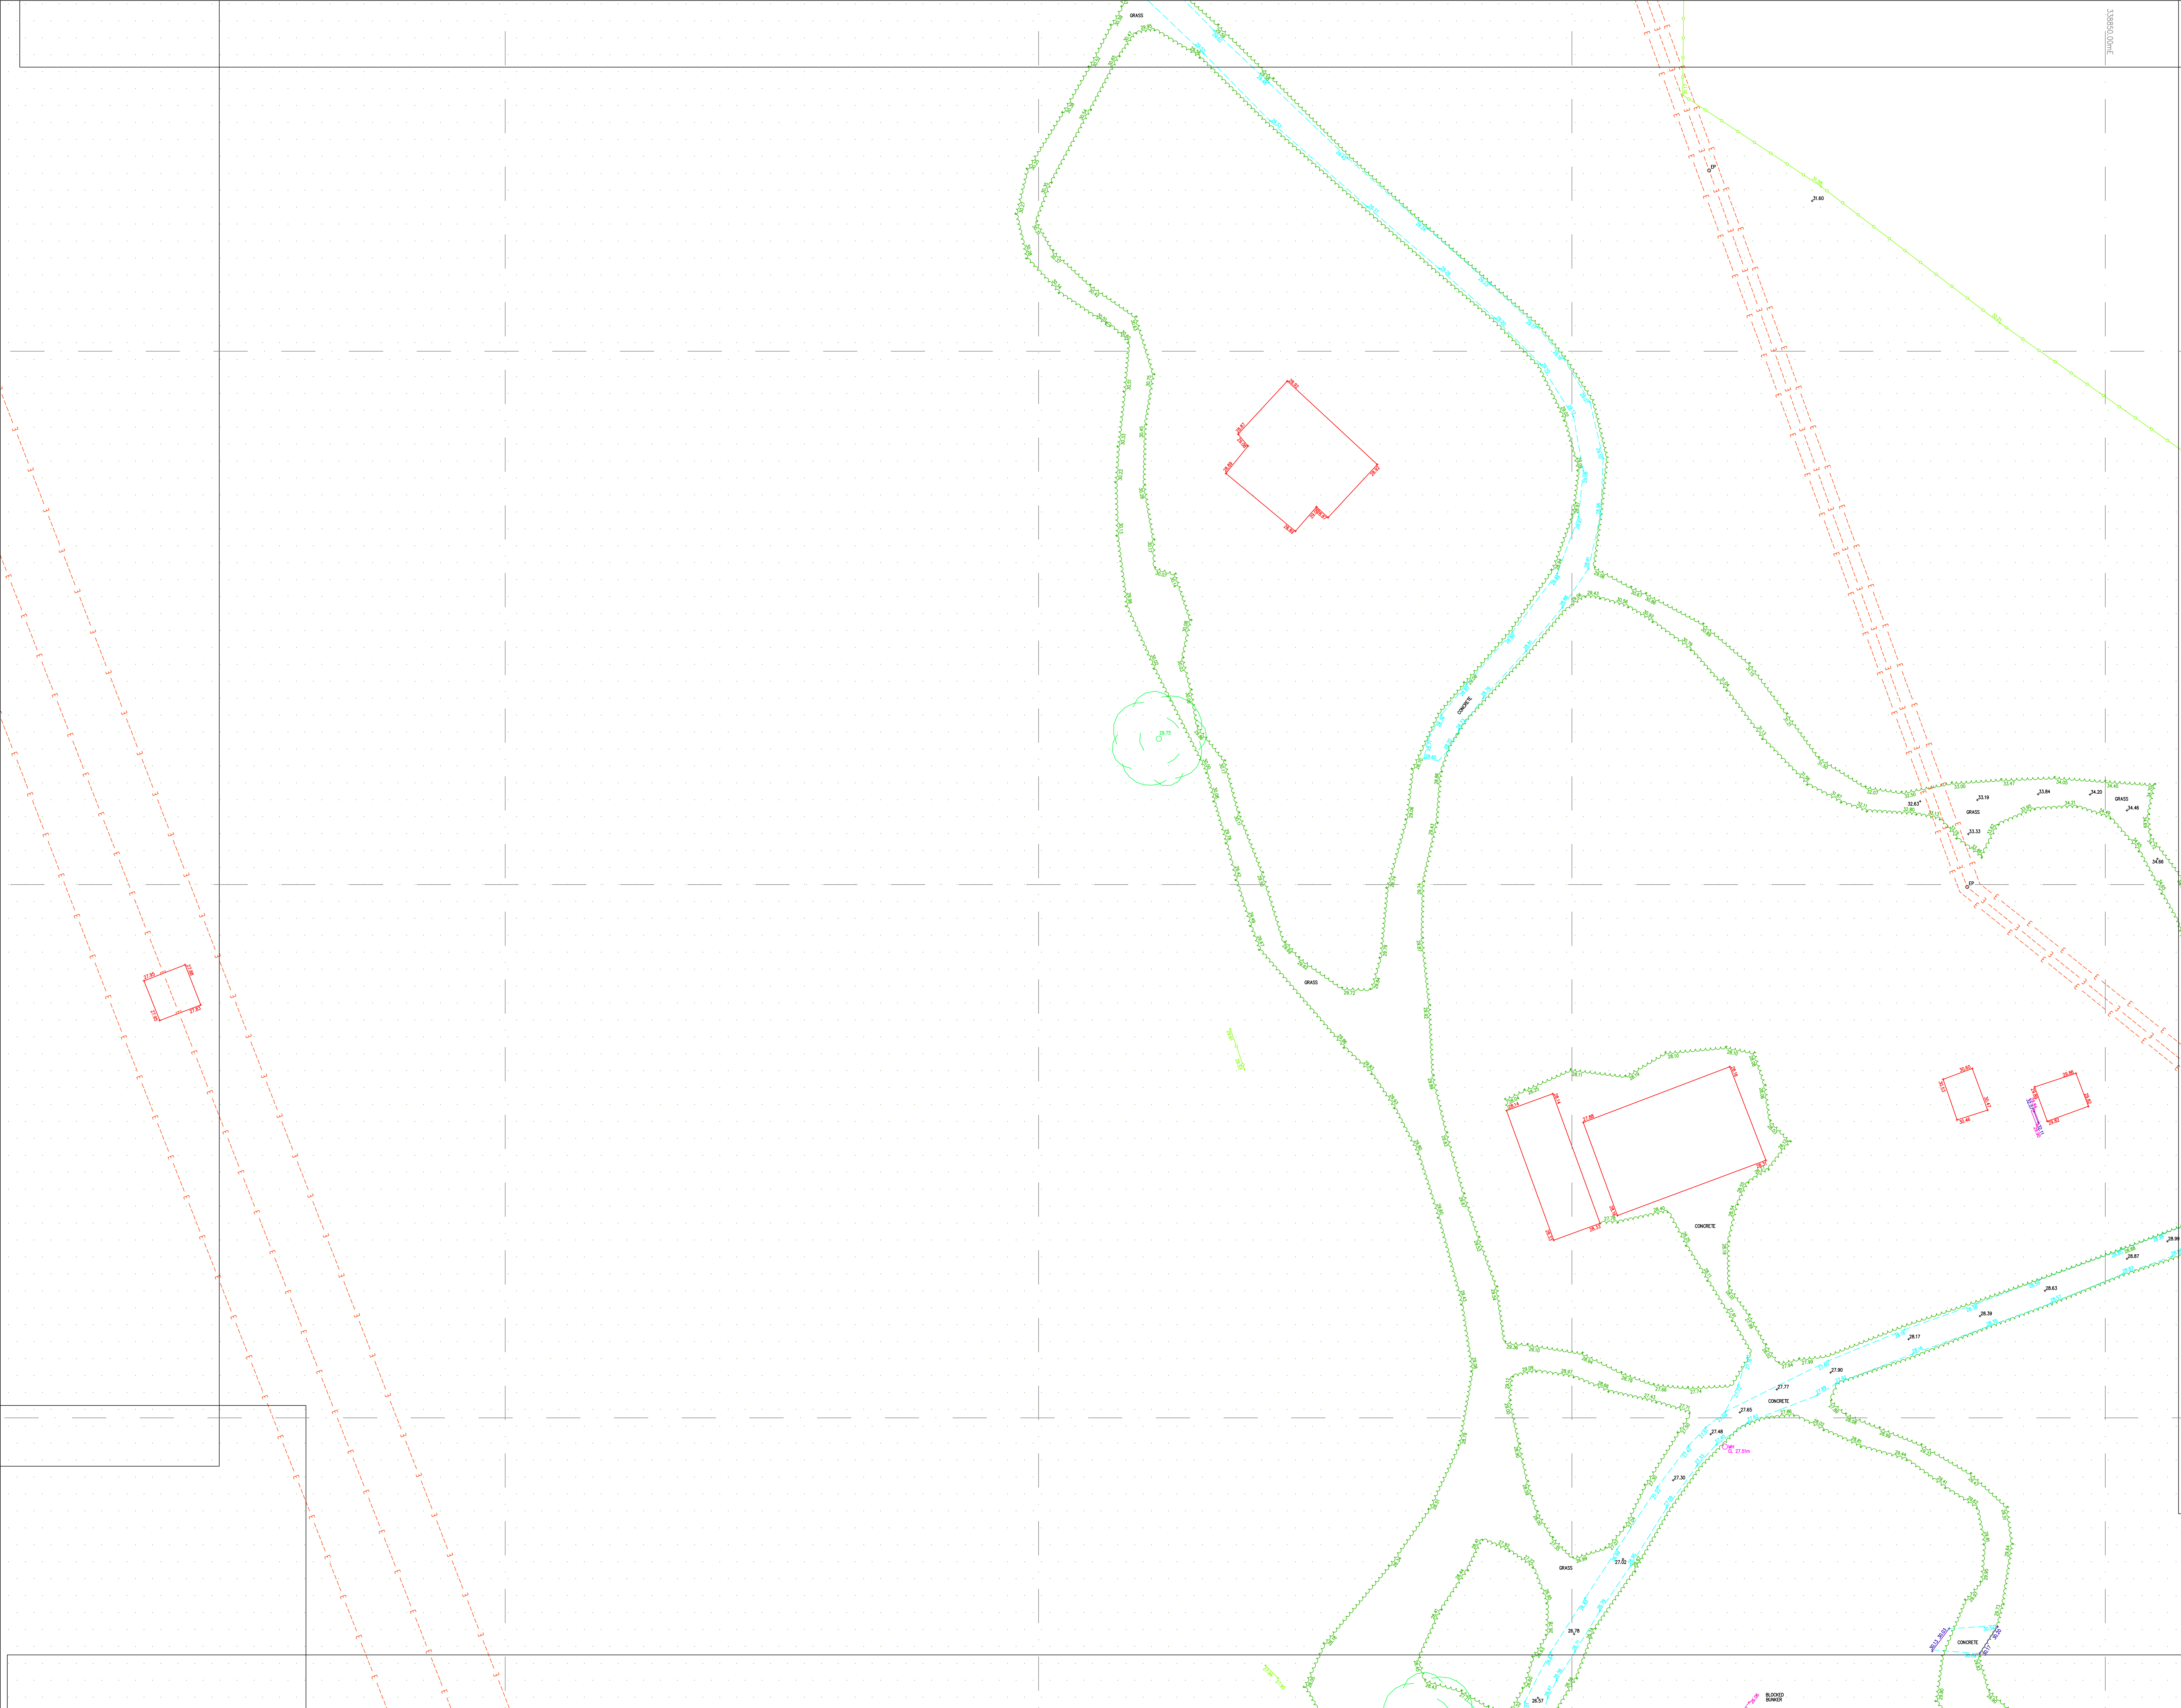

Site Grid North

Symbols/Abbreviations (Where Applicable):

+ AV: AIR VALVE

+ BB: BELISHA BEACON

● BH: BOREHOLE

+ BM: BENCHMARK

○ BOL: BOLLARD

+ CAM: CAMERA

○ B/S: BUS STOP

+ CS: CABLE STAY

○ CATV: C.A.T.V INSPECTION CHAMBER

+ CBOX: ELECTRICITY BOX, CABLE BOX, ETC.

+ CCTV: C.C.T.V CAMERA

+ C PIT: CATCH PIT

□ EC: ELECTRICITY COVER

○ EP: ELECTRICITY POLE

+ ER: EARTH ROD

+ FH: FIRE HYDRANT

○ FP: FLAG POLE

□ G: GULLY

○ G: GULLY (ROUND)

+ GV: GAS VALVE

□ IC: INSPECTION COVER (SQUARE)

○ IC: INSPECTION COVER (ROUND)

+ IL: INVERT LEVEL

+ KO: KERB OUTLET

○ LB: LETTER BOX

○ LC: LIGHTING COLUMN

○ LP: LAMP POST

○ LPS: LAMP POST/BUS STOP

□ MH: MANHOLE (SQUARE)

○ MH: MANHOLE (ROUND)

+ MKR: MARKER

○ P: POST

+ RE: RODDING EYE

+ R/S: ROAD SIGN

+ S/P: SIGN POST

+ SNP: STREET NAME PLATE

+ ST: STOP TAP

+ SV: STOP VALVE

+ TCB: TELEPHONE CALL BOX

+ TL: TRAFFIC LIGHT

○ TP: TELEGRAPH POLE

○ TP/EP: TELEGRAPH POLE/ELECTRIC POLE

+ T/C: TELECOM INSPECTION COVER

+ WO: WATER OUTLET

+ WM: WATER METER

✂ GATE

✂ X DEFINED POINT

○ CONTROL POINT

○ TREE (CONIFEROUS)

○ TREE (DECIDUOUS)

□ FOLIAGE

□ HEDGE

DPC 99.99m DAMP PROOF COURSE LEVEL

EL 99.99m EAVES LEVEL

FL 99.99m FLOOR LEVEL

RL 99.99m RIDGE LEVEL

SL 99.99m SOFFIT LEVEL

TL 99.99m THRESHOLD LEVEL

FENCE DESCRIPTIONS:

B/W: BARBED WIRE FENCE

C/B: CLOSE BOARDED FENCE

C/L: CHAIN LINK FENCE

C/P: CHESTNUT PALING FENCE

CONC/P: CONCRETE PANEL FENCE

I/R: IRON RAILING FENCE

P/R: POST AND RAIL FENCE

P/W: POST AND WIRE FENCE

P/C: POST AND CHAIN FENCE

S/PAL: STEEL PALISADE FENCE

S/B: SAFETY BARRIER

T/PAL: TIMBER PALISADE FENCE

SITE LAYOUT:

Revision Information

Rev	Date	Description

INFORMATION

1) Ordnance Survey co-ordinates and level are derived from OSTN02 and OSGM02, transformed from WGS84.

2) Copyright of this drawing remains the property of PM Surveys UK Ltd. Do not scale from this drawing. In the event of any discrepancy, refer query to PM Surveys UK Ltd.

NOTES

Ordnance Survey Bench Mark Used

Location	Type	Value (m)
1		
2		

PM SURVEYS UK

Unit 4, Expressway Business Park

Station Road, Queensferry

Flinshire, CH15 2TF

Tel: 01244 821777 Fax: 01244 821002

Email: info@pmsurveys.co.uk

Client Info

Cefn Park Estate

Cefn Road

Wrexham

LL13 9TT

Tel:

Email: archie@cefnpark.co.uk

Project

The Oak, Wrexham Industrial Estate

Topographical Survey

Project No

PMS16131

Sheet: A0

Scale: 1:200

Surveyed By: C.J AL II

Drawn By: JW

Approved By: PM

Dwg

PMS16131-06

Issued: 14/12/16