


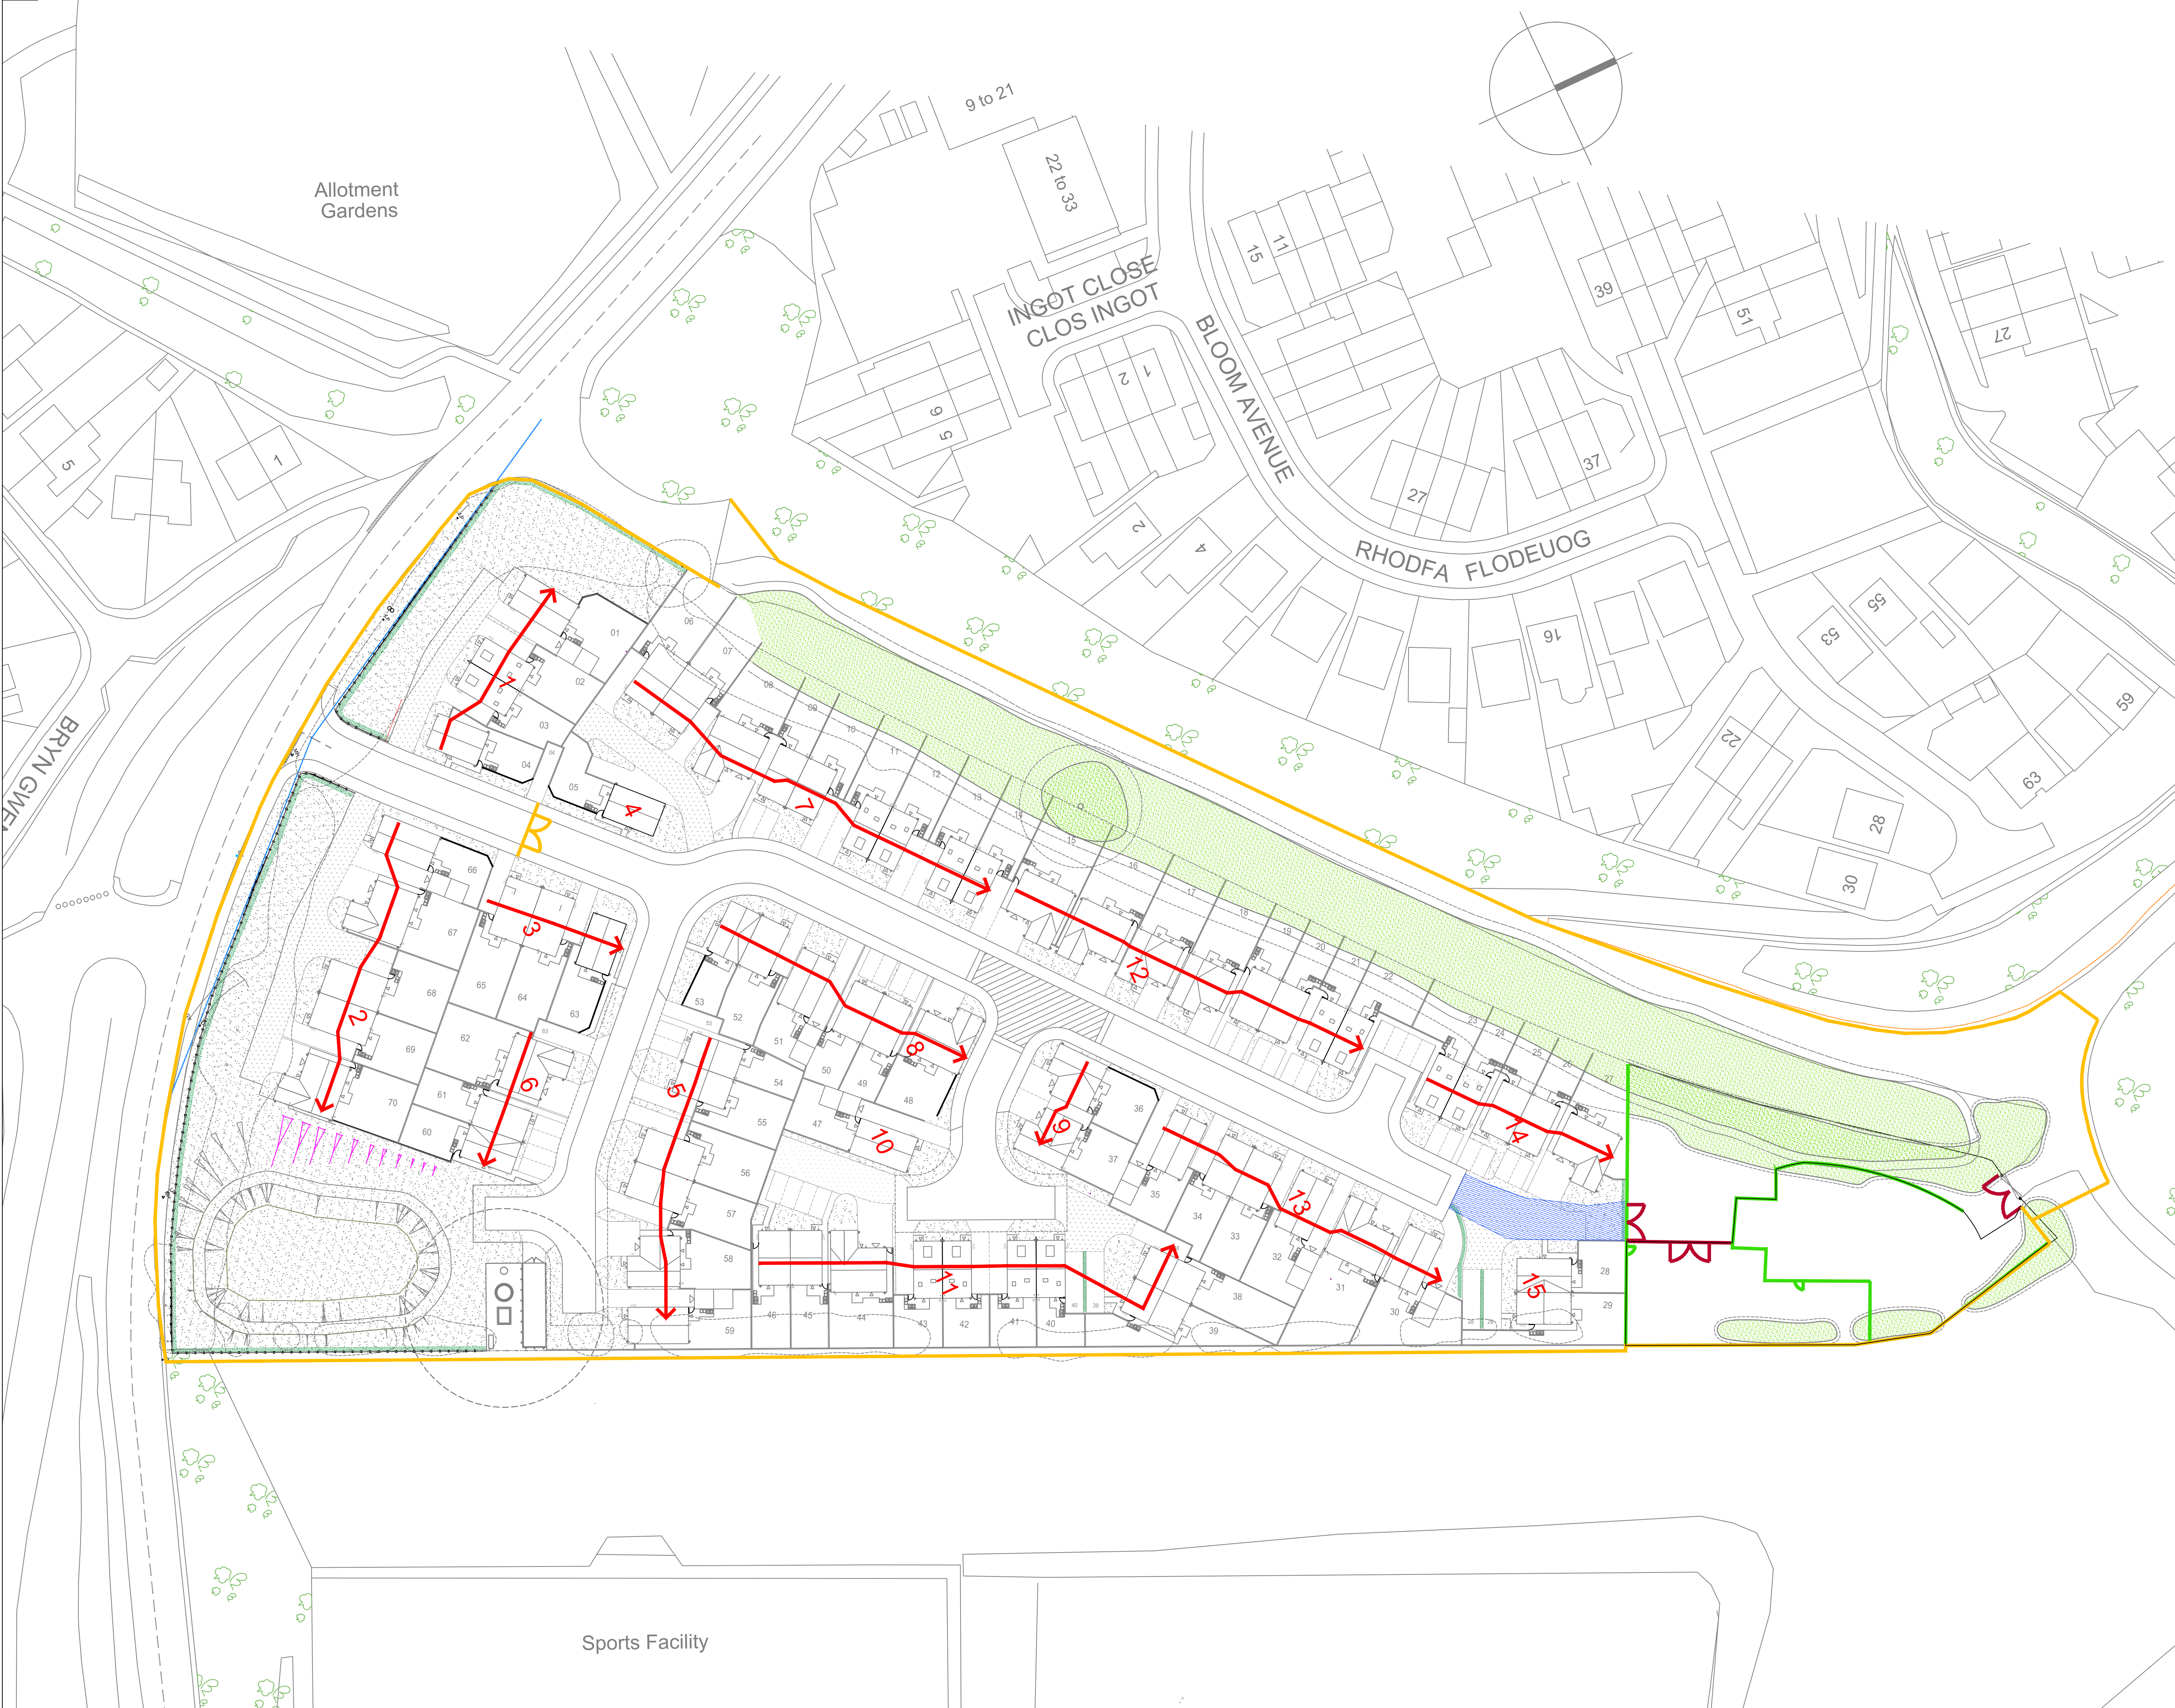

LEGEND

- Proposed Build Route Plot Sequencing & Direction of Build Route
- Secure Gated Access in Post & Heras Fencing
- Post and Heras Fencing
- 2.4m Close Boarded Fence
- Tarmac Haul Road
- Metal Gate

A	Plan updated to reflect the latest planning layout Rev F.	27.05.21	YC
Rev	Description	Date	Initial
Revisions			

Taylor Wimpey North West
Washington House, Birchwood Park,
Warrington, Cheshire WA3 6GR
Tel 01925 849 500 Fax 01925 849 501
www.taylorwimpey.com

DRAWING TITLE:
**HERITAG WAY
BRYMBO, WREXHAM**

BUILD ROUTE PLAN

DRAWING STATUS:
PLANNING

DWG SCALE: 1:500 @ A1 DATE: 18/12/20 DRAWN: EW CHECKED BY: -

DRAWING NUMBER

SITE CODE 20297	DRAWING CODE BRP	DRAWING NO 01	REVISION A
--------------------	---------------------	------------------	---------------