


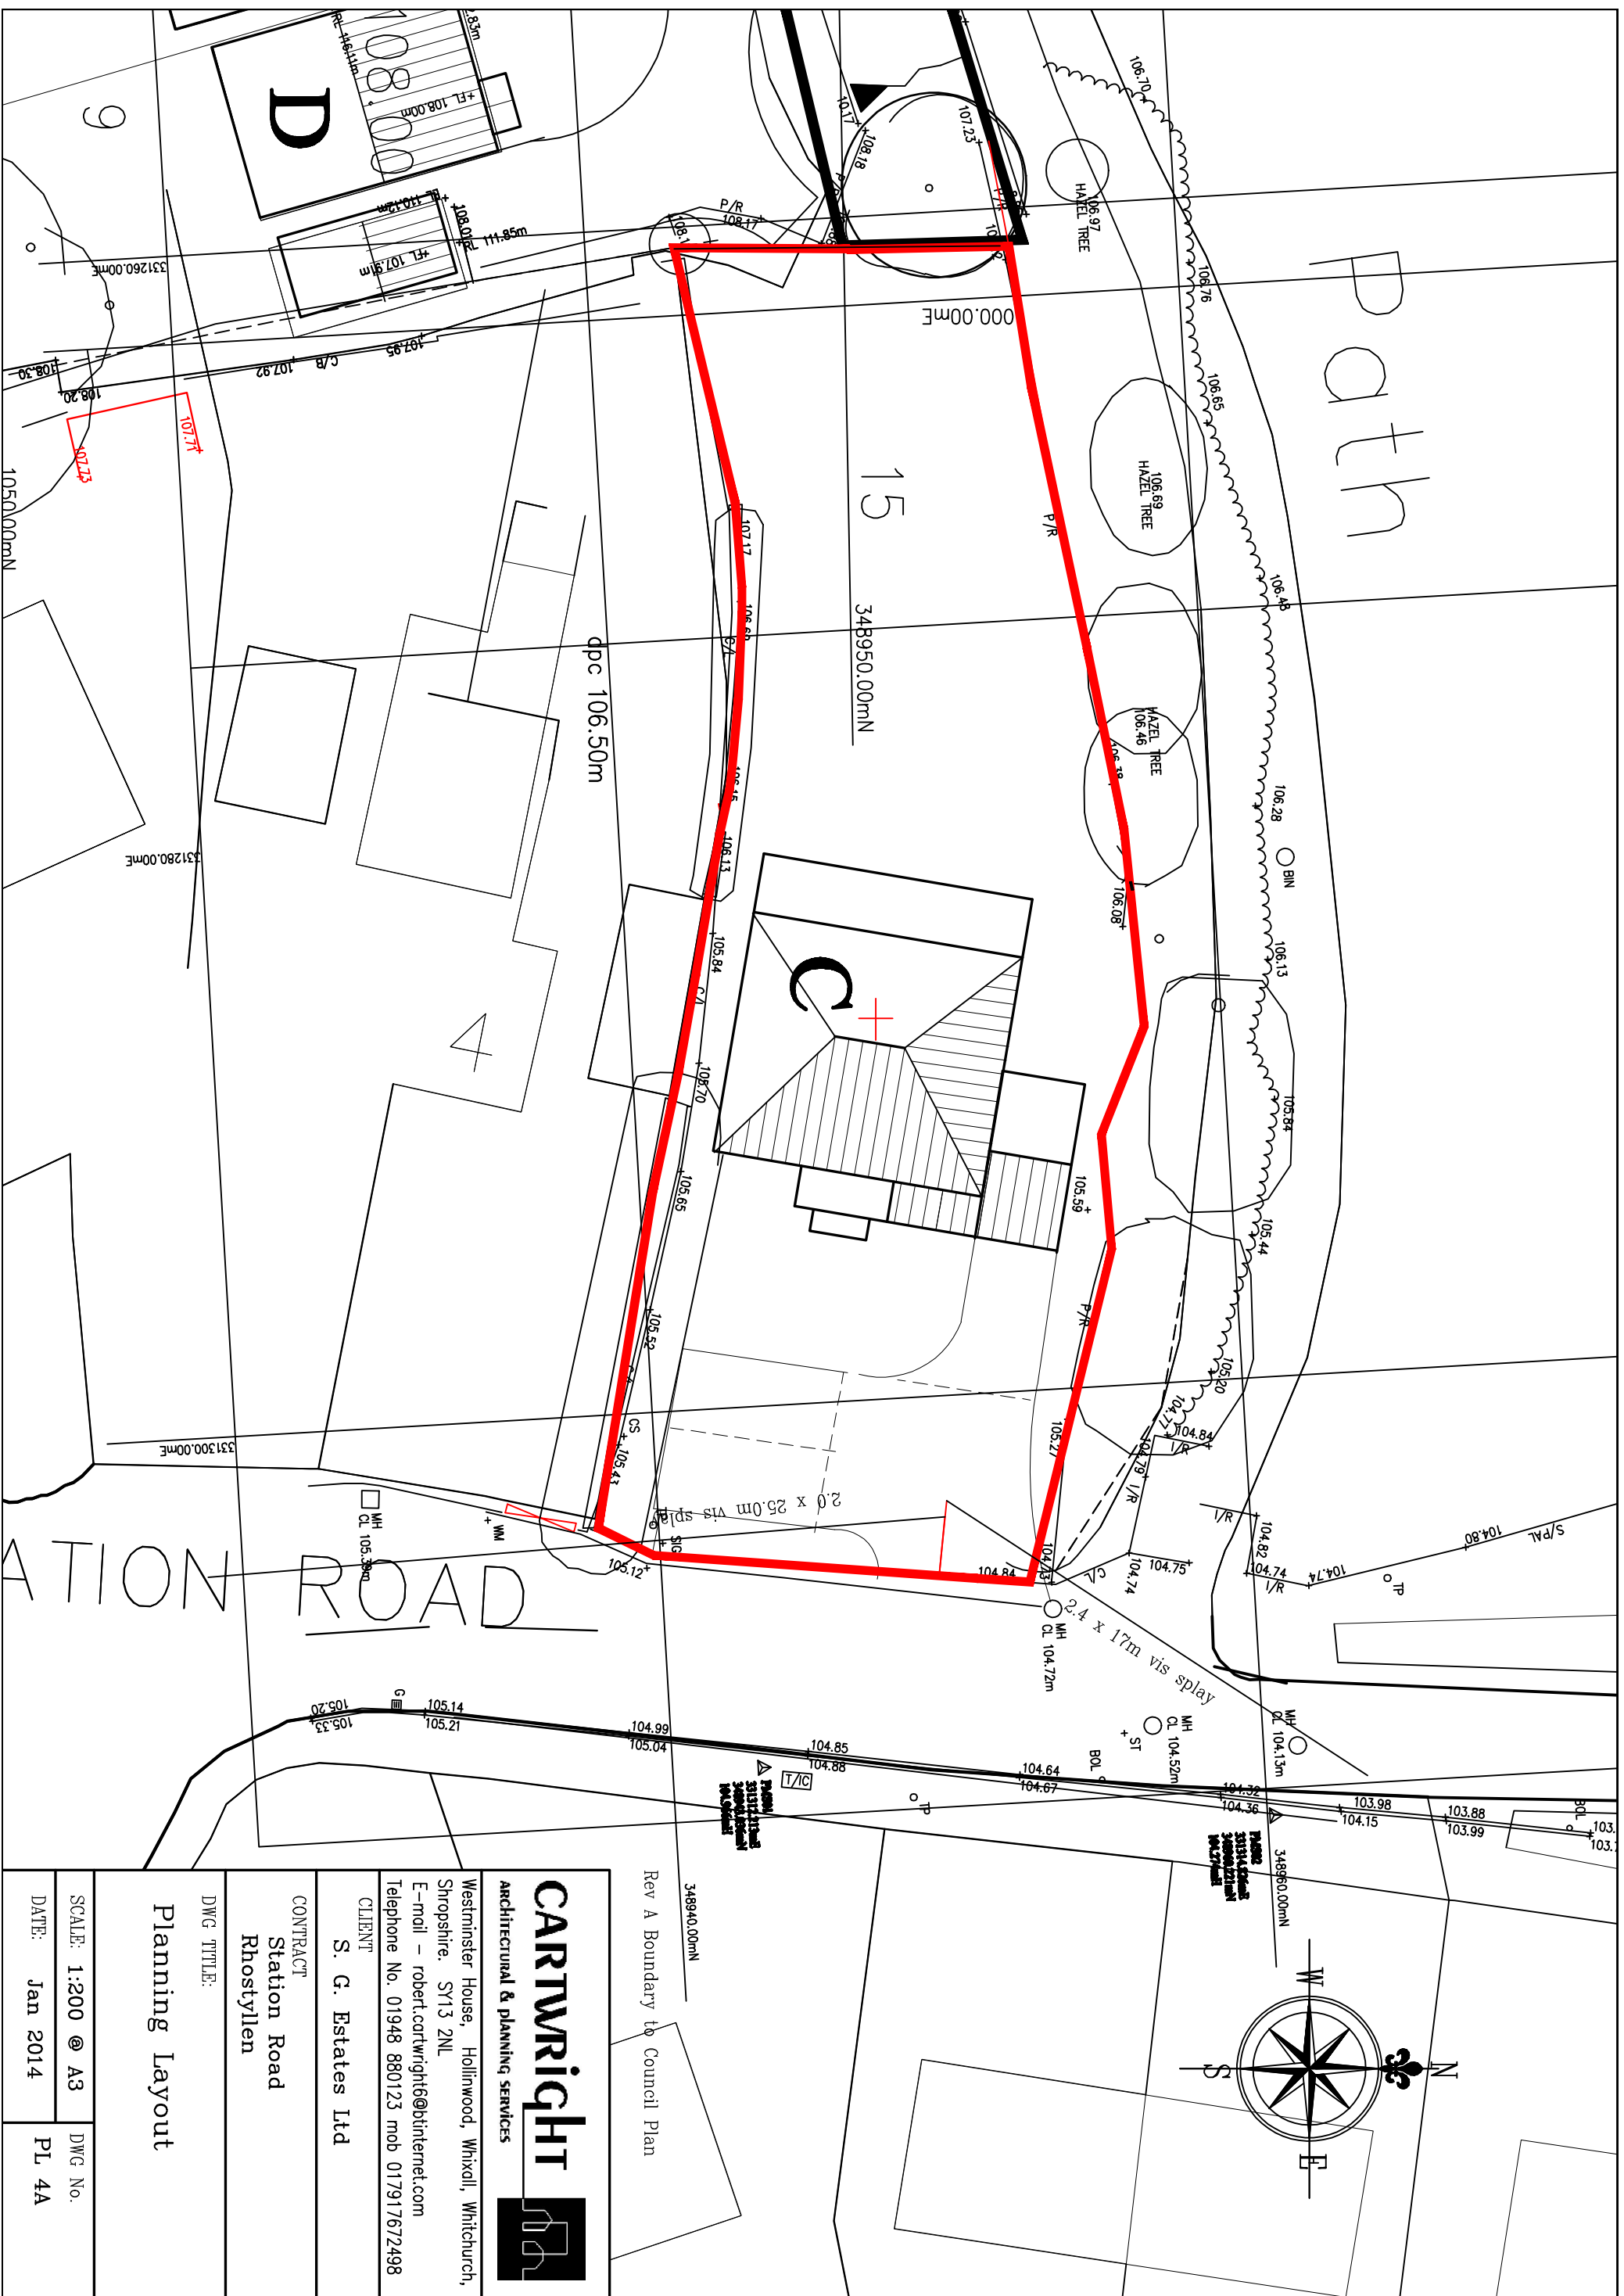

CARTWRIGHT



ARCHITECTURAL & PLANNING SERVICES

Westminster House, Hollinwood, Whixall, Whitechurch,
Shropshire. SY13 2NL
E-mail – robert.cartwright@btinternet.com
Telephone No. 01948 880123 mob 017917672498

CLIENT

S. G. Estates Ltd

CONTRACT
Station Road
Rhostyllen

DWG TITLE:

Planning Layout

SCALE: 1:200 @ A3

DWG No.

DATE: Jan 2014

PL 4A