
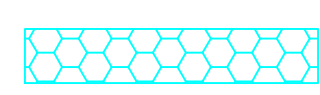
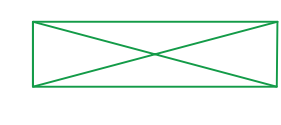


GAS VENTILATION SYSTEM

 GEOVOID 52/96 VENT STRIPS (900mm WIDE)

 GROUND LEVEL VENT

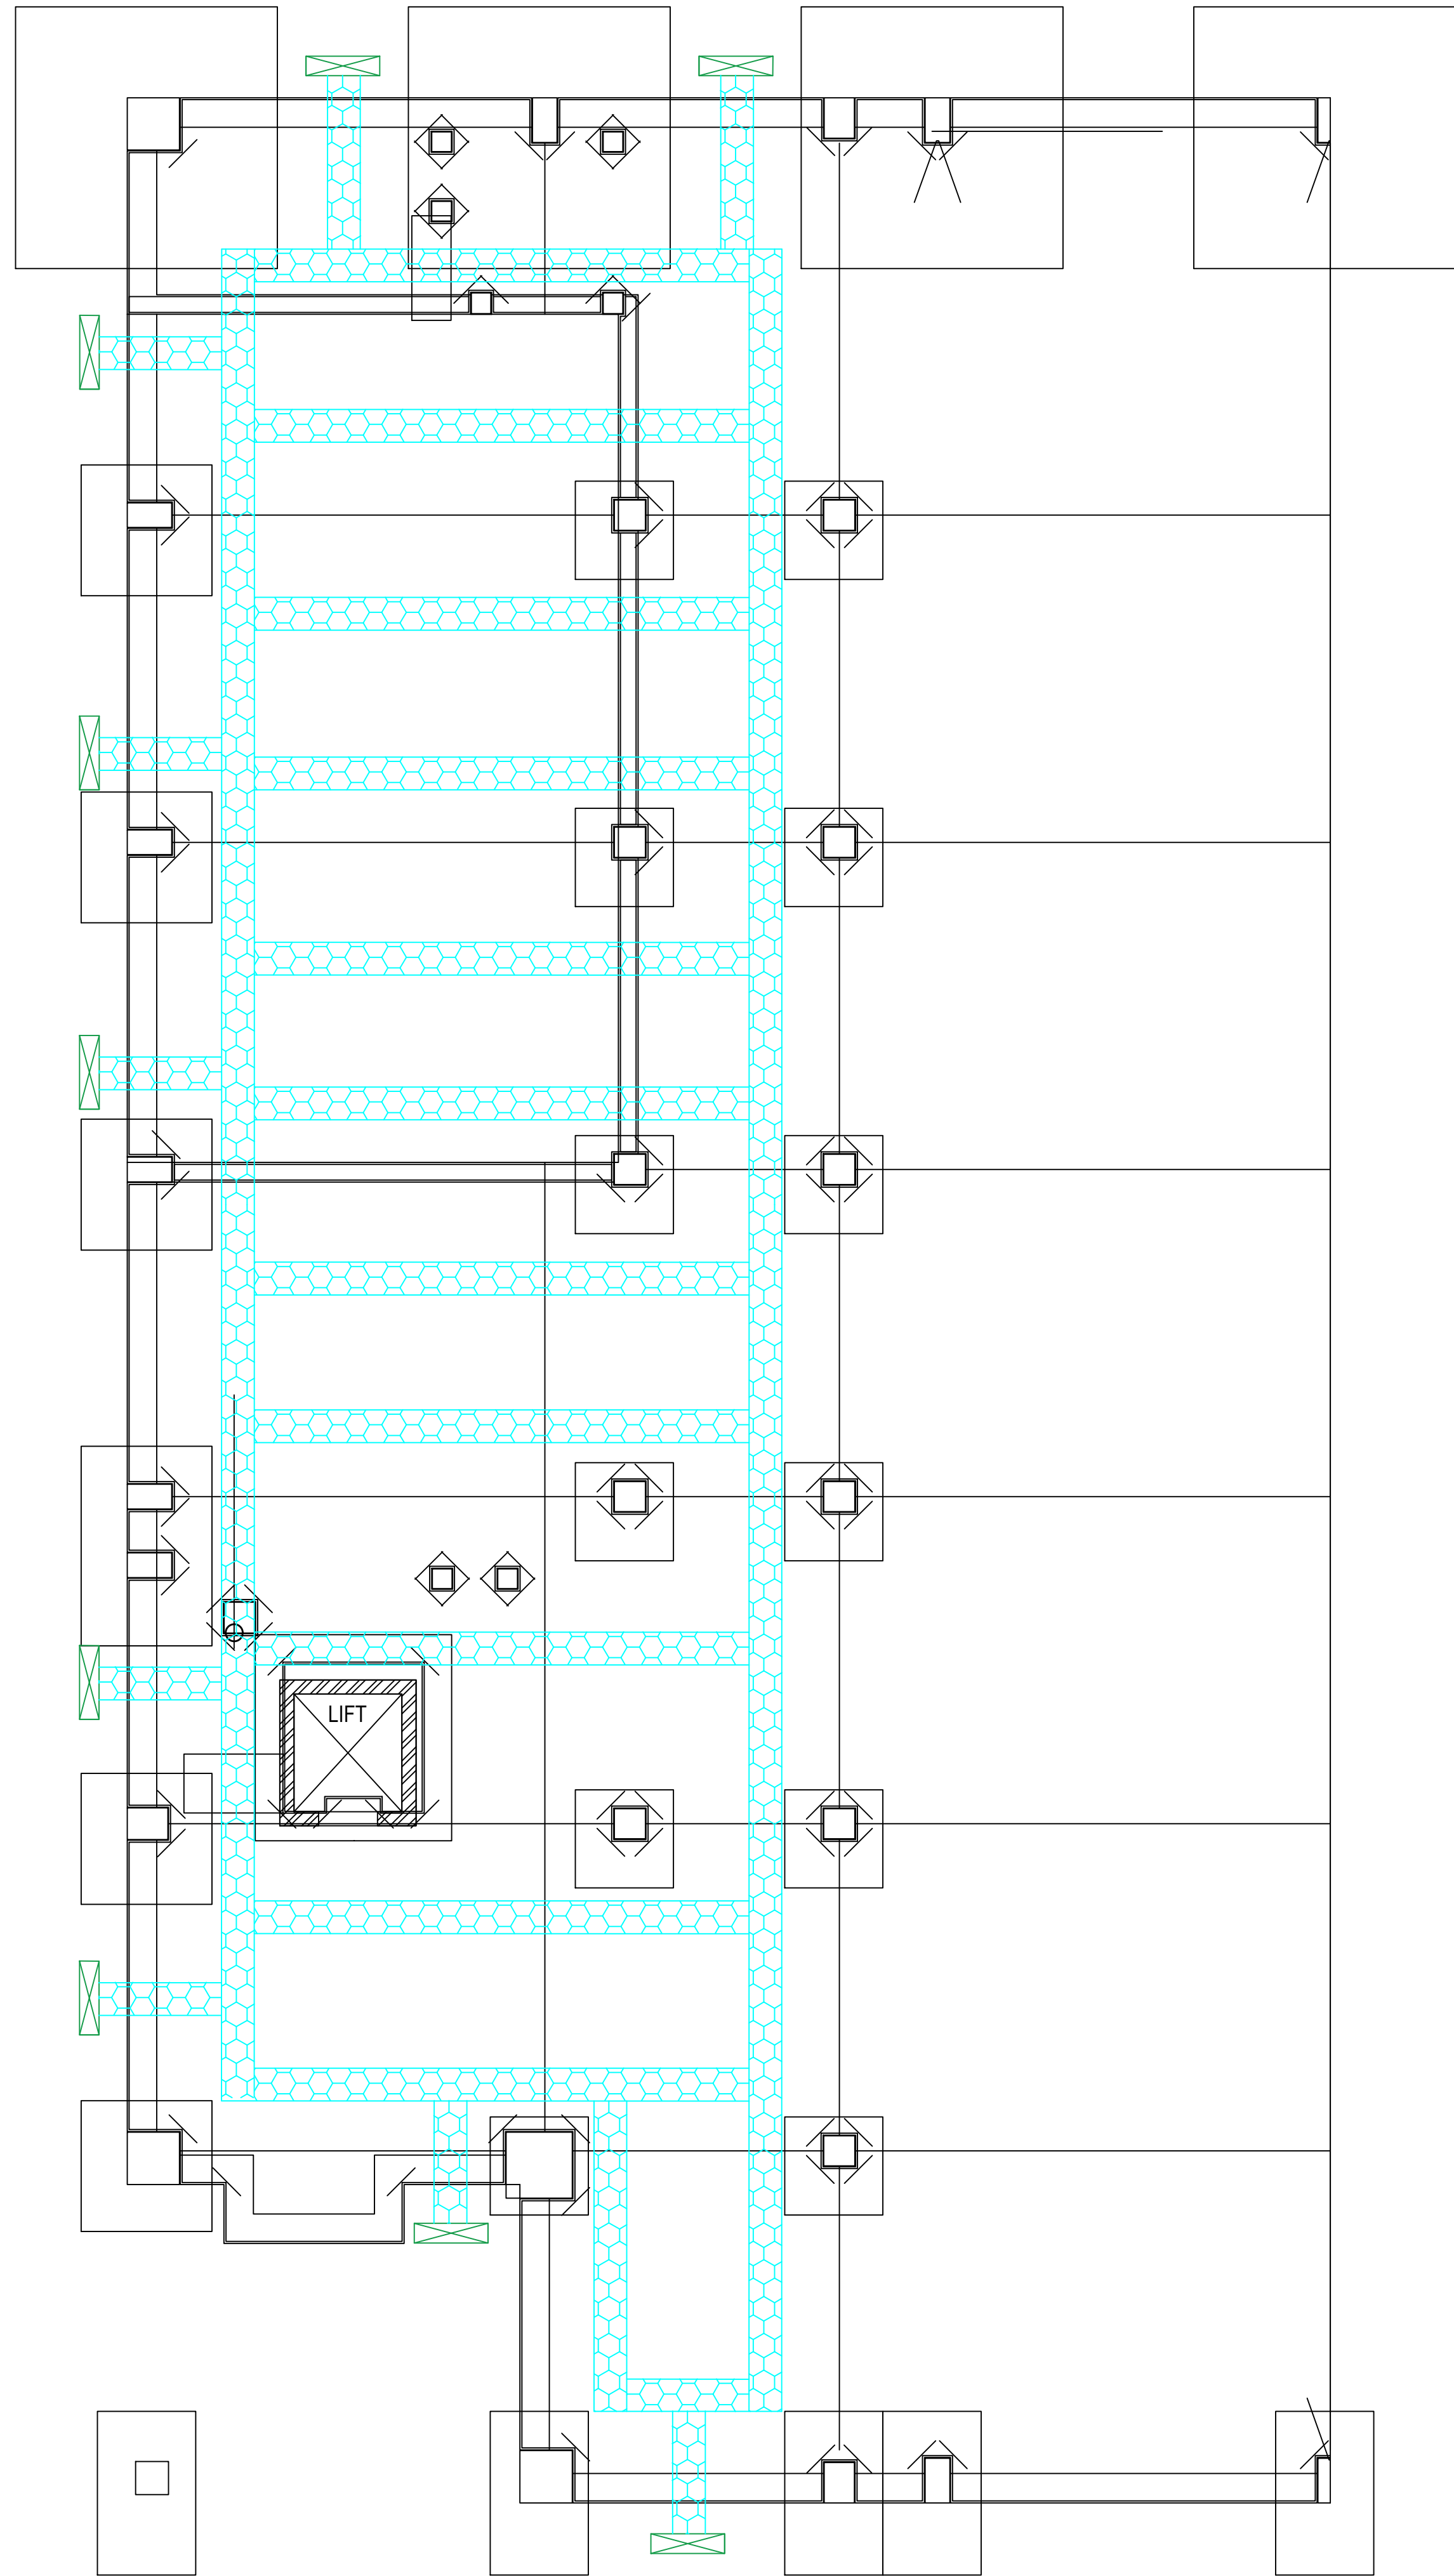

Notes : -

|  |  |  |  |
|--|--|--|--|
|  |  |  |  |
|  |  |  |  |
|  |
|--|
|  |
|--|



Solutions House, Dane Street, Rochdale, OL11 4EZ  
Tel: 01706 374416

|             |                        |
|-------------|------------------------|
| Client:     |                        |
| Project:    | GAS VENTILATION SYSTEM |
| Drawn By:   | MI                     |
| Checked By: | KD                     |

|             |                                           |
|-------------|-------------------------------------------|
| Title:      | ASH ROAD, SOUTH WREXHAM INDUSTRIAL ESTATE |
| Scale:      | NTS                                       |
| Drawing No: | -                                         |
| AMDT:       |                                           |