




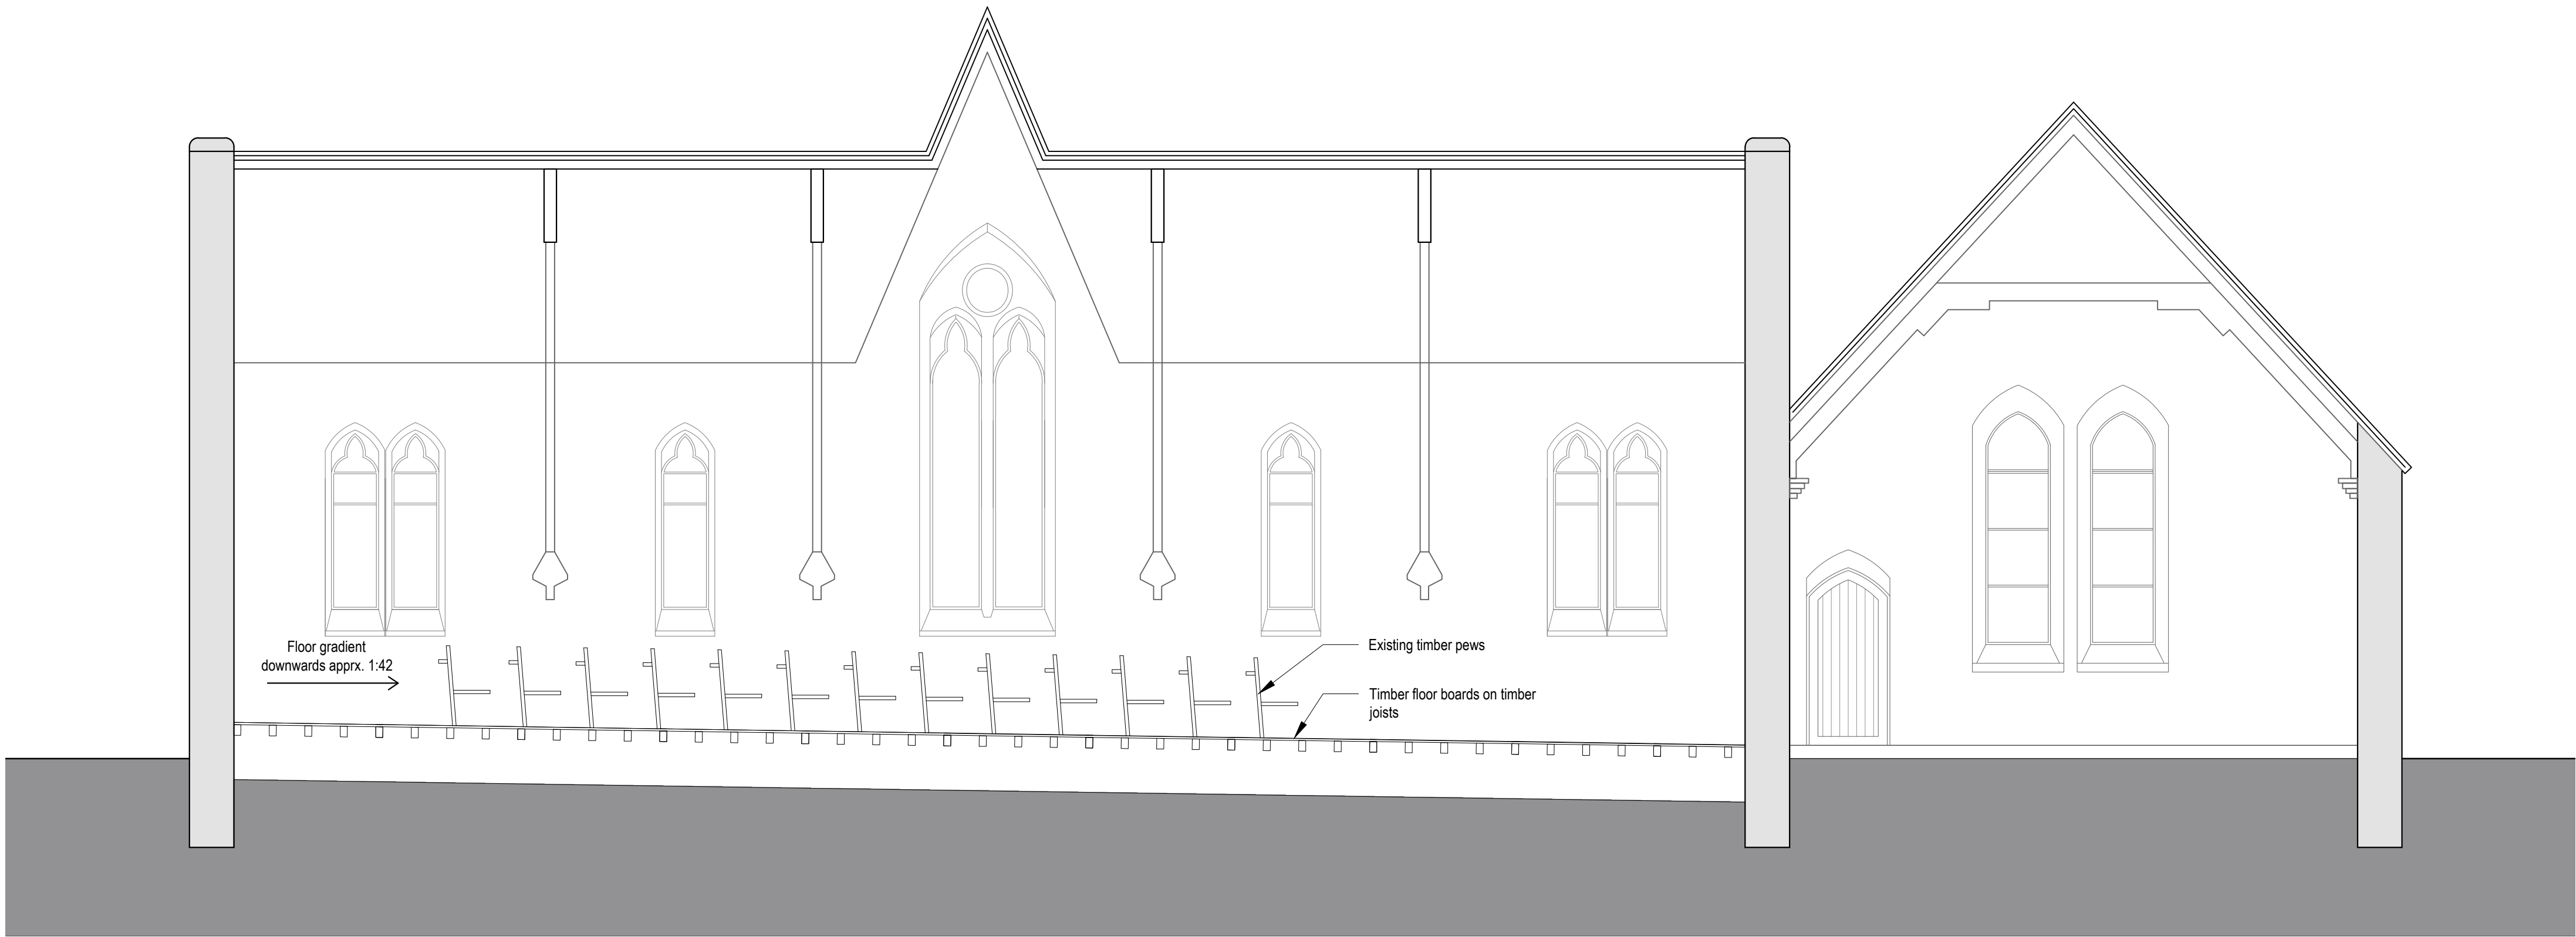


EXISTING SECTION - 1:50

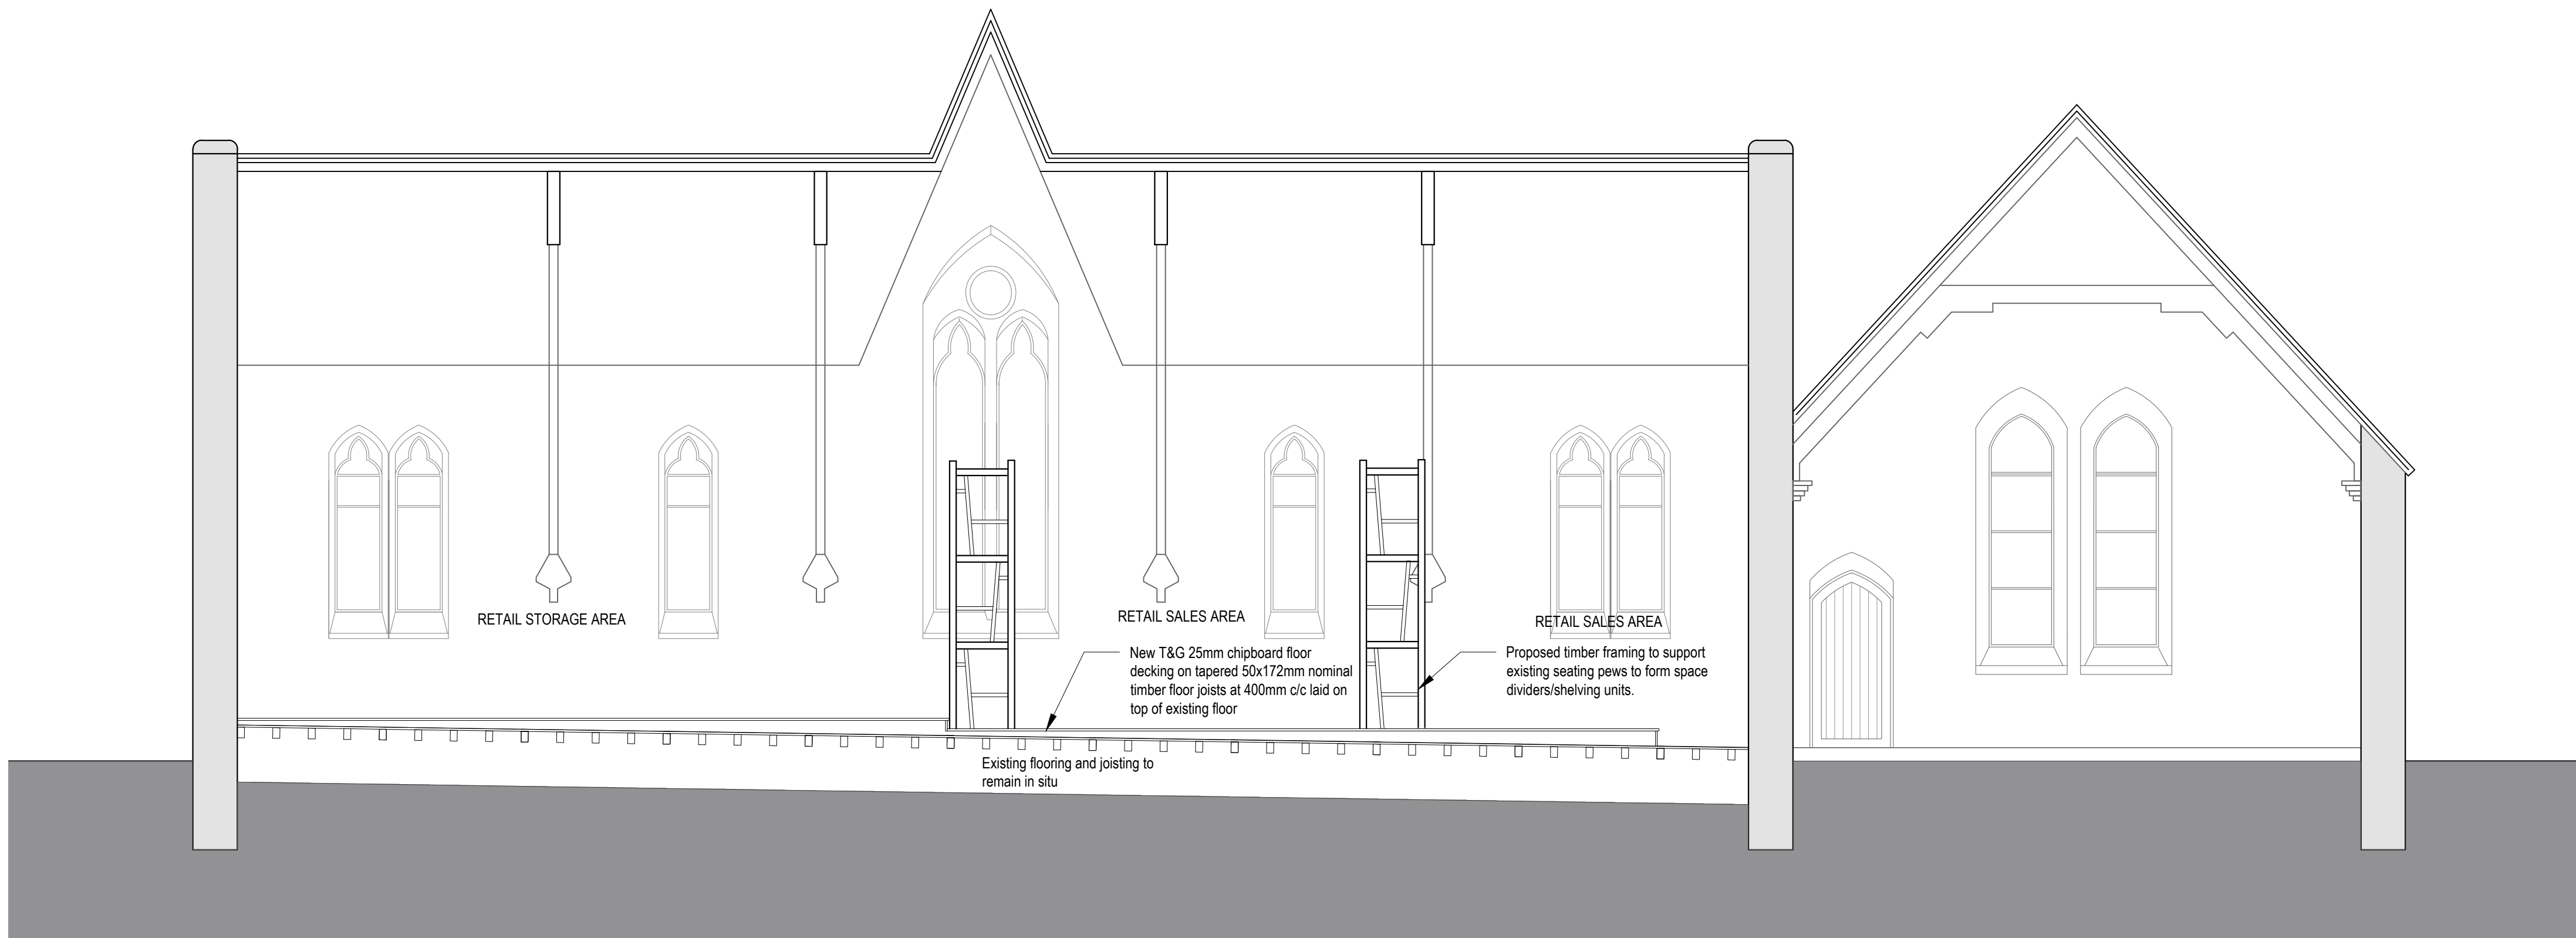

PROPOSED SECTION - 1:50

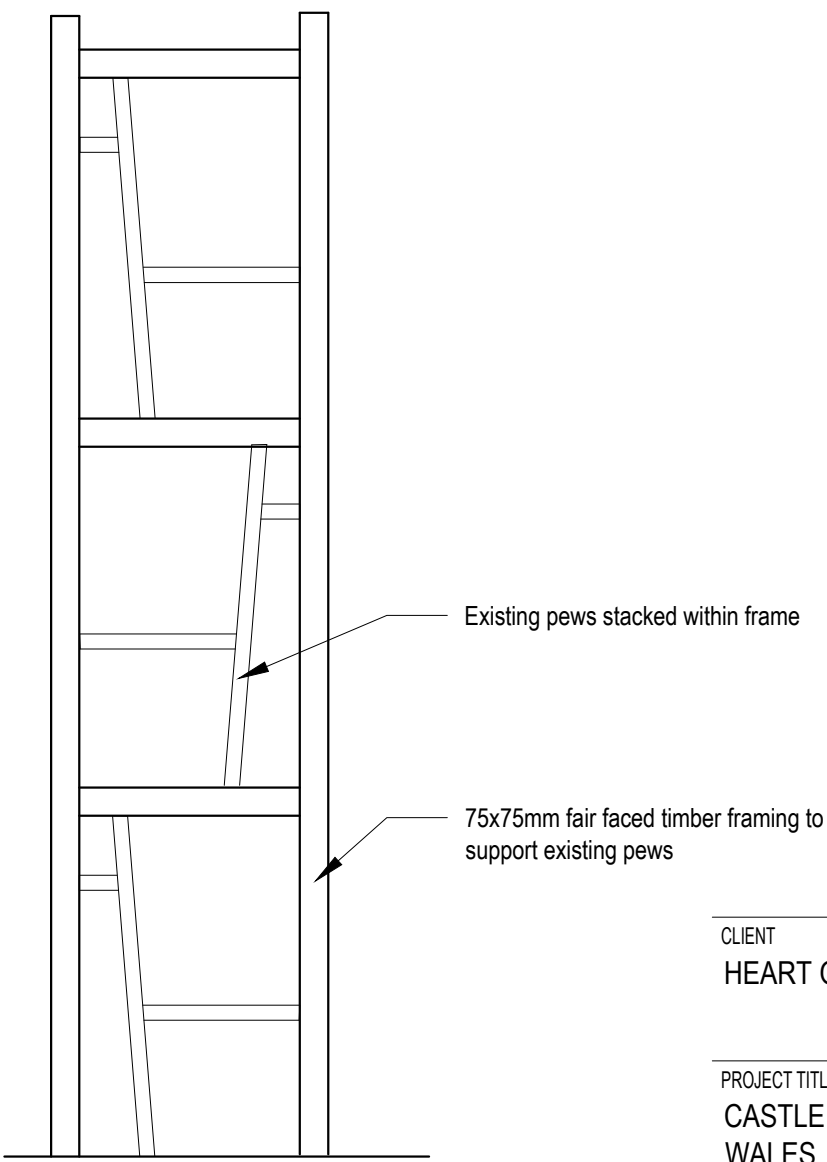

PROPOSED SPACE DIVIDERS/SHELVING - 1:20

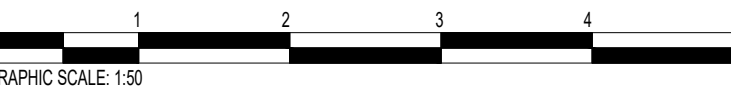

CLIENT
HEART OF THE HOME LTD

PROJECT TITLE
CASTLE STREET CHURCH, HOLT,
WALES

DRAWING TITLE
EXISTING & PROPOSED CROSS SECTION

PROJECT No
210307

SCALE @ A1
1:50

DRAWING No
B11/12/2017
4/2/2018
1/1/2019

DO NOT
SCALE