


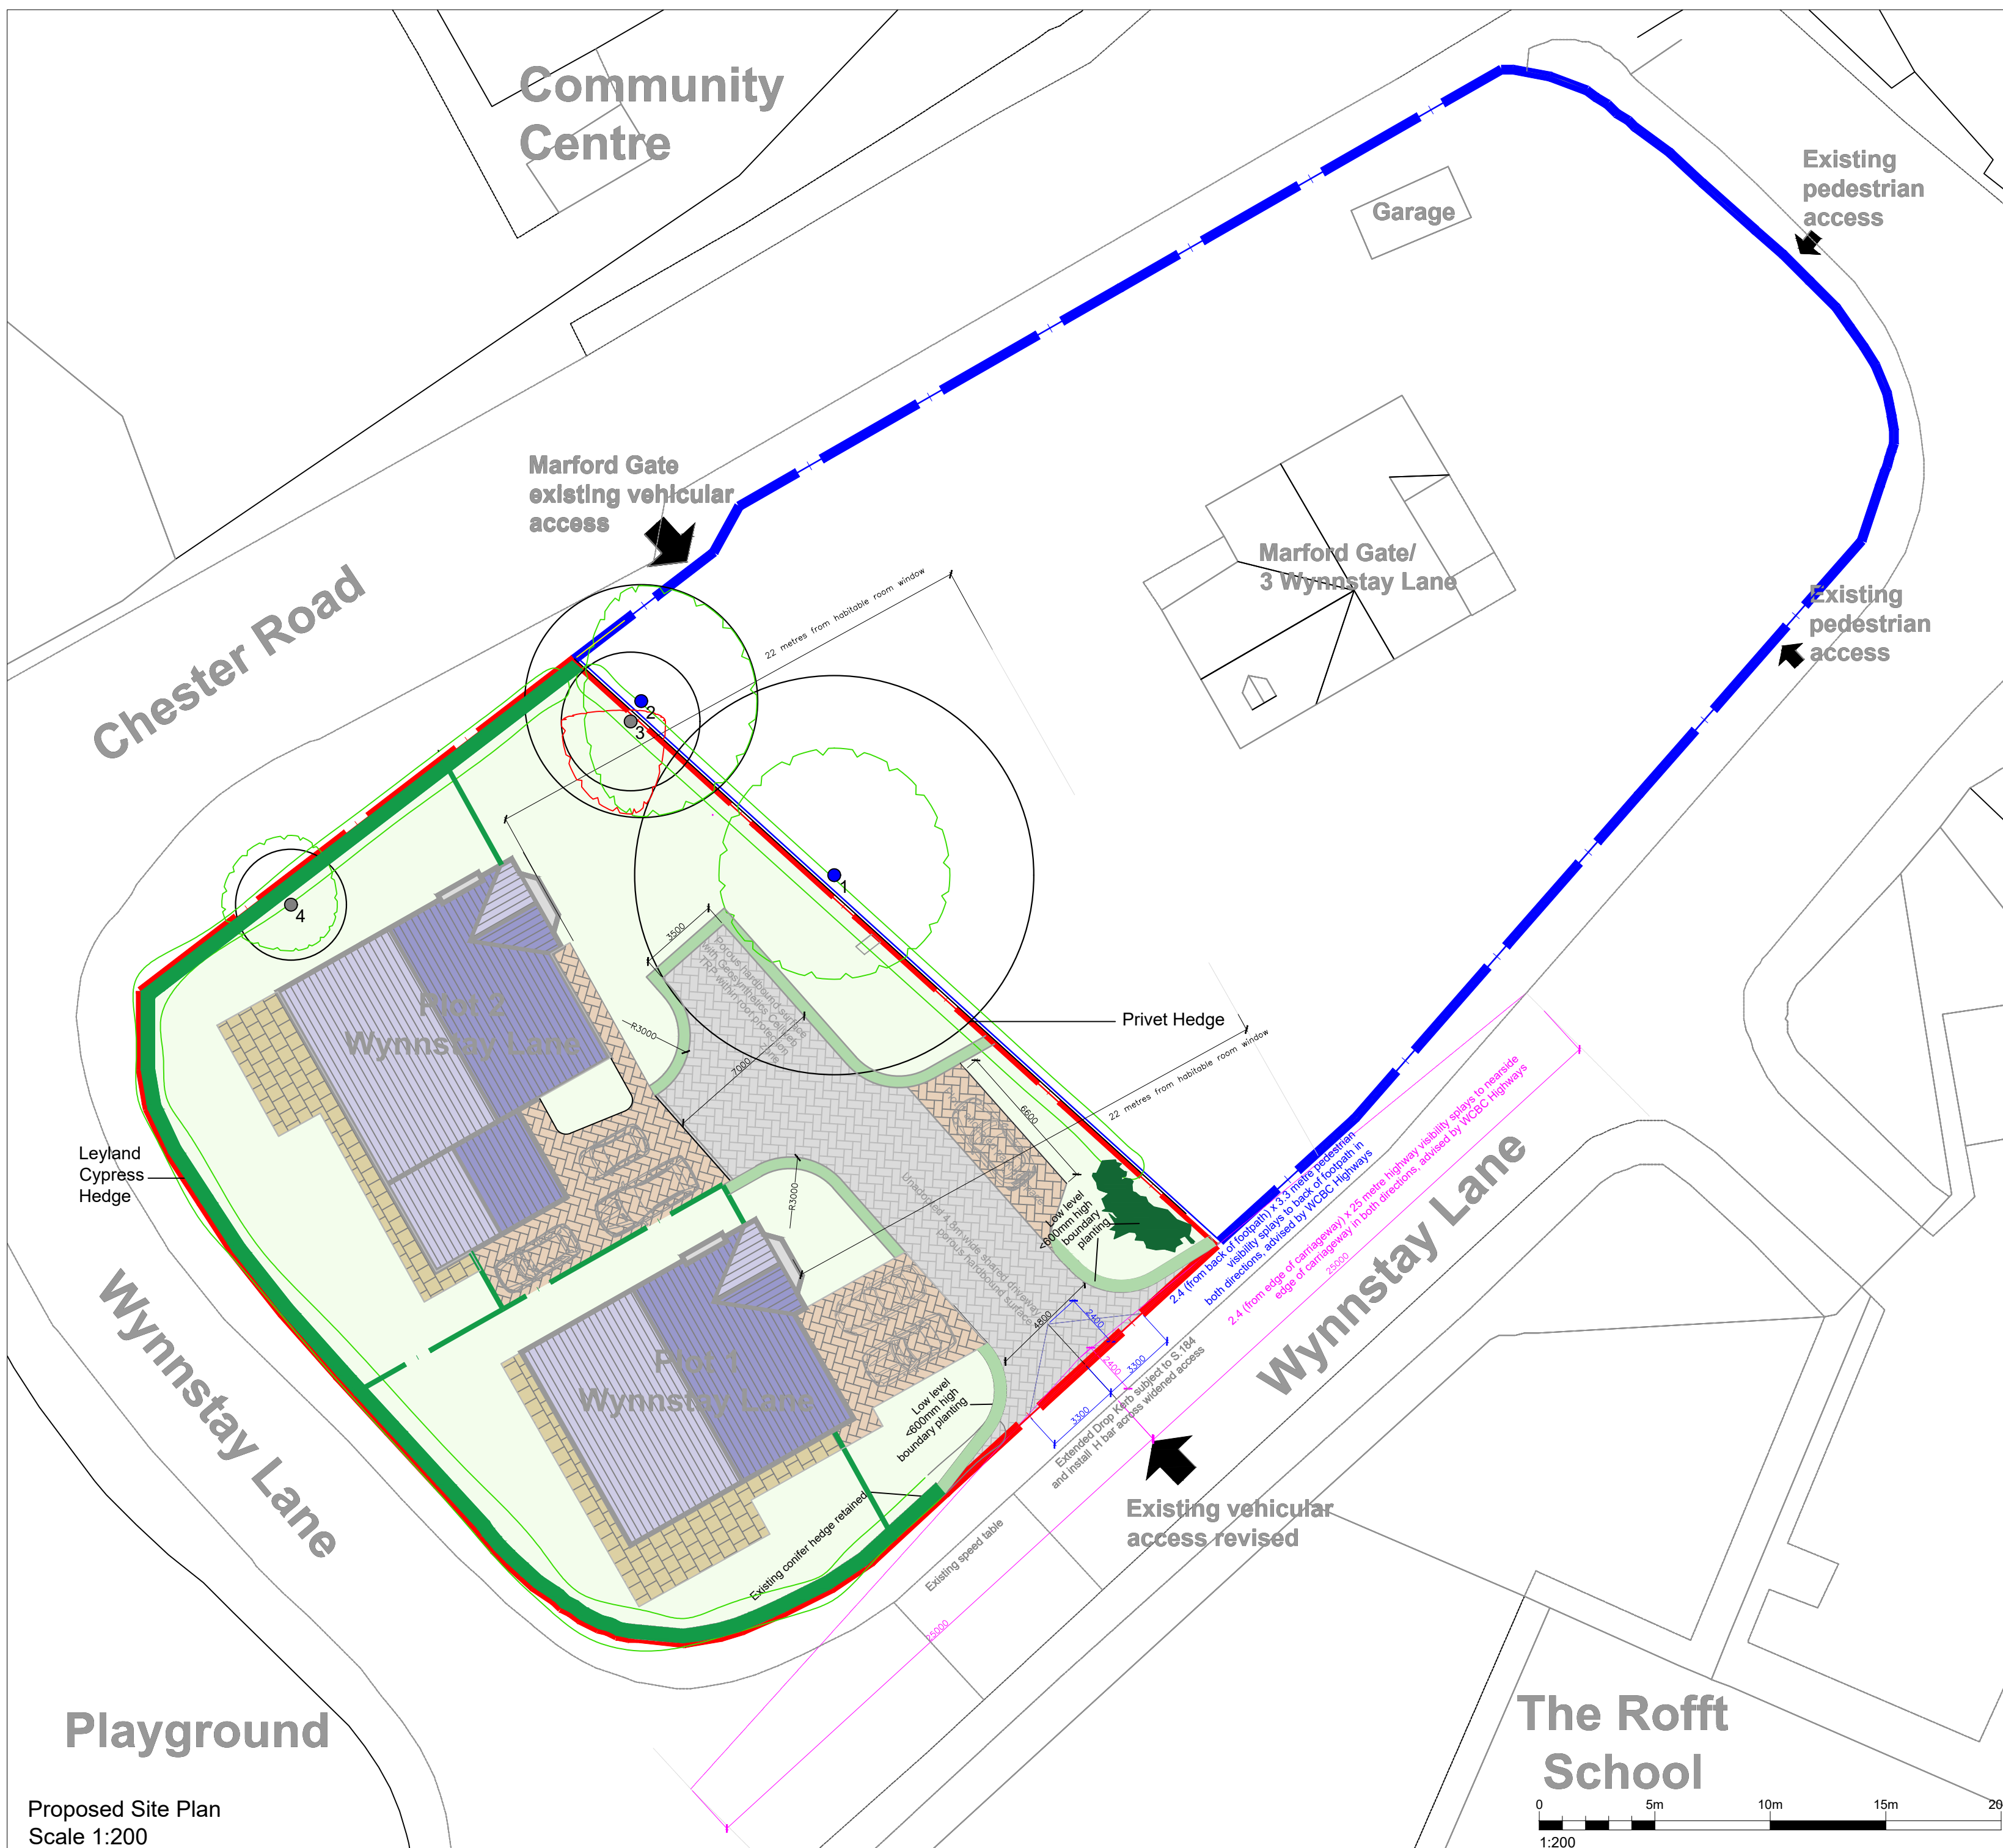

Plot 1	INDICATIVE FLOOR AREAS (GiA)	
1 Garage	Ground Floor:	850ft ² / 79m ²
4 Bed	First Floor:	1044ft ² / 97m ²
	Total:	1894ft ² / 176m ²
	Garage/Utility:	194ft ² / 18m ²
		
Plot 2	INDICATIVE FLOOR AREAS (GiA)	
1 Garage	Ground Floor:	1044ft ² / 97m ²
4 Bed	First Floor:	1044ft ² / 97m ²
	Total:	1894ft ² / 176m ²
	Garage/Utility:	300ft ² / 28m ²
		