


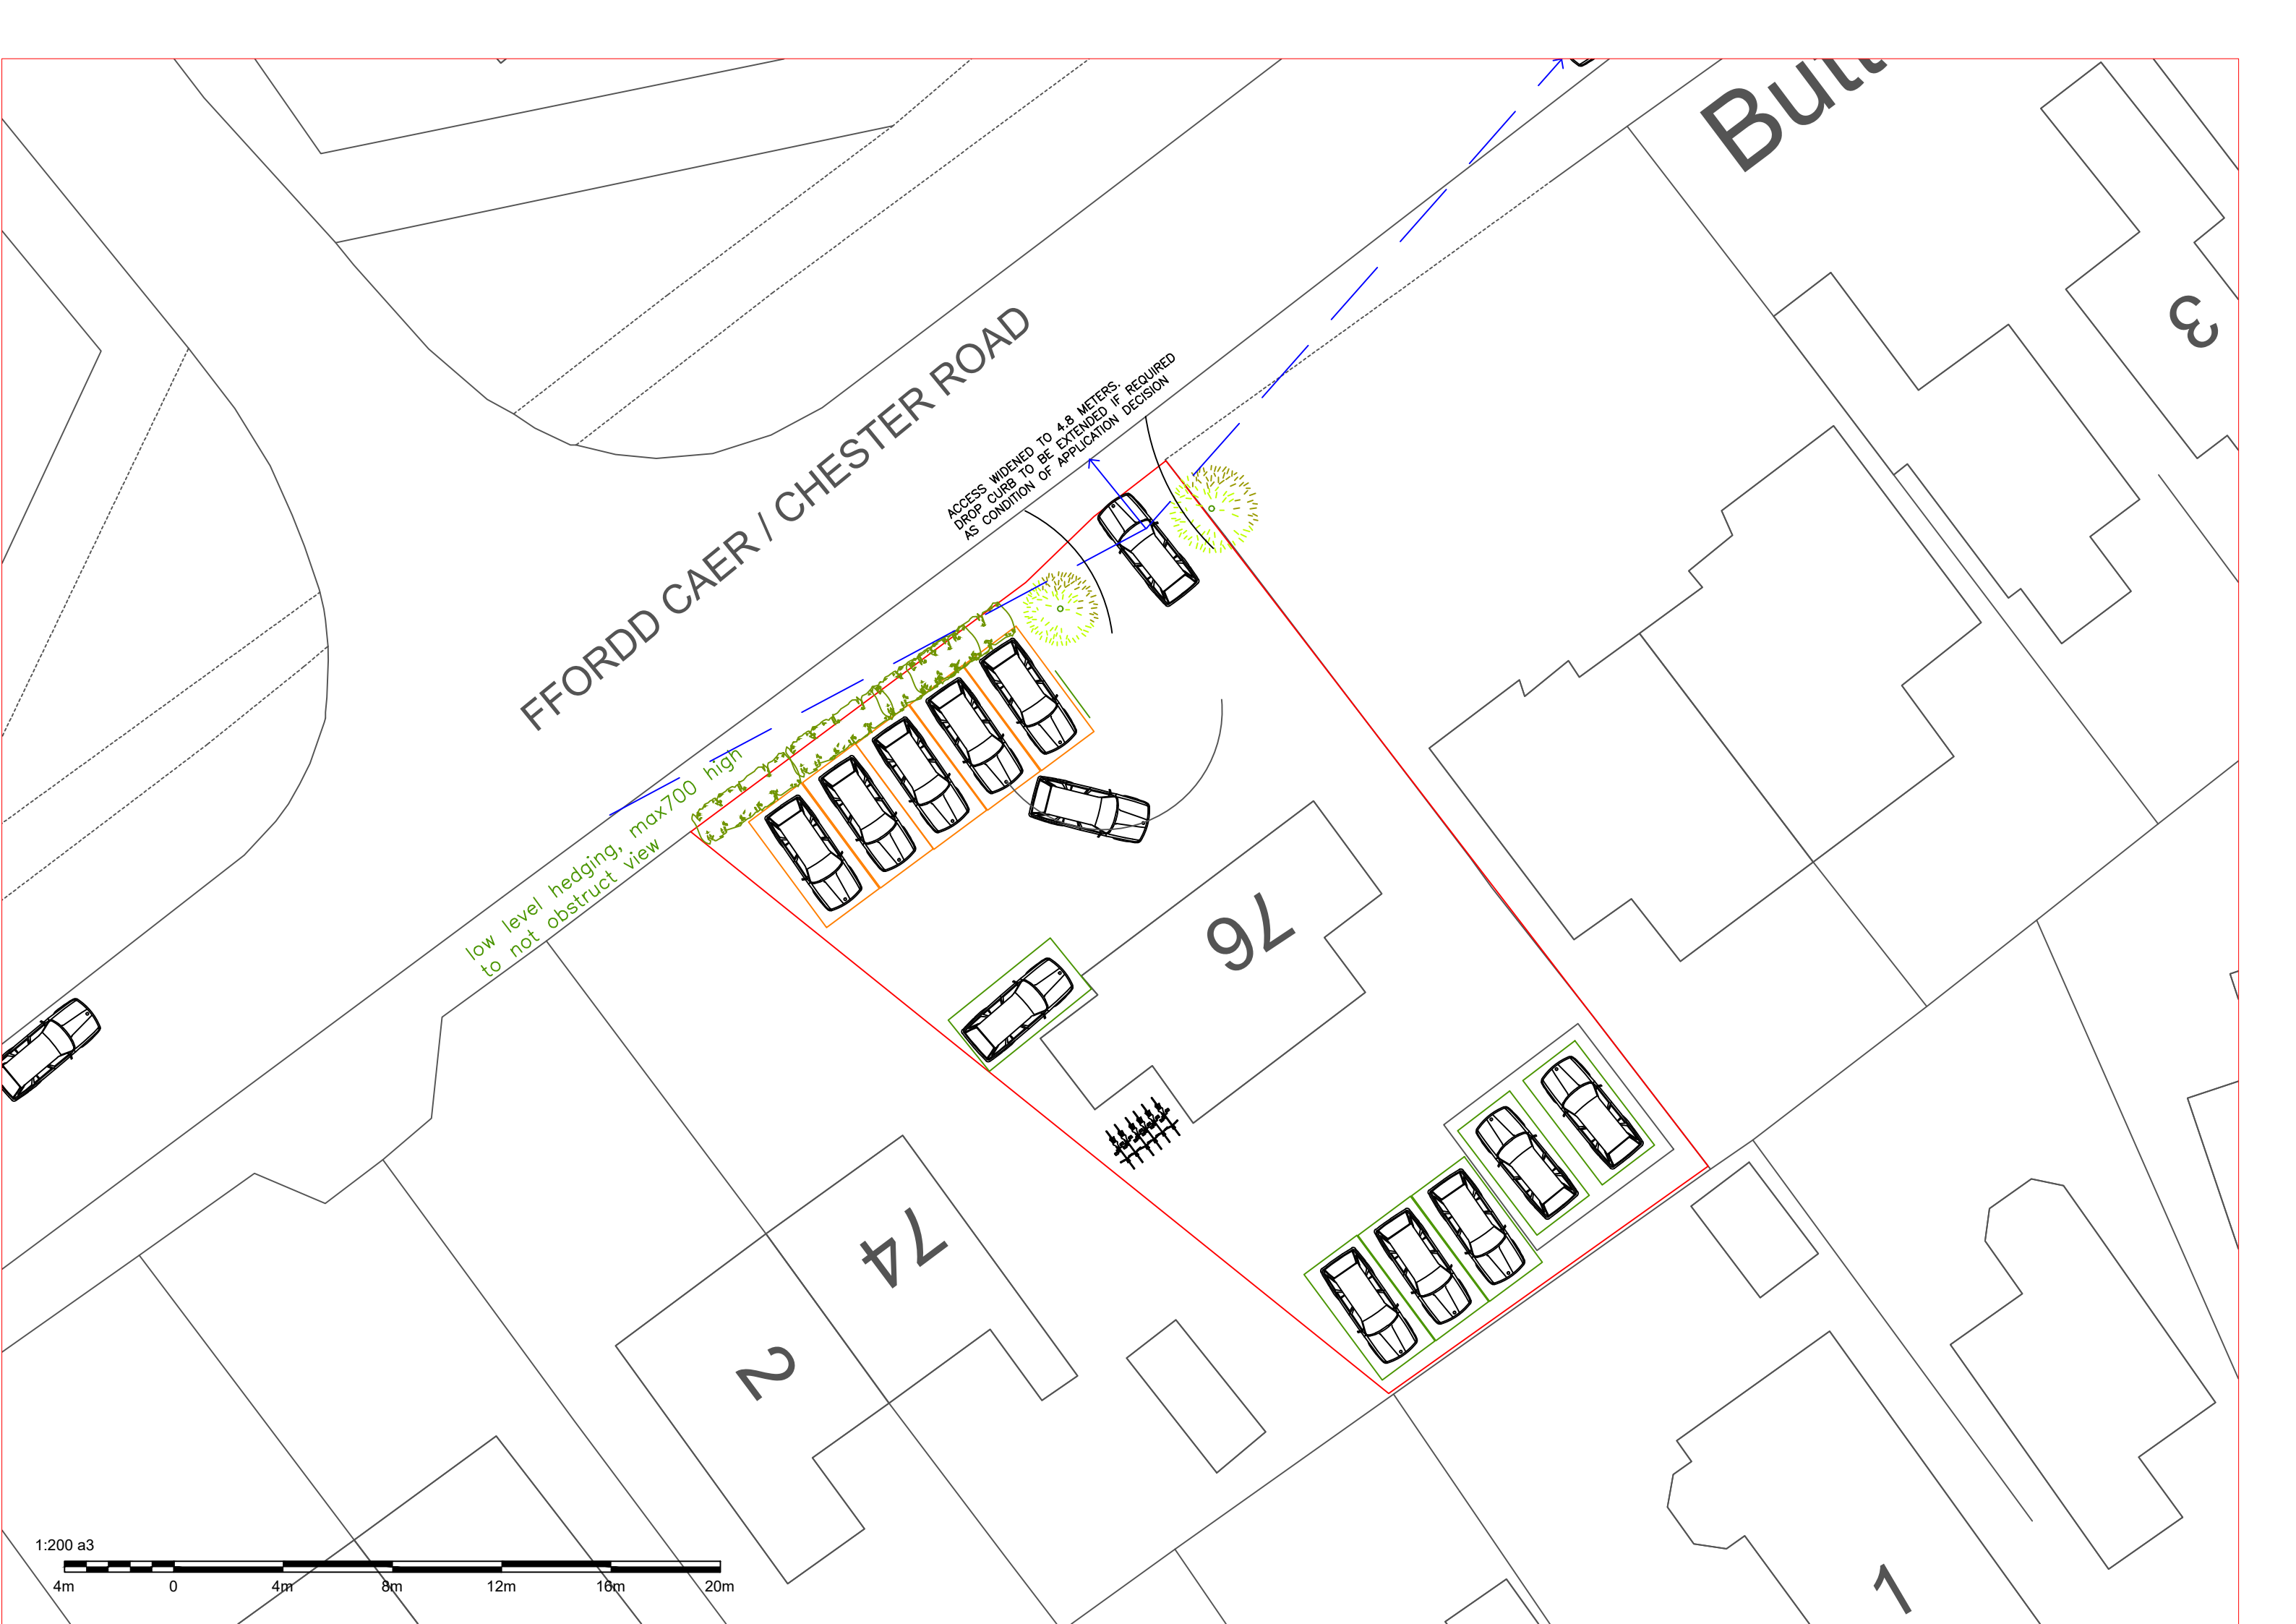

FFORDD CAER / CHESTER ROAD

low level hedging, max 700 high
to not obstruct view

ACCESS WIDENED TO 4.8 METERS.
DROP CURB TO BE EXTENDED IF REQUIRED
AS CONDITION OF APPLICATION DECISION

76

74

2

Bull

3

1

