




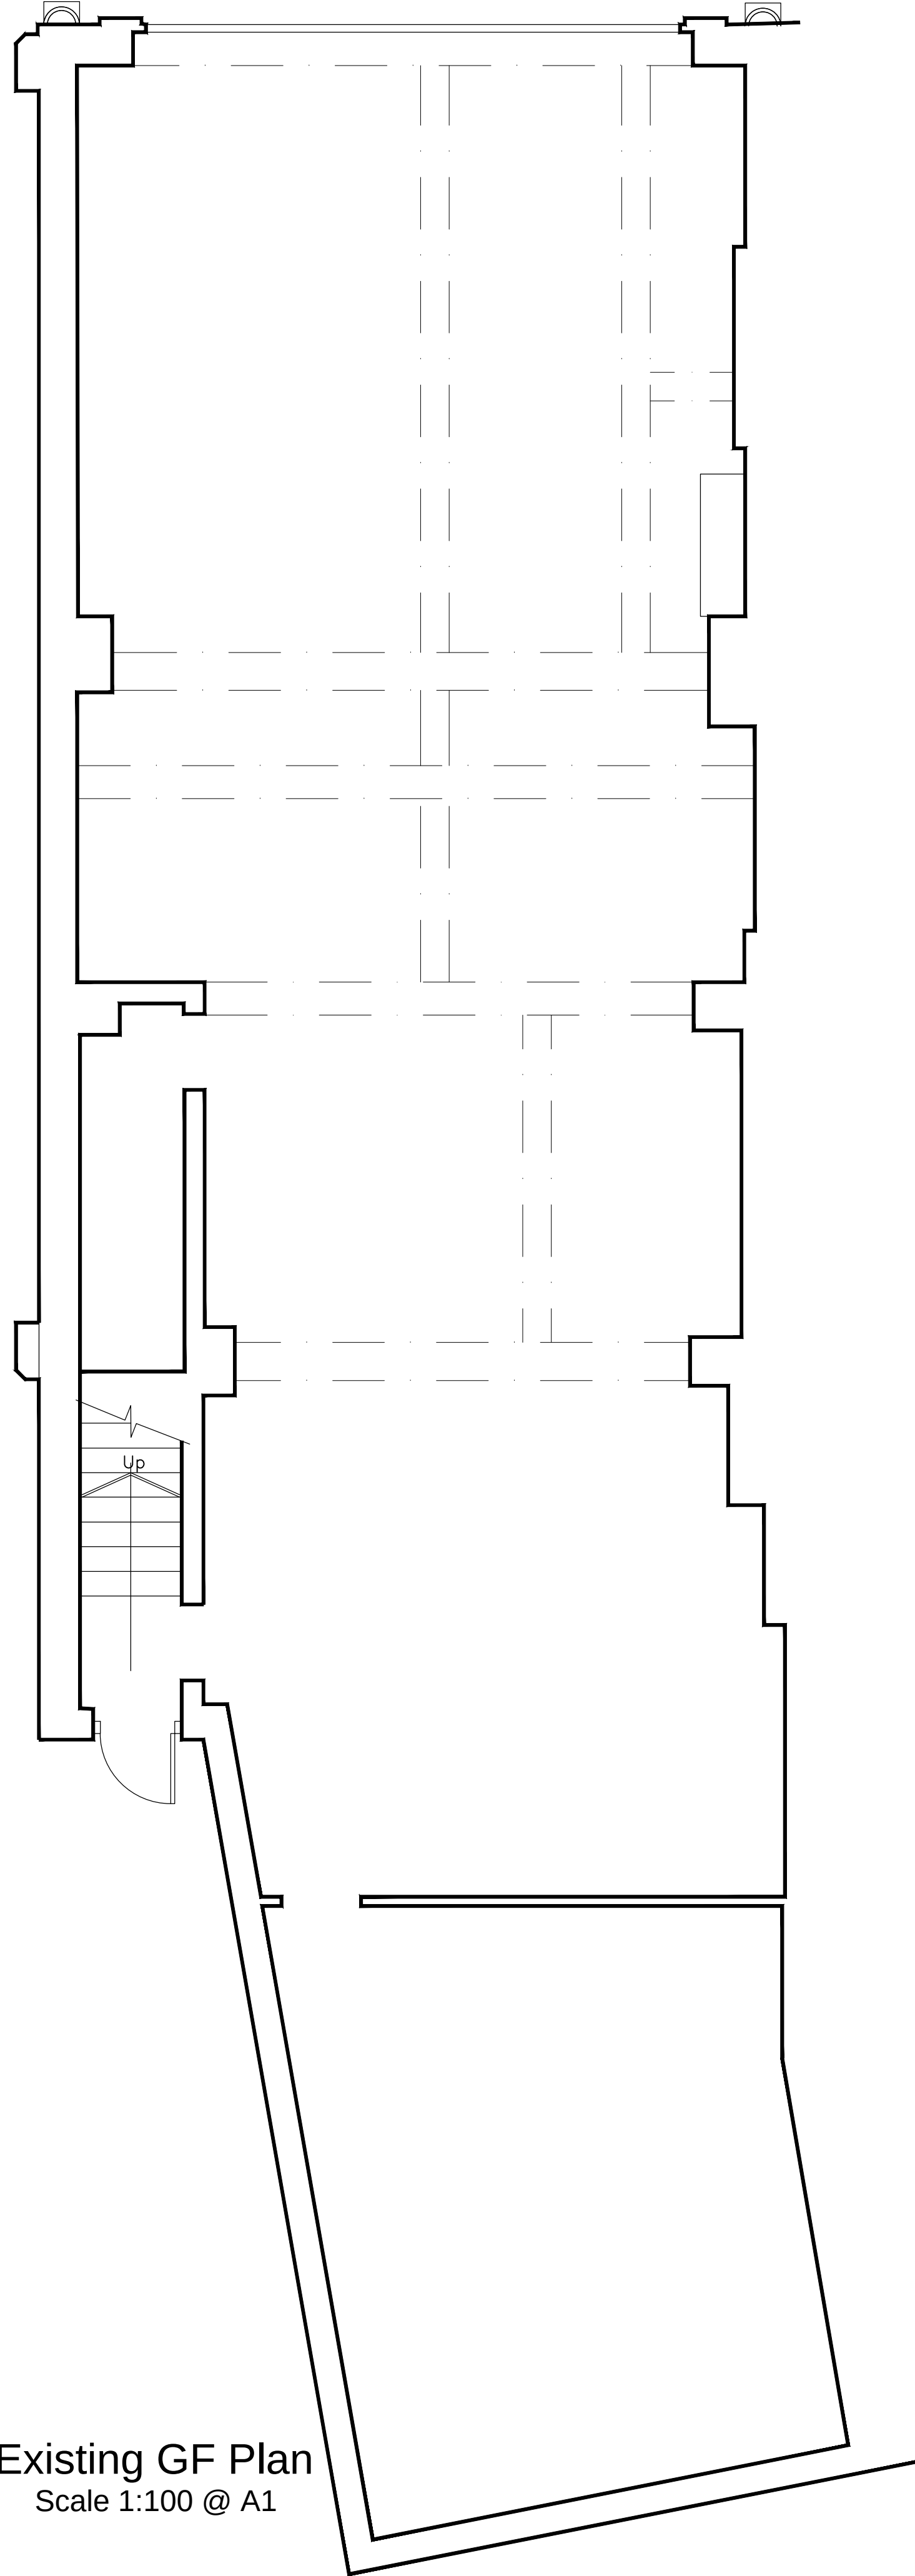


Existing GF Plan
Scale 1:100 @ A1

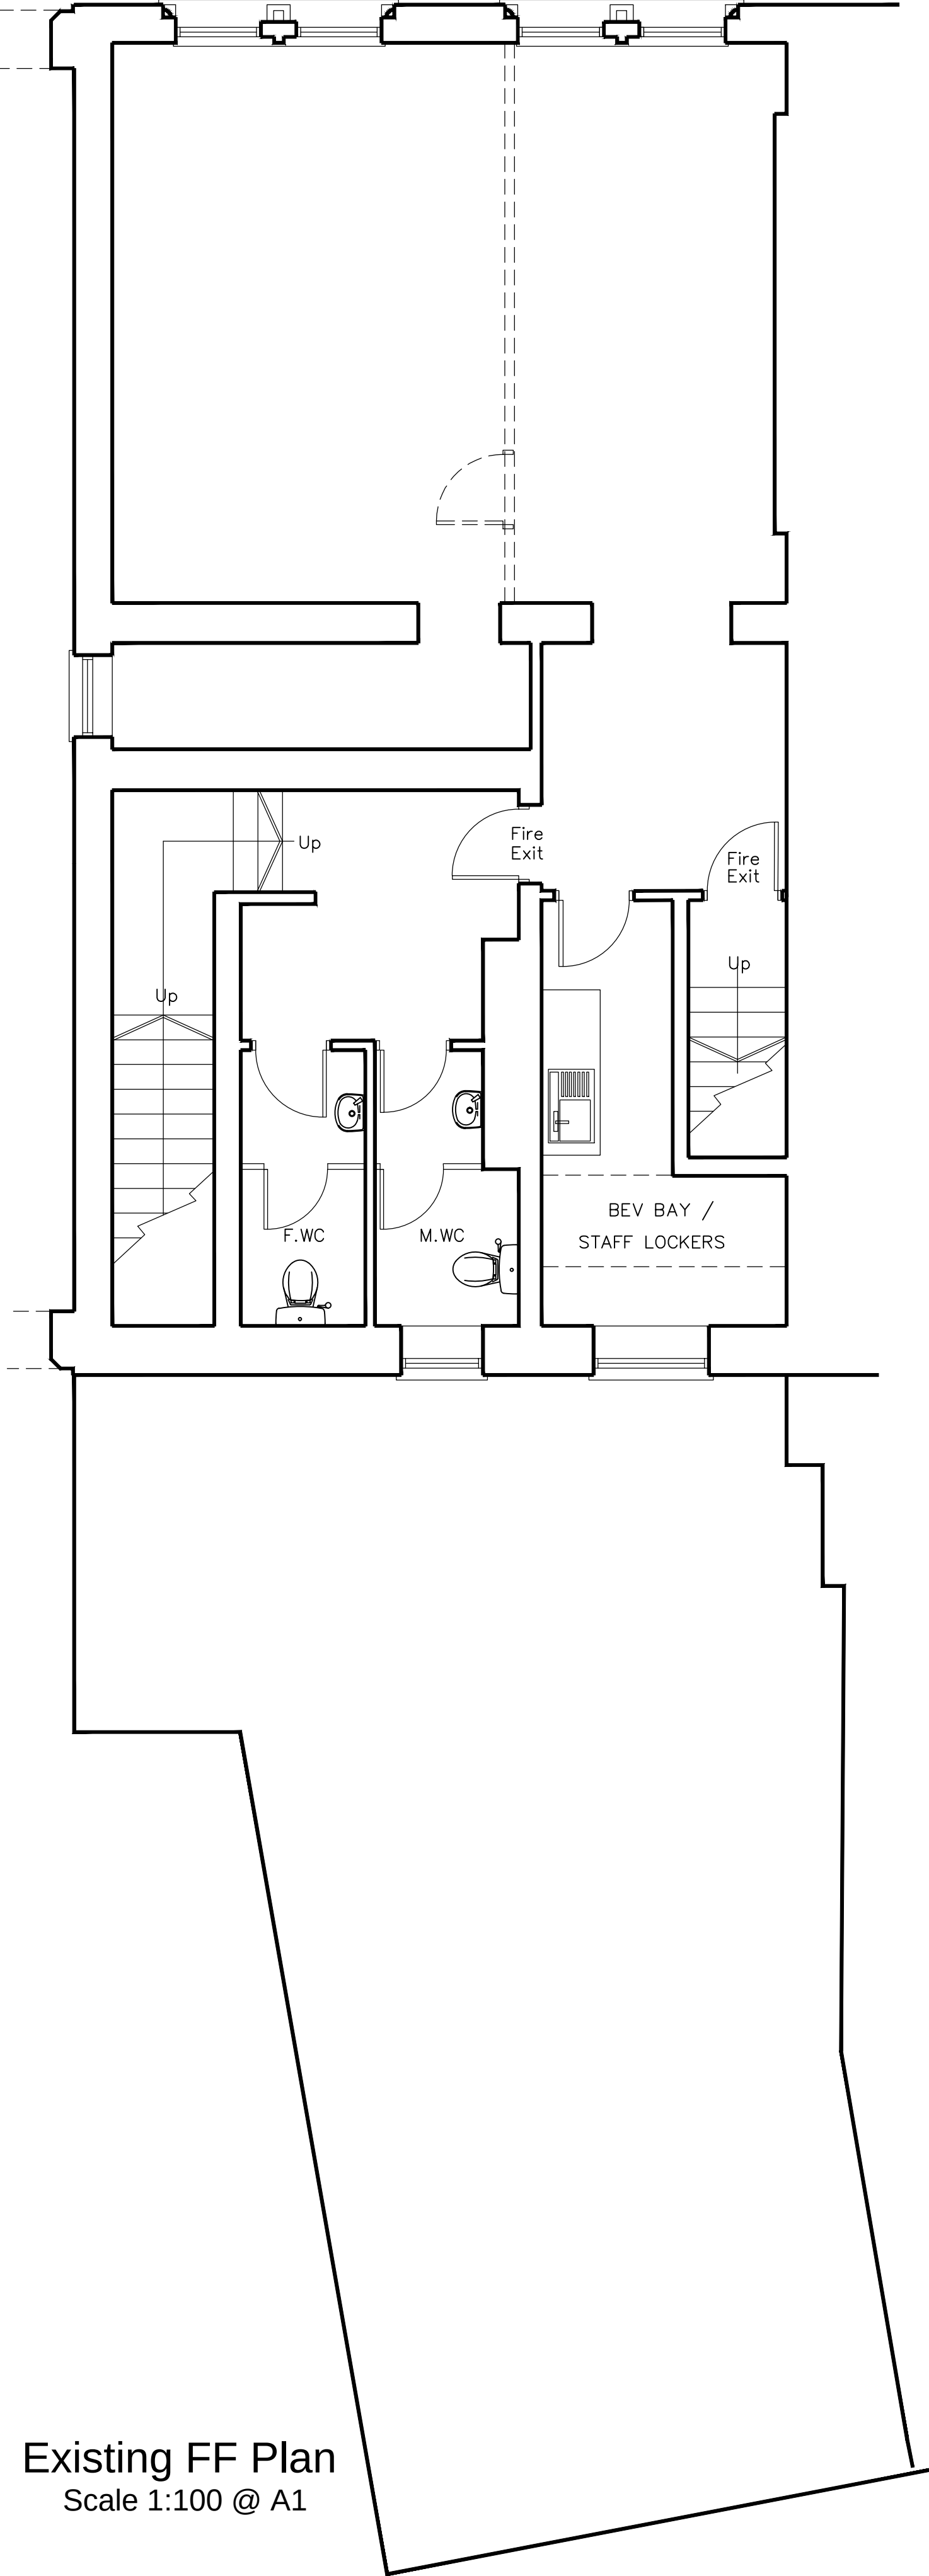


Existing FF Plan
Scale 1:100 @ A1

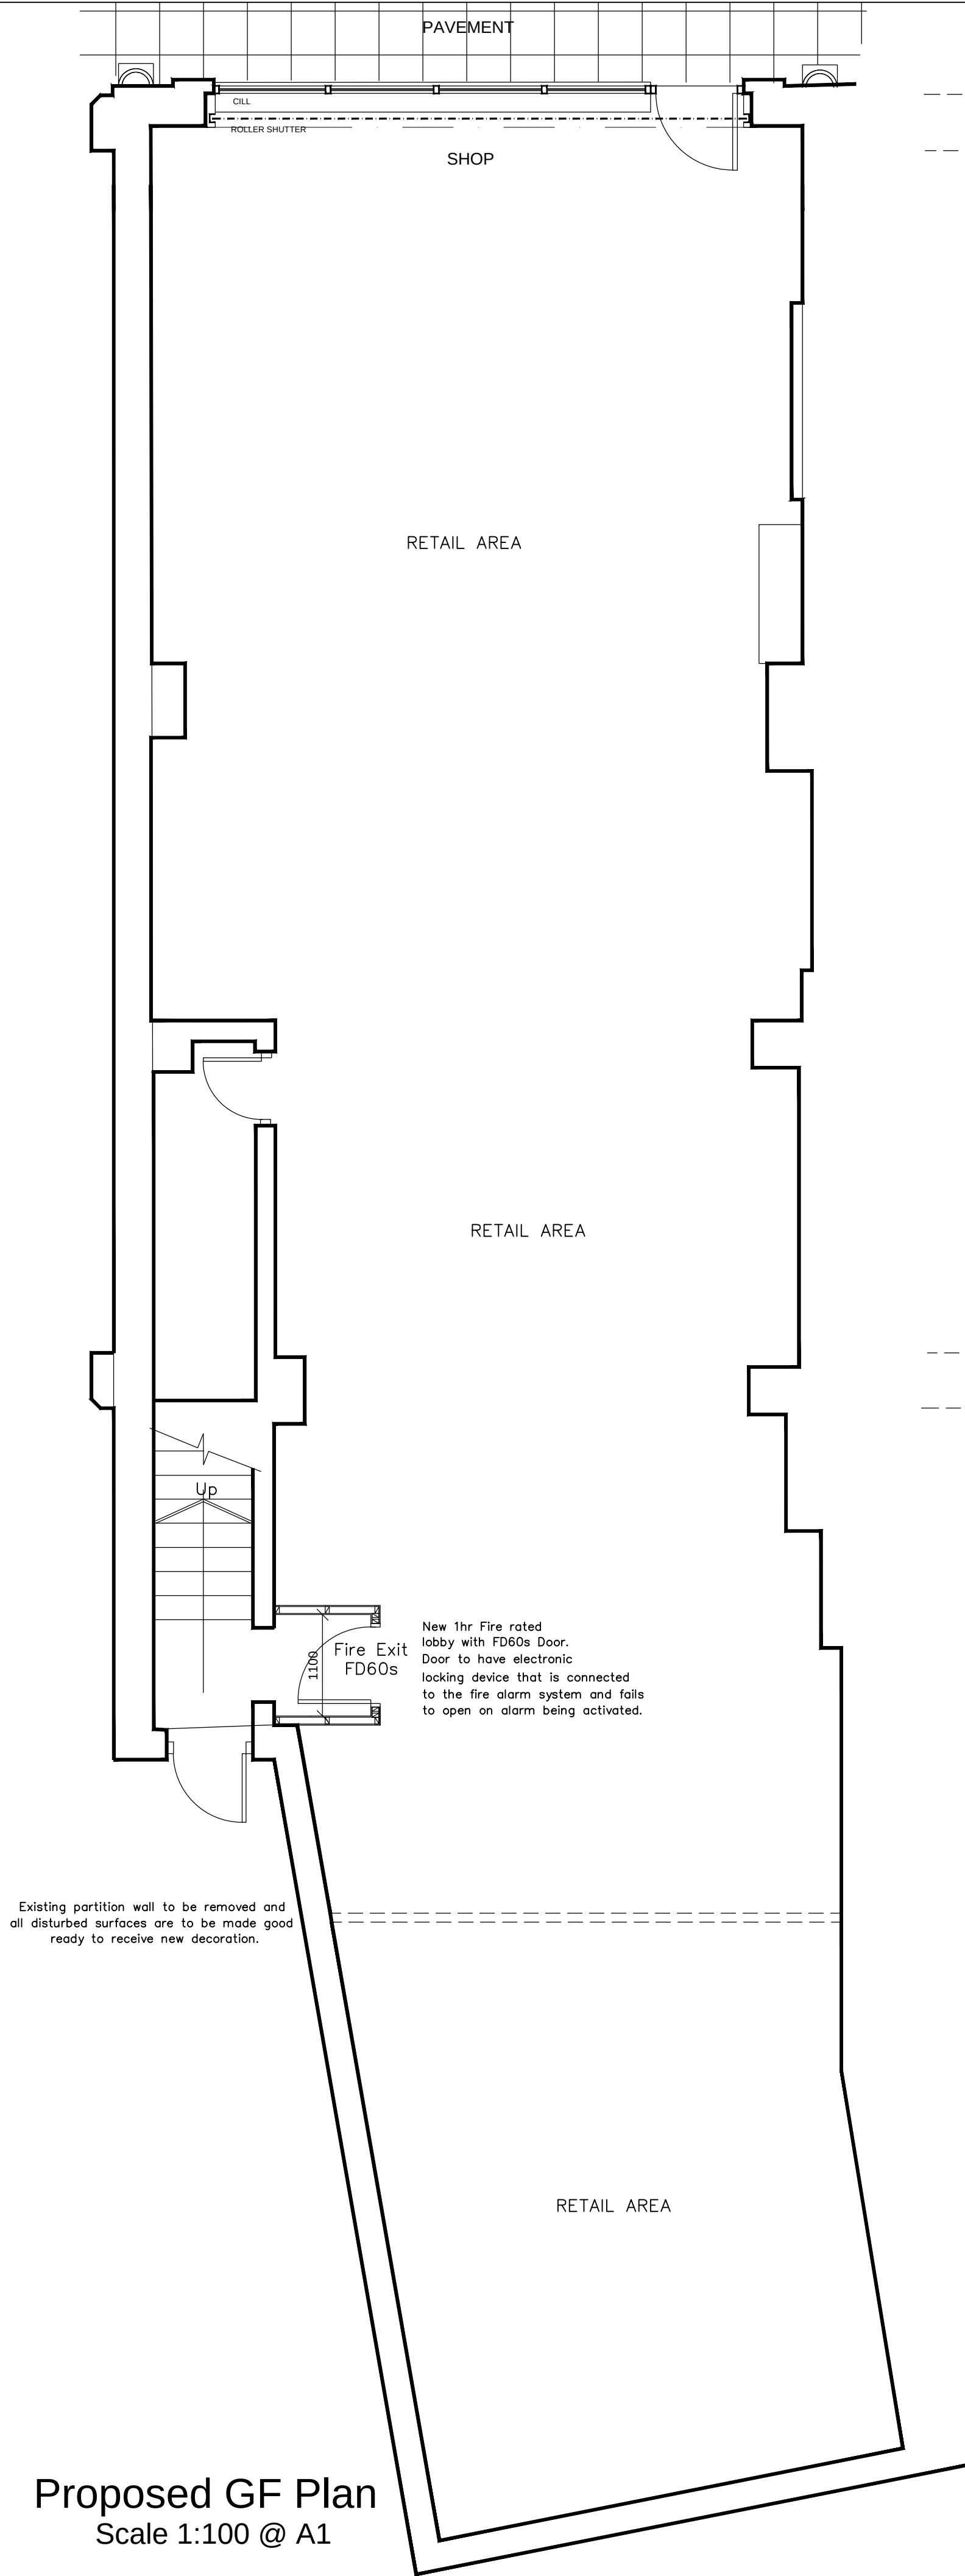

Proposed GF Plan
Scale 1:100 @ A1

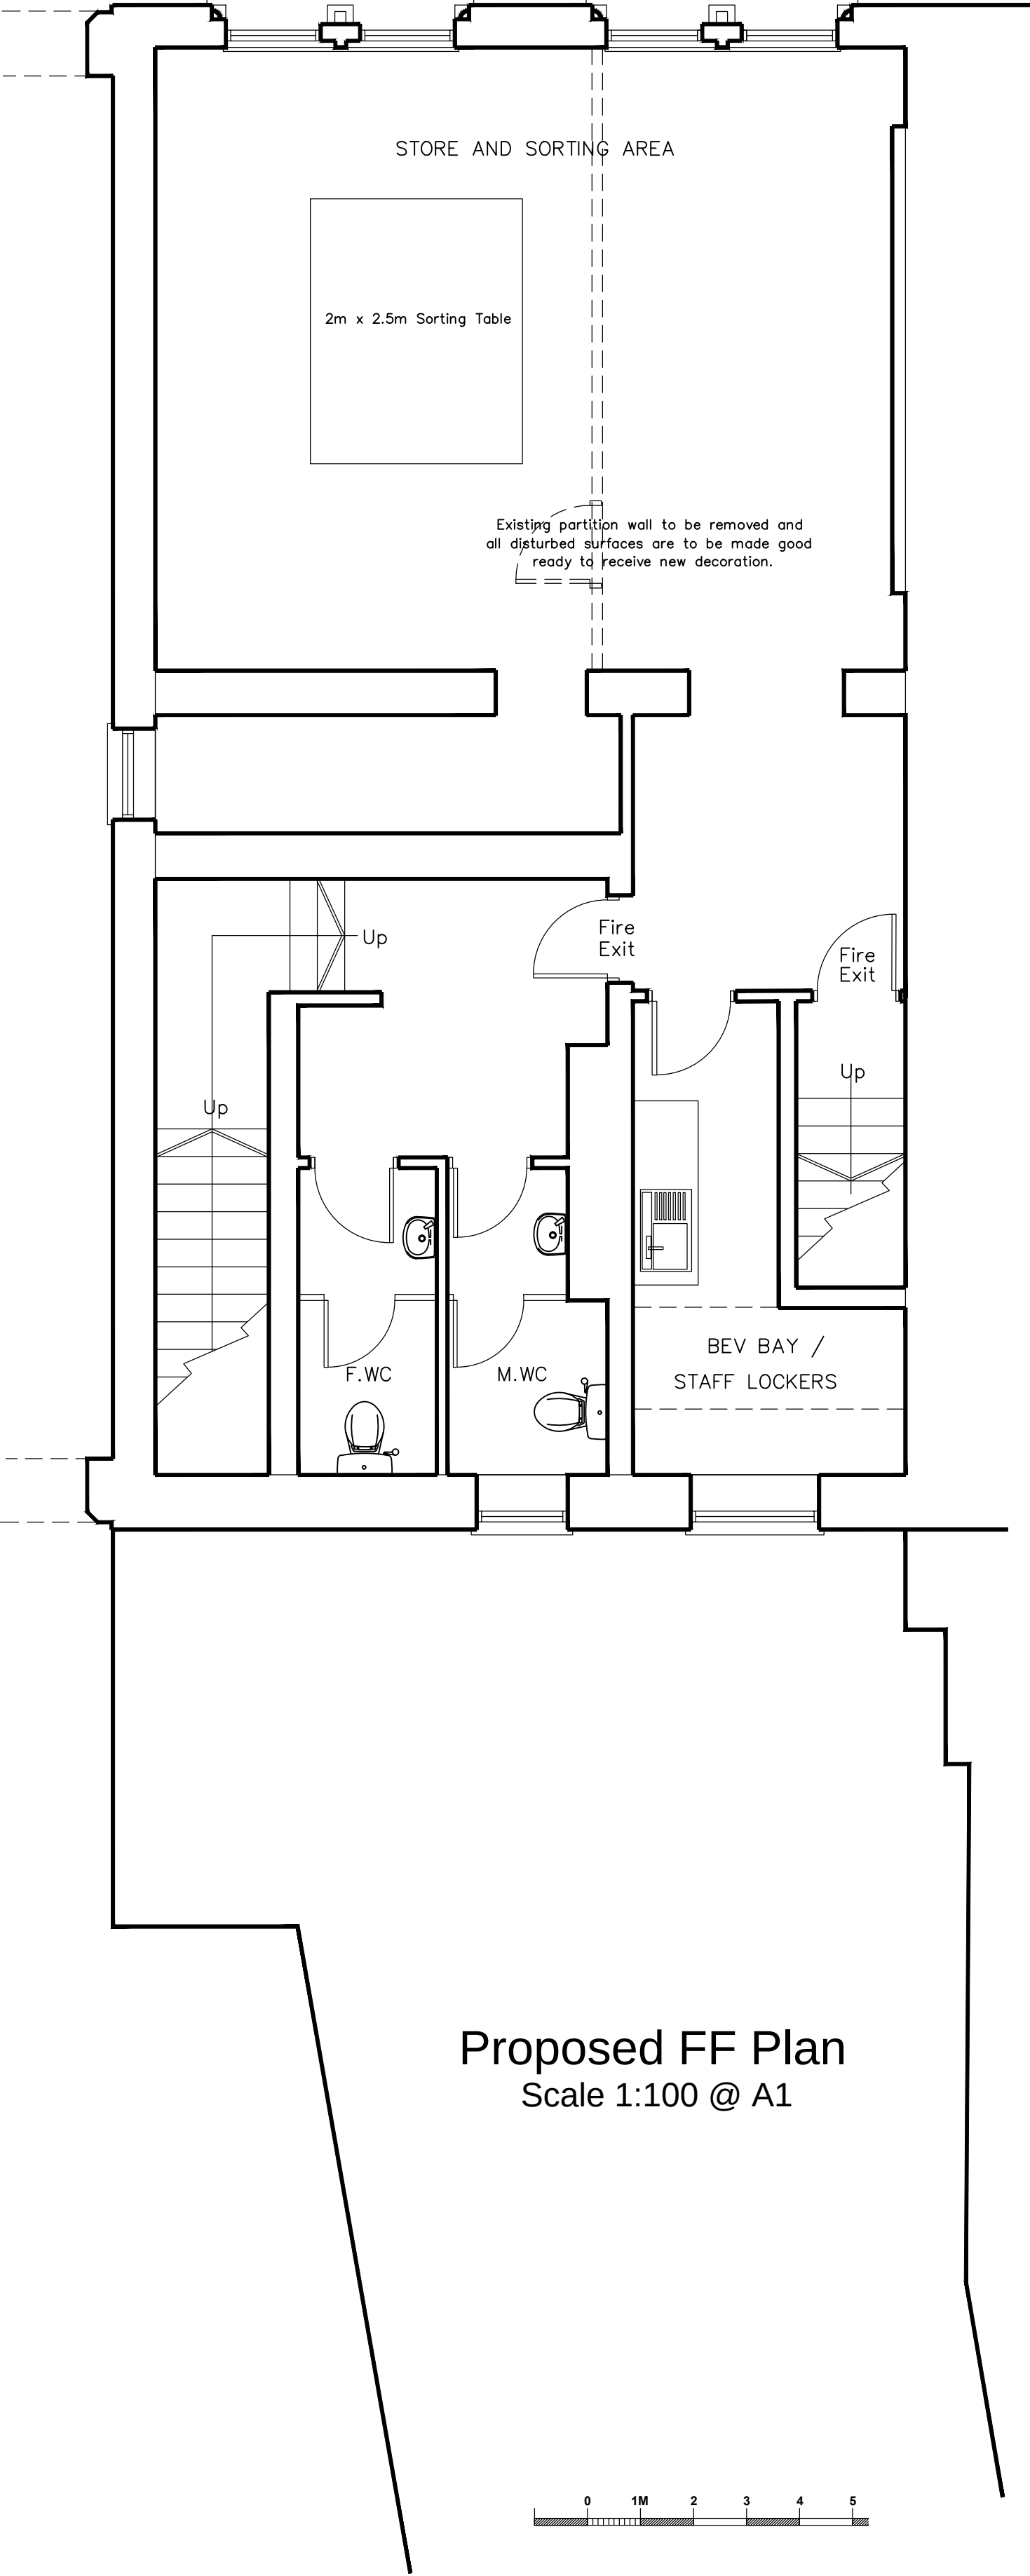

Proposed FF Plan
Scale 1:100 @ A1

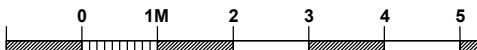

FOR APPROVAL

Project	Drg. No.	Revision	Scale	1:25 & 1:50 @ A1
Proposed Sense Shop Fit-out & Shopfront at 2 Regent Street Wrexham	AL-2998-SS02		By	Date
			Chkd	05 - 05 - 2020
Drawing Title		Existing & Proposed Plans		