



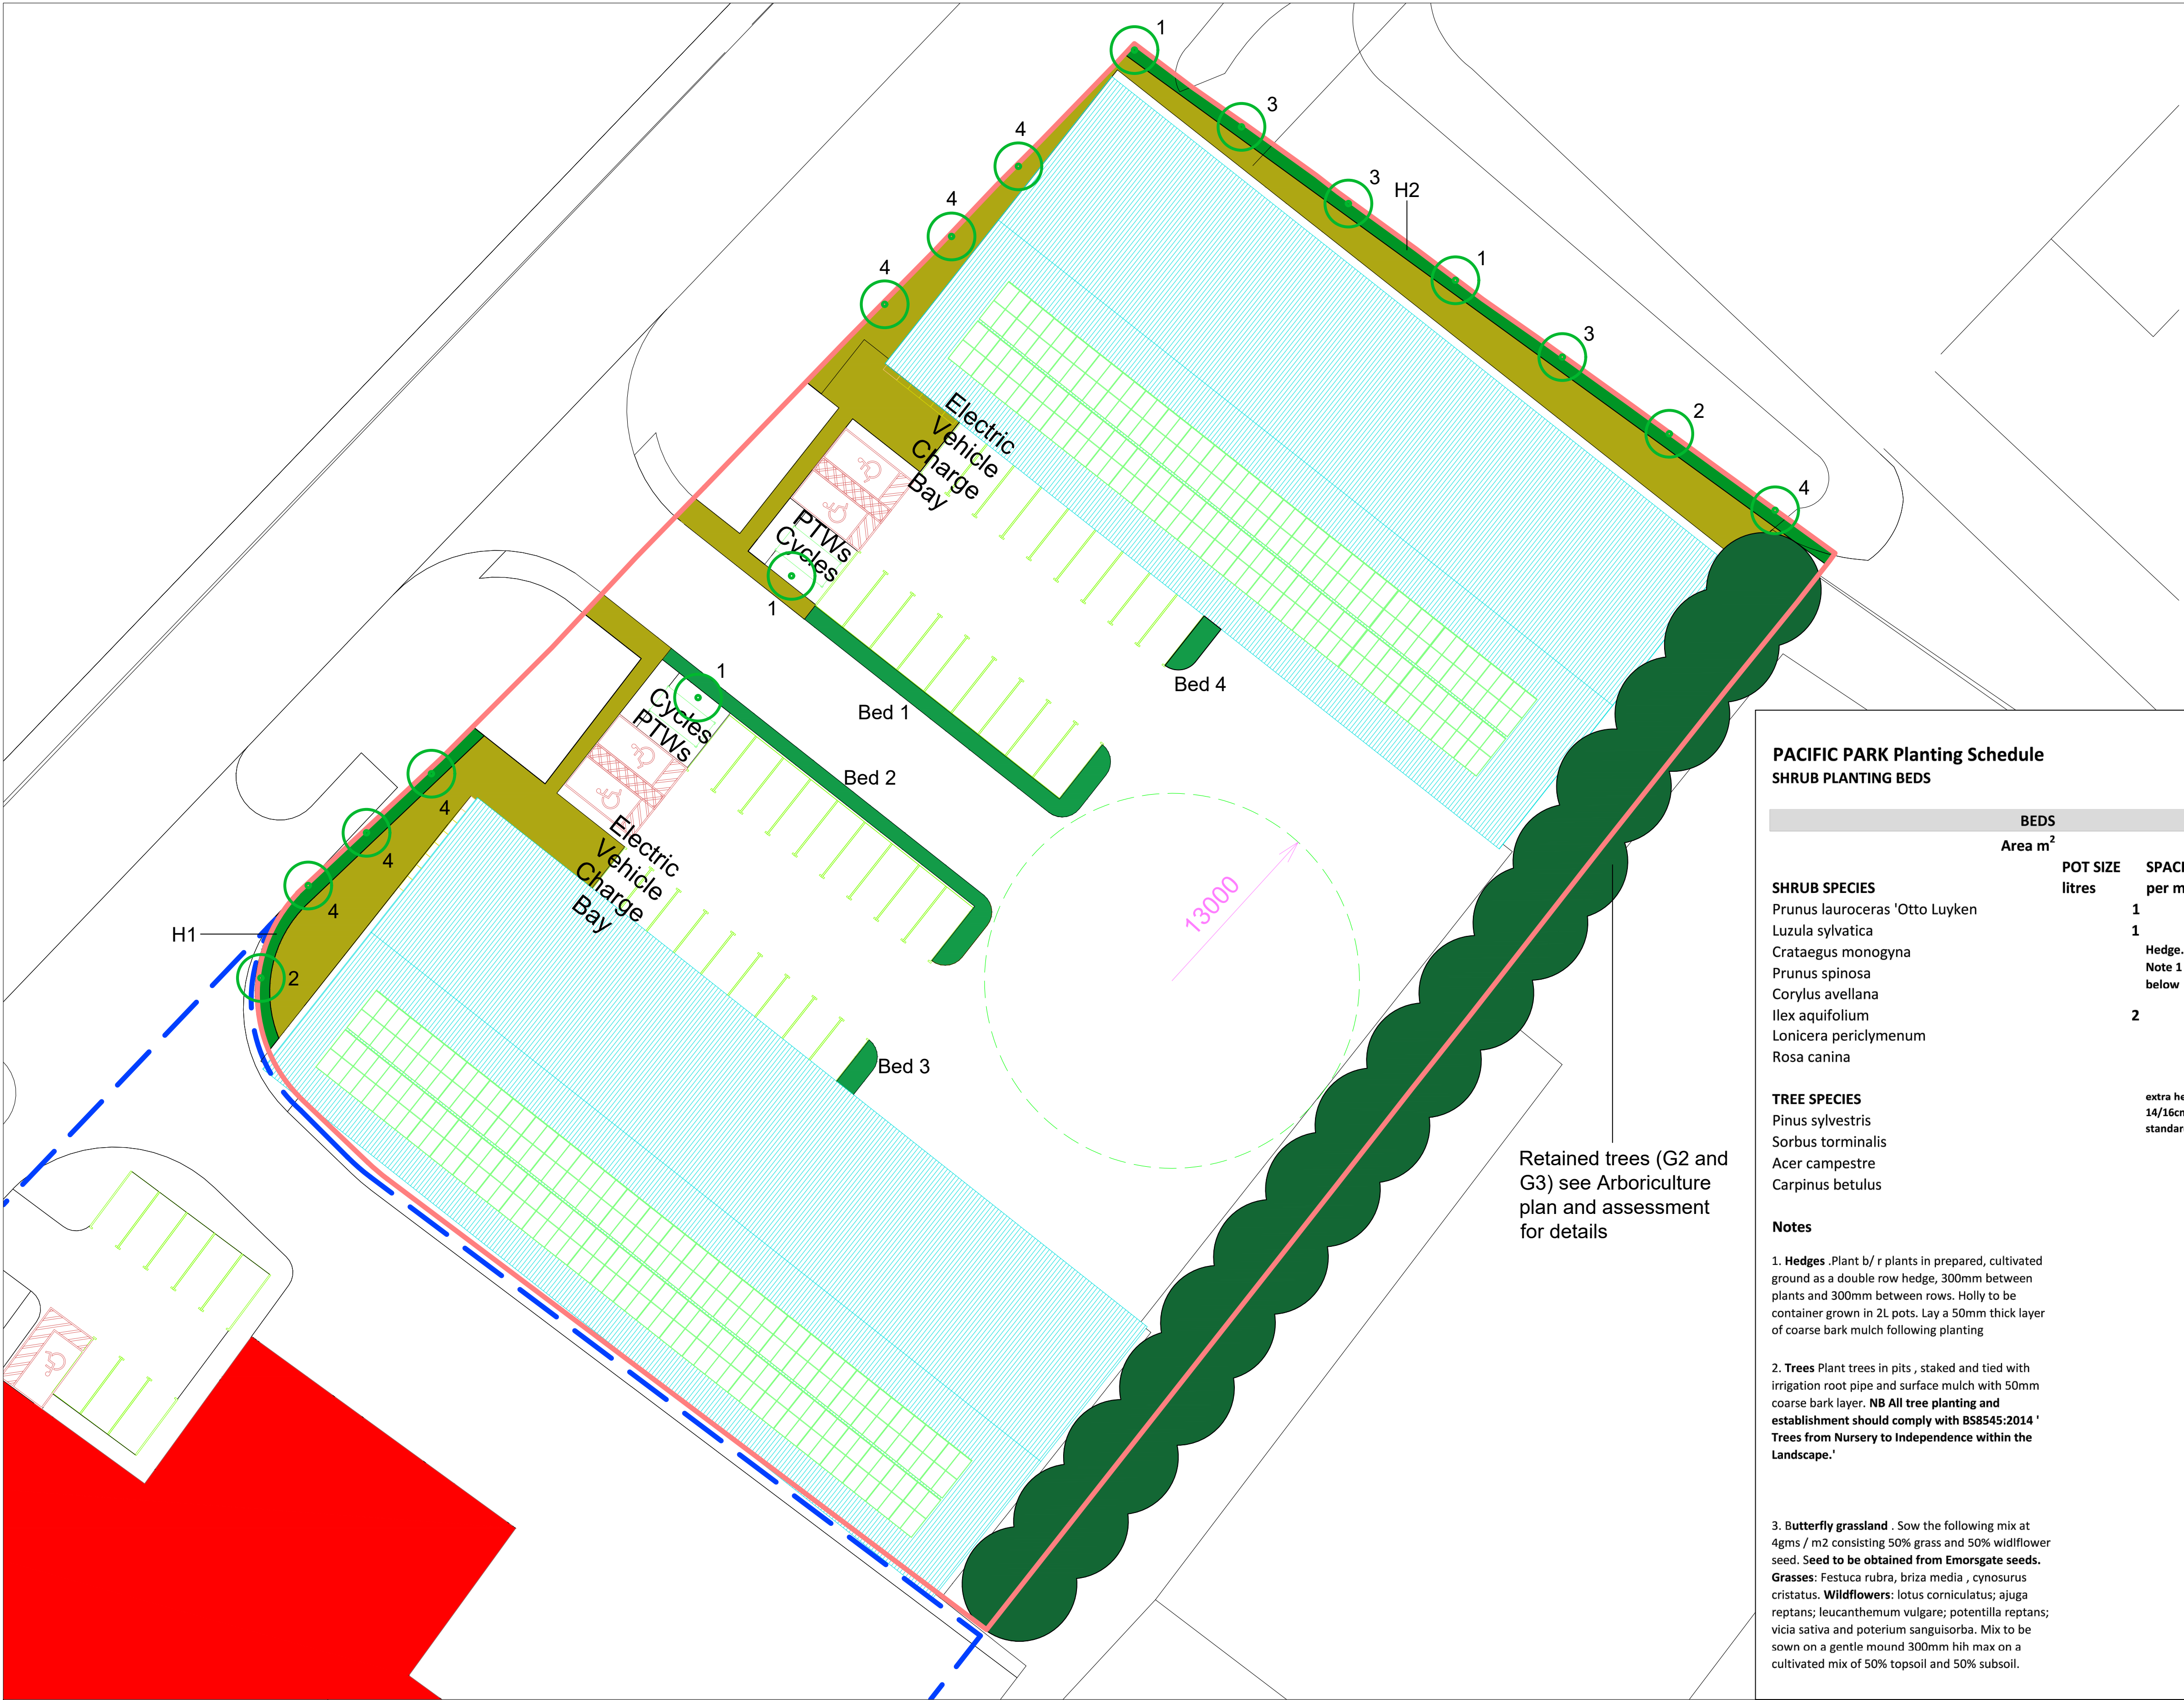

Key

Tree Species

- 1 Scot's pine (Pinus sylvestris)
- 2 Wild service tree (Sorbus torminalis)
- 3 Field maple (Acer campestre)
- 4 Hornbeam (Carpinus betulus)

 

Butterfly Grassland

Programme for landscape works:

The works will be carried out from July to end of December 2021.

PACIFIC PARK Planting Schedule
SHRUB PLANTING BEDS

BEDS	Area m ²	Bed 1 (35m)	Bed 2 (34 m2)	Bed 3 (5m2)	Bed 4 (6m2)	H1 (28m) ¹	H2 (60m) ¹	Trees
SHRUB SPECIES	POT SIZE litres	SPACING per m2						
Prunus lauroceras 'Otto Luyken	1	6	105	104	30	36		
Luzula sylvatica	1	6	105	100				
Crataegus monogyna	Hedge. See Note 1 below					90	200	
Prunus spinosa						20	50	
Corylus avellana						30	75	
Ilex aquifolium	2					10	25	
Lonicera periclymenum						20	25	
Rosa canina						15	25	
TREE SPECIES	extra heavy 14/16cms standards							
Pinus sylvestris								4
Sorbus torminalis								2
Acer campestre								3
Carpinus betulus								7

Notes

- Hedges.** Plant b/ r plants in prepared, cultivated ground as a double row hedge, 300mm between plants and 300mm between rows. Holly to be container grown in 2L pots. Lay a 50mm thick layer of coarse bark mulch following planting
- Trees** Plant trees in pits , staked and tied with irrigation root pipe and surface mulch with 50mm coarse bark layer. **NB All tree planting and establishment should comply with BS8545:2014 ' Trees from Nursery to Independence within the Landscape.'**
- Butterfly grassland .** Sow the following mix at 4gms / m2 consisting 50% grass and 50% wildflower seed. **Seed to be obtained from Emorsgate seeds.**
Grasses: Festuca rubra, briza media , cynosurus cristatus. **Wildflowers:** lotus corniculatus; ajuga reptans; leucanthemum vulgare; potentilla reptans; vicia sativa and potereum sanguisorba. Mix to be sown on a gentle mound 300mm hih max on a cultivated mix of 50% topsoil and 50% subsoil.

Retained trees (G2 and G3) see Arboriculture plan and assessment for details

Do not scale from this drawing.

Verify all dimensions on site before commencing work. Any discrepancies should be reported without delay to Chris Burnett Associates.

Date	Details	Revision

© Chris Burnett Associates 2017. This plan should not be reproduced in whole or in part without prior written permission.

Landscape Proposals

Chris
BURNETT
associates

White House Farm
Shocklach, Malpas
Chester SY14 7BN
Tel: 01829 250646
Fax: 01829 250527
Mob: 017809 029810
chris@chrisburnettassociates.co.uk
www.chrisburnettassociates.co.uk

Landscape Architects

Client
Mr B De Jong

Project
Pacific Park

Scale 1:250 @ A1

Date 12.07.21	Drawn HB	Checked CB
Dwg No. PP20.1A	Revision	

