


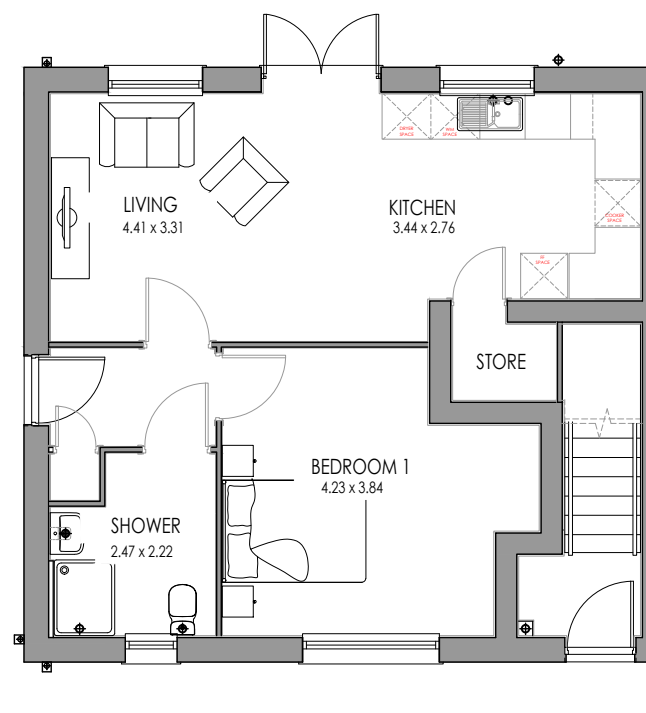

GROUND FLOOR (529 SQ FT)



FIRST FLOOR (609 SQ FT)

Rev:	Description:	Date:
 Castle Green Homes, Unit 20, St. Asaph Business Park, Ffordd Richard Davies, St Asaph, Denbighshire. LL17 0LJ. Tel. 01745 536677		
Site: Rossett Road, Rossett		
Title: 2P1B Plans		
Scale: 1:100 @ A3	Date: 18.01.21	
Ref: RRDR - 2P1B. PL01	Rev: -	



FRONT ELEVATION



SIDE ELEVATION



REAR ELEVATION

Rev:	Description:	Date:



Castle Green Homes,
Unit 20,
St. Asaph Business Park,
Ffordd Richard Davies, St Asaph,
Denbighshire. LL17 0LJ.
Tel. 01745 536677

Site:	Rossett Road, Rossett
-------	-----------------------


Title:	2P1B Elevations (Brick)
--------	-------------------------

Scale:	1:100 @ A3
--------	------------


Date:	18.01.21
-------	----------

Ref:	RRDR - 2P1B. PL01
------	-------------------

Rev:	-
------	---

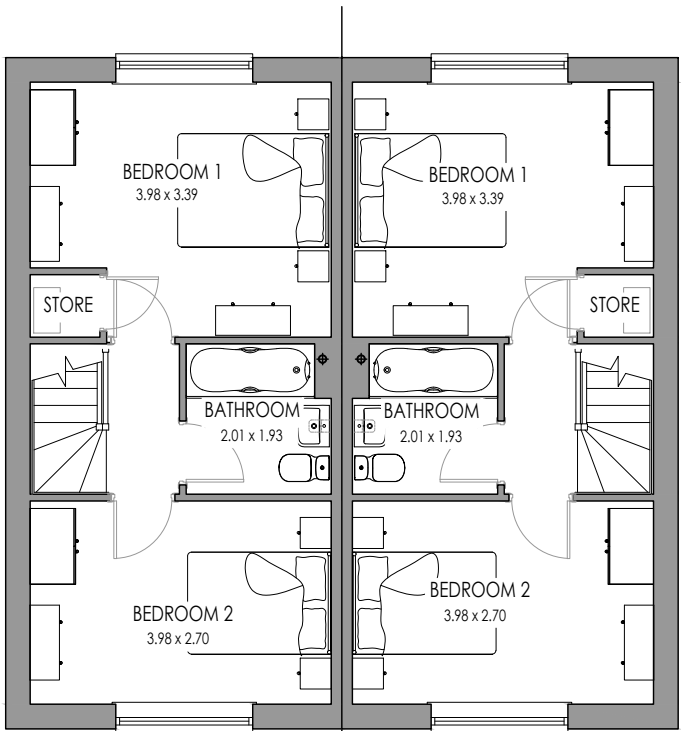

OAKLEY AS
FIRST FLOOR

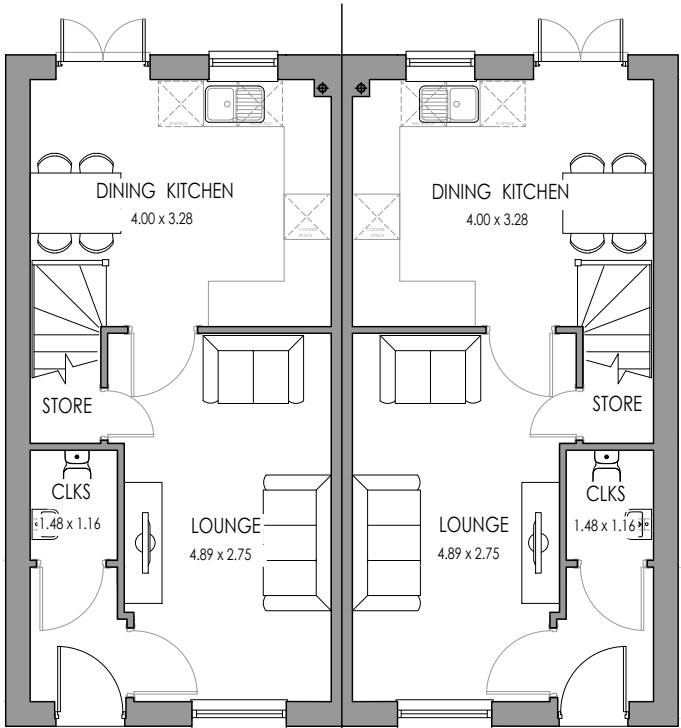

OAKLEY AS
GROUND FLOOR

Rev:	Description:	Date:
 Castle Green Homes, Unit 20, St. Asaph Business Park, Ffordd Richard Davies, St Asaph, Denbighshire. LL17 0LJ. Tel. 01745 536677		
Site:	Rossett Road, Rossett	
Title:	Oakley Semi Floor Plans	
Scale:	1:100 @ A3	Date: 18.01.21
Ref:	RRDR - OAKSEMI. PL01	Rev: -



OAKLEY AS
FRONT ELEVATION

OAKLEY OPP
FRONT ELEVATION




OAKLEY AS
SIDE ELEVATION



OAKLEY OPP
REAR ELEVATION

OAKLEY AS
REAR ELEVATION

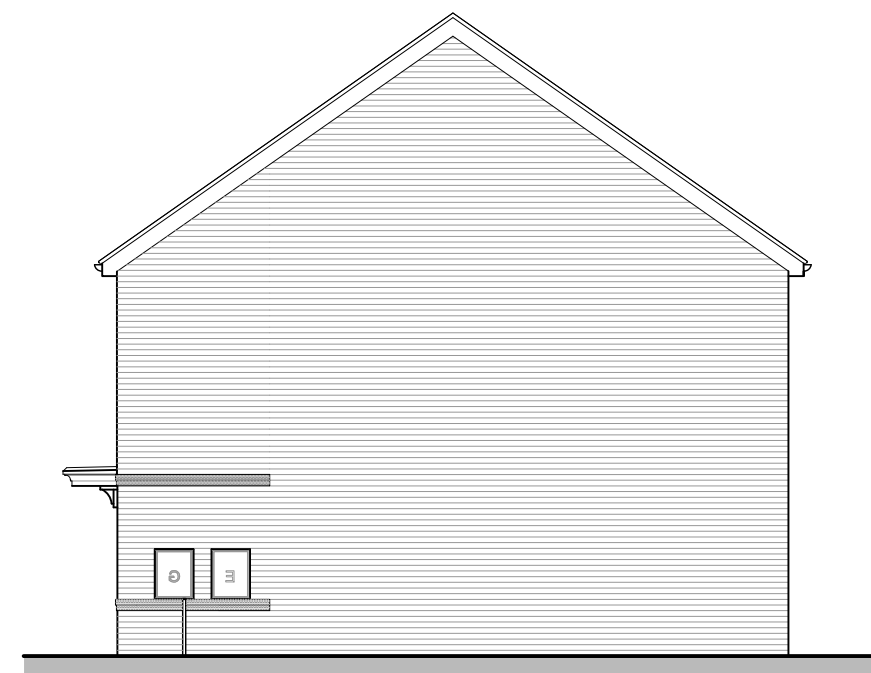

OAKLEY OPP
SIDE ELEVATION

Rev:	Description:	Date:




Castle Green Homes,
Unit 20,
St. Asaph Business Park,
Ffordd Richard Davies, St Asaph,
Denbighshire. LL17 0LJ.
Tel. 01745 536677

Site:	Rossett Road, Rossett		
Title:	Oakley Semi Elevations Brick		
Scale:	1:100 @ A3	Date:	18.01.21
Ref:	RRDR - OAKSEMI. PL02	Rev:	-



OAKLEY AS
FRONT ELEVATION

OAKLEY OPP
FRONT ELEVATION

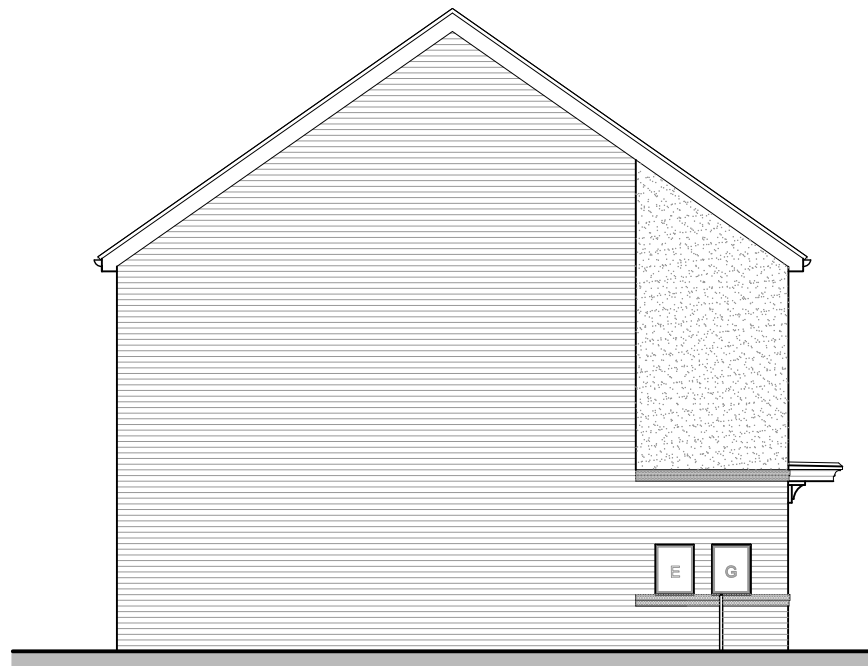

OAKLEY AS
SIDE ELEVATION



OAKLEY OPP
REAR ELEVATION

OAKLEY AS
REAR ELEVATION





OAKLEY OPP
SIDE ELEVATION

Rev:	Description:	Date:



Castle Green Homes,
Unit 20,
St. Asaph Business Park,
Ffordd Richard Davies, St Asaph,
Denbighshire. LL17 0LJ.
Tel. 01745 536677

Site:	Rossett Road, Rossett		
Title:	Oakley Semi Elevations Render		
Scale:	1:100 @ A3	Date:	18.01.21
Ref:	RRDR - OAKSEMI. PL03	Rev:	-

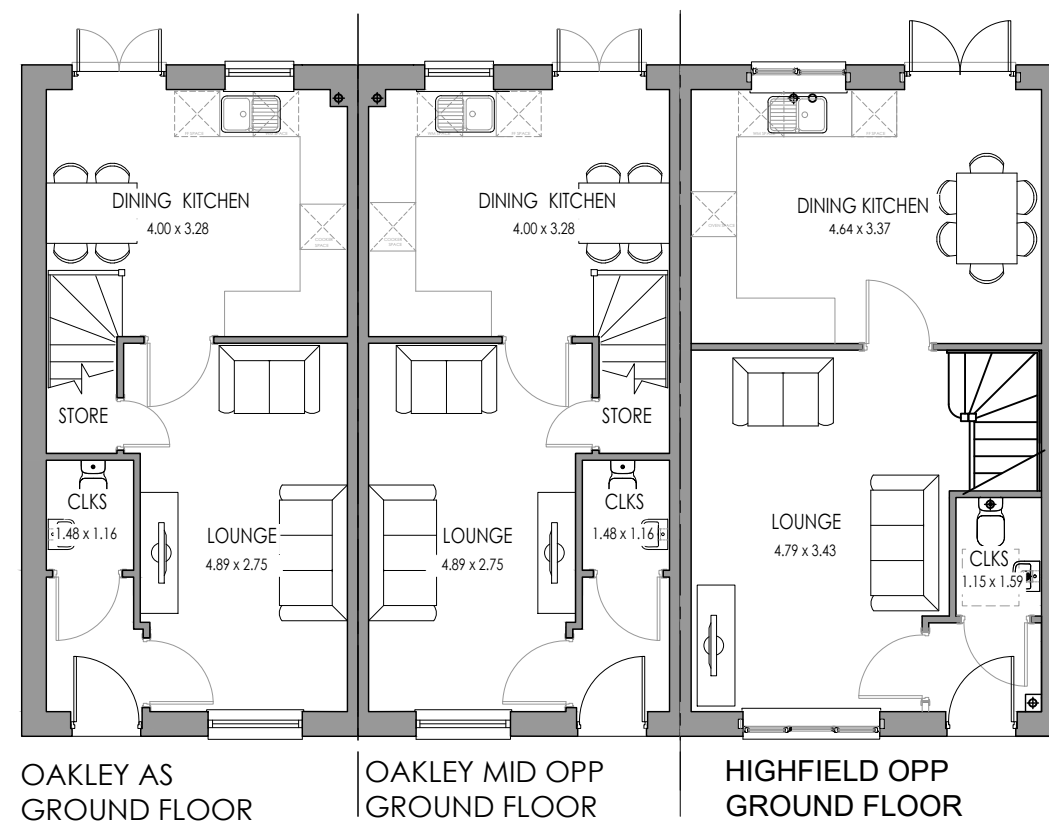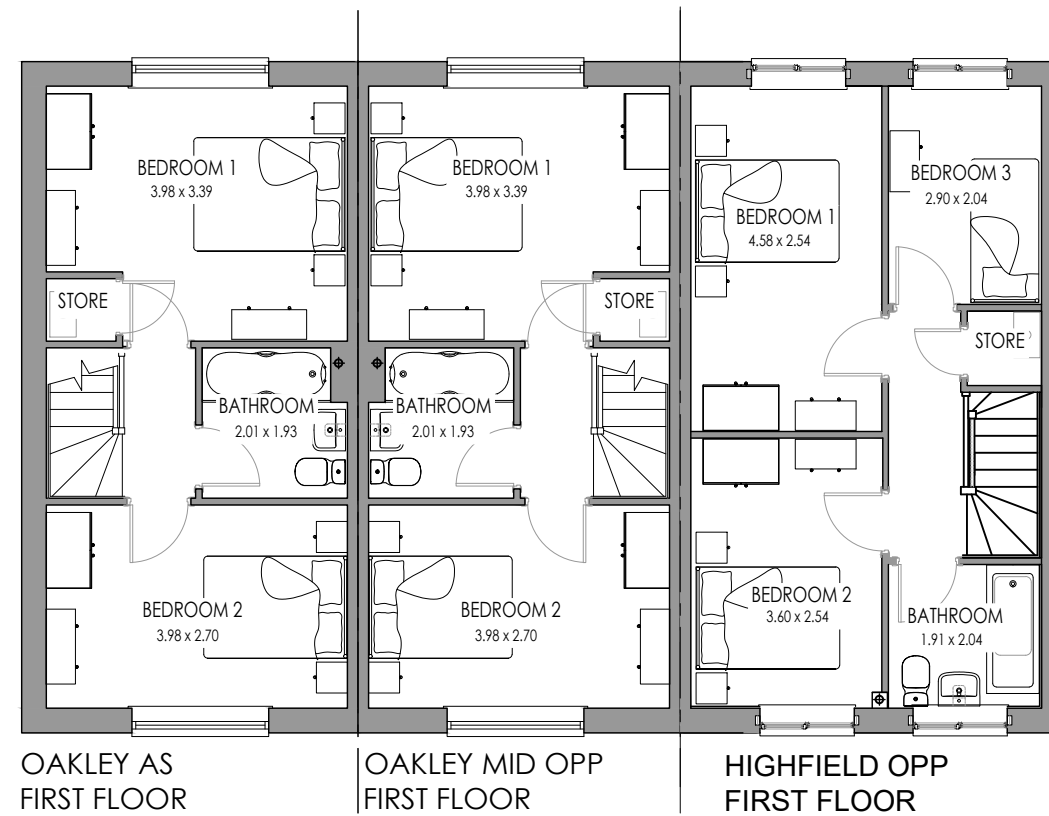


Rev:	Description:	Date:
 Castle Green Homes, Unit 20, St. Asaph Business Park, Ffordd Richard Davies, St Asaph, Denbighshire. LL17 0LJ. Tel. 01745 536677		
Site:	Rossett Road, Rossett	
Title:	Oakley & Highfield 3 Block Floor Plans	
Scale:	1:100 @ A3	Date: 18.01.21
Ref:	RRDR - OAKHIGH3. PL01	Rev: -



OAKLEY AS
FRONT ELEVATION

OAKLEY MID OPP
FRONT ELEVATION

HIGHFIELD OPP
FRONT ELEVATION

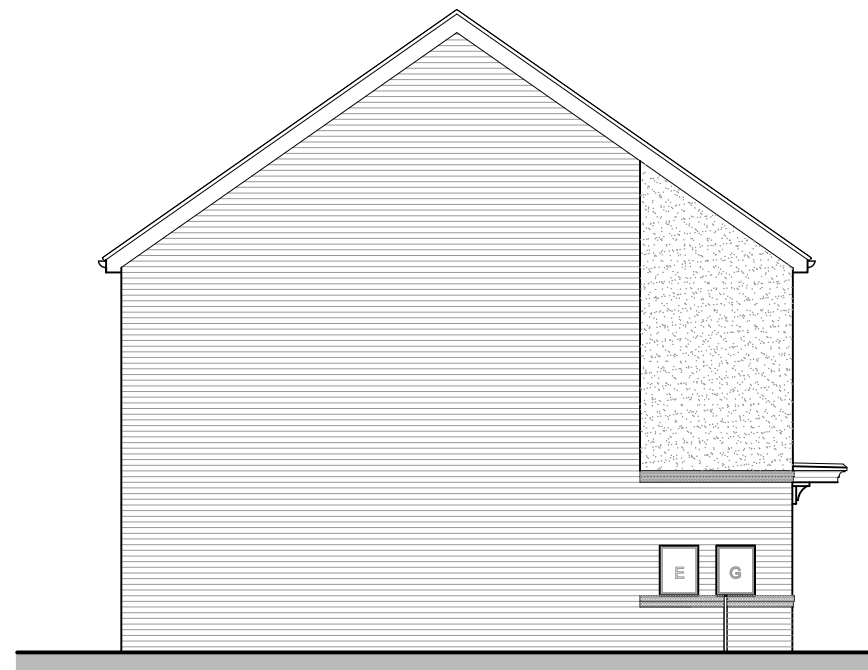


OAKLEY AS
SIDE ELEVATION



HIGHFIELD OPP
REAR ELEVATION

OAKLEY MID OPP
REAR ELEVATION

OAKLEY AS
REAR ELEVATION

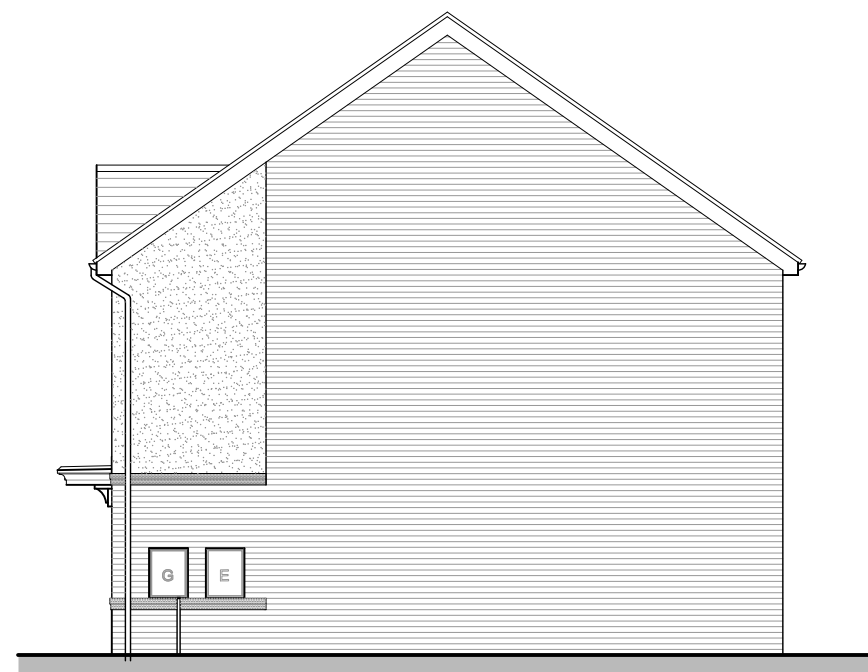



HIGHFIELD OPP
SIDE ELEVATION

Rev:	Description:	Date:



Castle Green Homes,
Unit 20,
St. Asaph Business Park,
Ffordd Richard Davies, St Asaph,
Denbighshire. LL17 0LJ.
Tel. 01745 536677

Site:	Rossett Road, Rossett	
Title:	Oakley & Highfield 3 Block Elevations (Render)	
Scale:	1:100 @ A3	Date: 18.01.21
Ref:	RRDR - OAKHIGH3. PL03	Rev: -

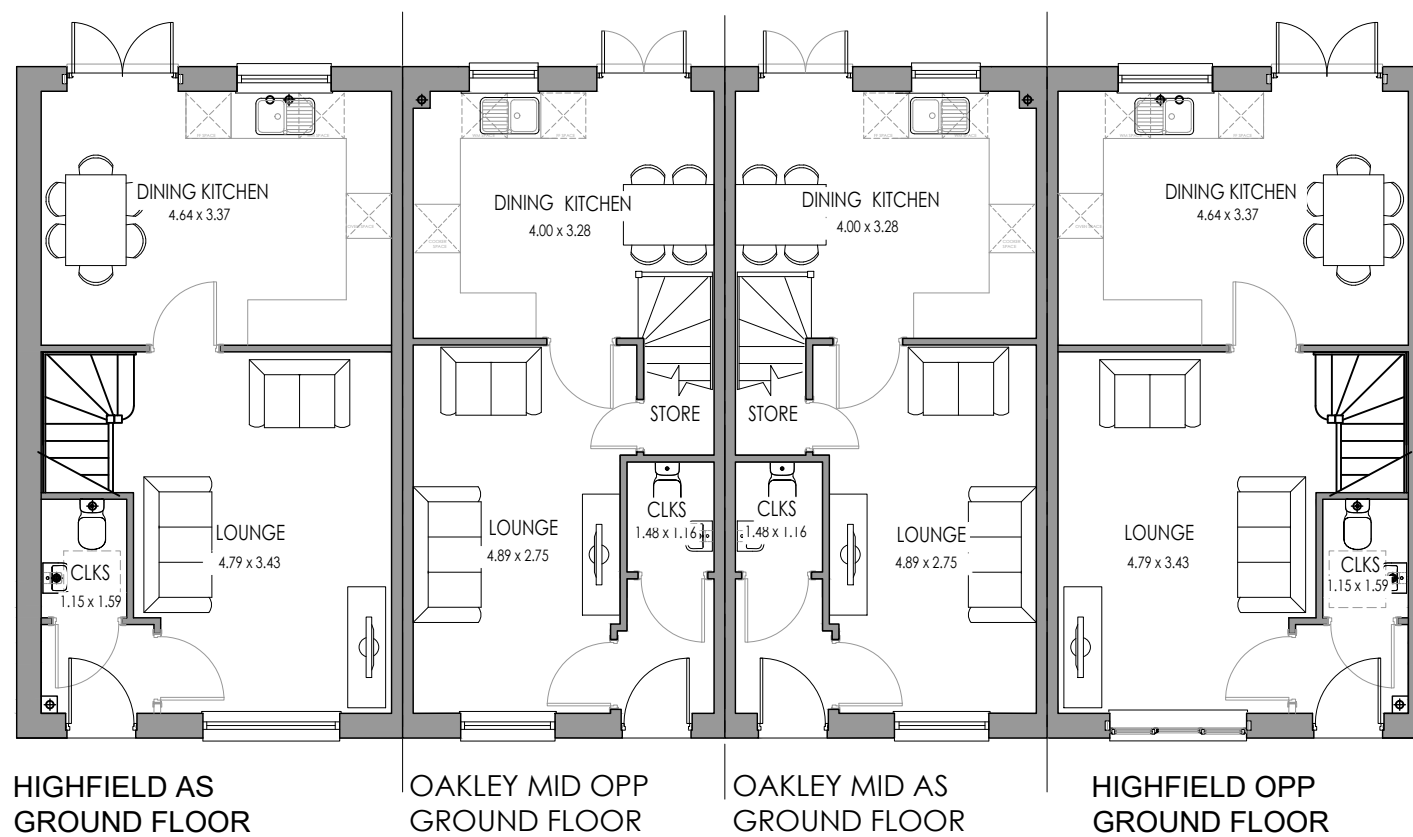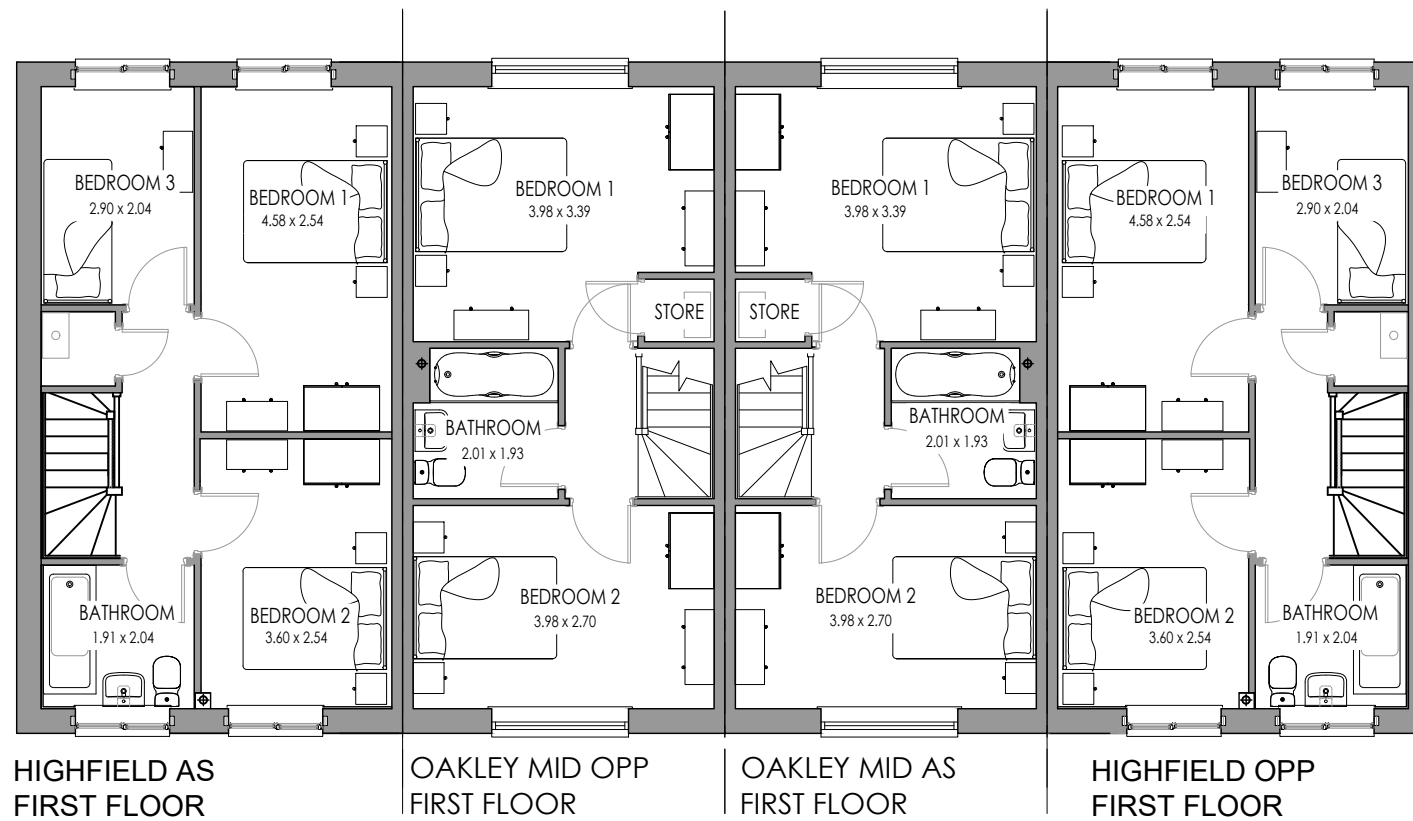

Rev:	Description:	Date:
 Castle Green Homes, Unit 20, St. Asaph Business Park, Ffordd Richard Davies, St Asaph, Denbighshire. LL17 0LJ. Tel. 01745 536677		
Site:	Rossett Road, Rossett	
Title:	Oakley & Highfield 4 Block Floor Plans	
Scale:	1:100 @ A3	Date: 18.01.21
Ref:	RRDR - OAKHIGH4. PL01	Rev: -



HIGHFIELD AS
FRONT ELEVATION

OAKLEY MID OPP
FRONT ELEVATION

OAKLEY MID OPP
FRONT ELEVATION

HIGHFIELD AS
FRONT ELEVATION



HIGHFIELD OPP
SIDE ELEVATION



HIGHFIELD AS
REAR ELEVATION

OAKLEY MID OPP
REAR ELEVATION

OAKLEY MID OPP
REAR ELEVATION

HIGHFIELD AS
REAR ELEVATION



HIGHFIELD AS
SIDE ELEVATION

Rev:	Description:	Date:



Castle Green Homes,
Unit 20,
St. Asaph Business Park,
Ffordd Richard Davies, St Asaph,
Denbighshire. LL17 0LJ.
Tel. 01745 536677

Site:	Rossett Road, Rossett	
Title:	Oakley & Highfield 4 Block Elevations (Brick)	
Scale:	1:100 @ A3	Date: 18.01.21
Ref:	RRDR - OAKHIGH4. PL02	Rev: -



OAKLEY AS
FRONT ELEVATION

OAKLEY MID OPP
FRONT ELEVATION

HIGHFIELD OPP
FRONT ELEVATION




OAKLEY AS
SIDE ELEVATION



HIGHFIELD OPP
REAR ELEVATION



OAKLEY MID OPP
REAR ELEVATION

OAKLEY AS
REAR ELEVATION

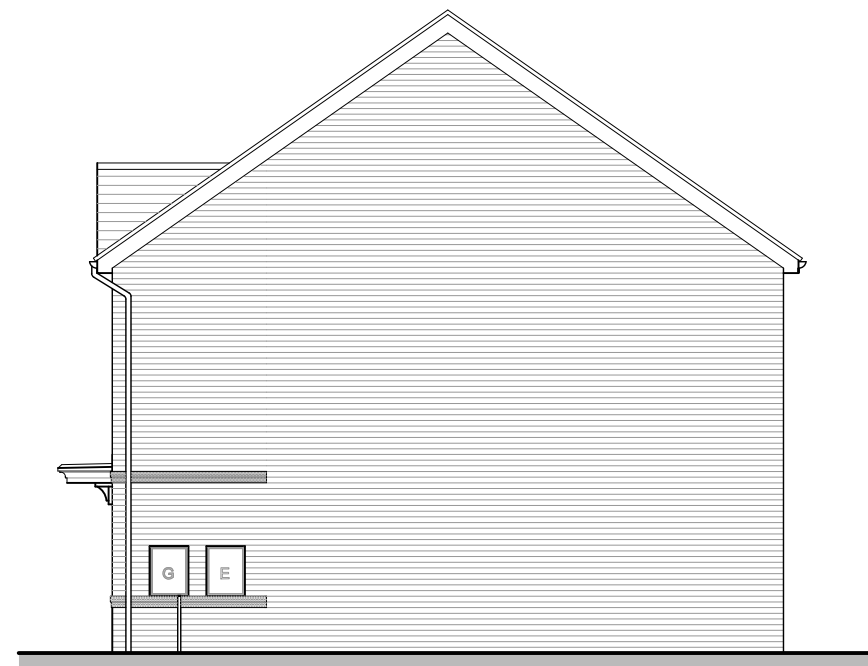

HIGHFIELD OPP
SIDE ELEVATION

Rev:	Description:	Date:
 Castle Green Homes, Unit 20, St. Asaph Business Park, Ffordd Richard Davies, St Asaph, Denbighshire. LL17 0LJ. Tel. 01745 536677		
Site: Rossett Road, Rossett		
Title: Oakley & Highfield 3 Block Elevations (Brick)		
Scale: 1:100 @ A3	Date: 18.01.21	
Ref: RRDR - OAKHIGH3. PL02	Rev: -	

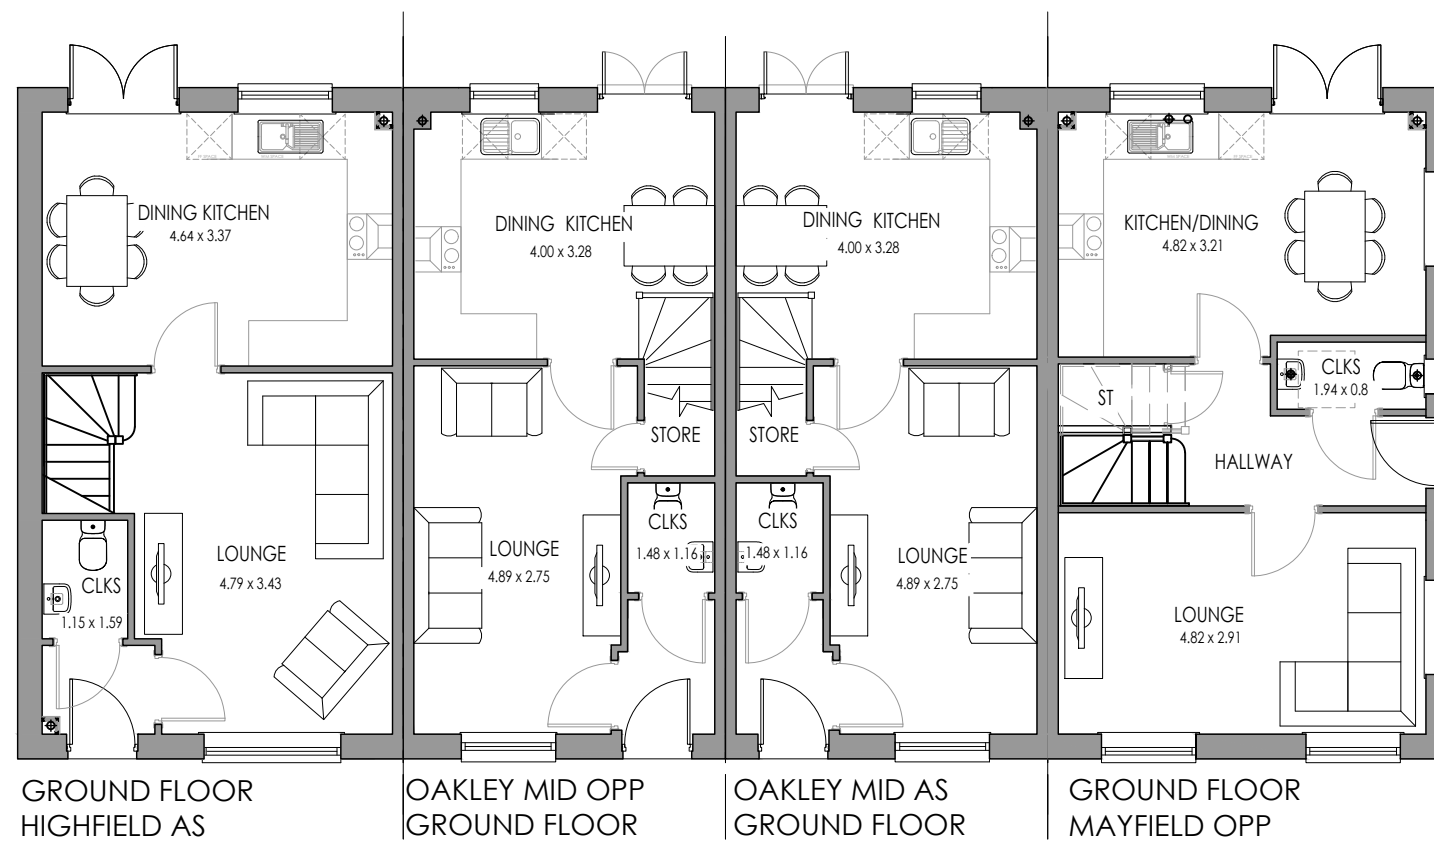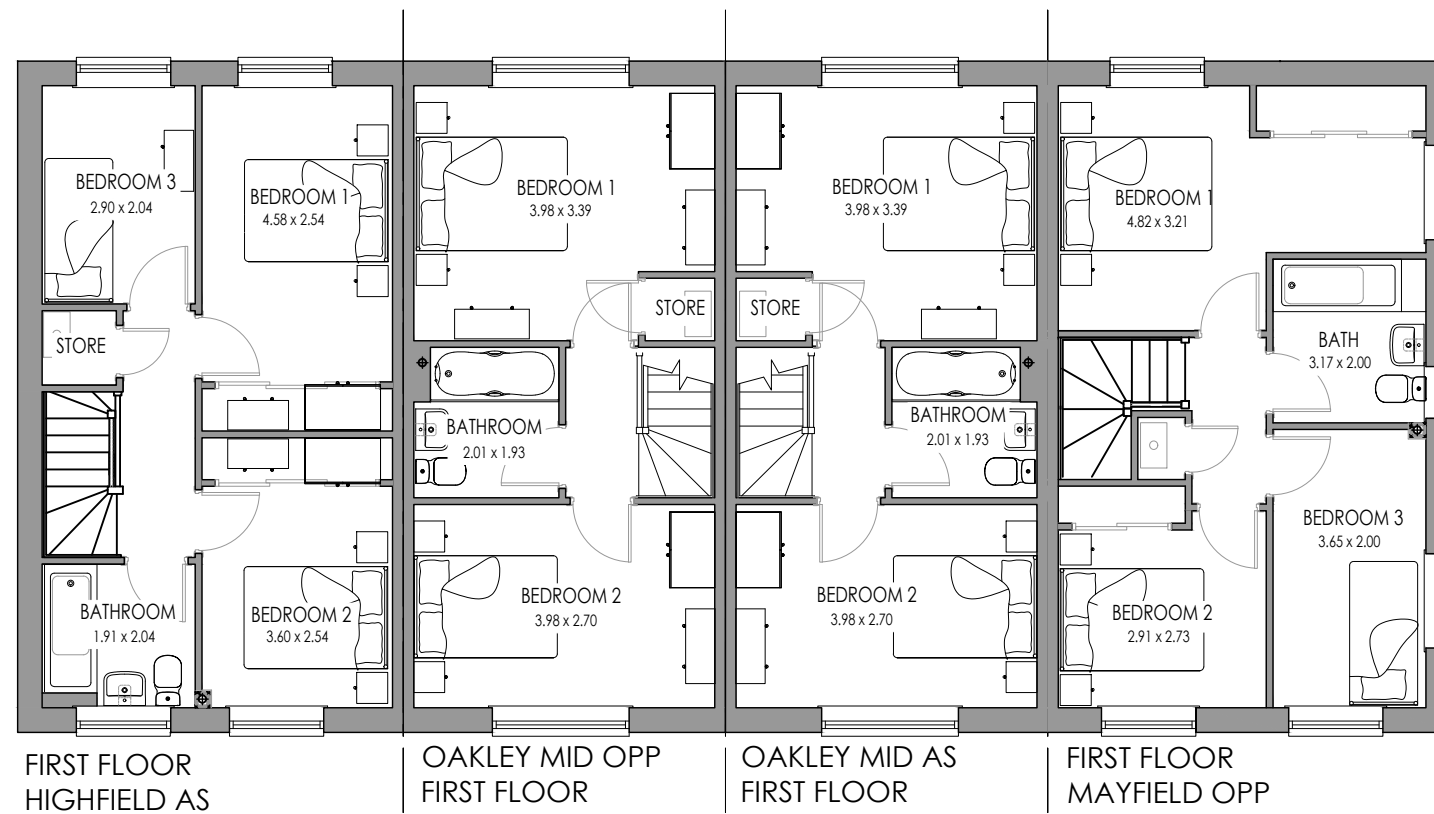

Rev:	Description:	Date:
 Castle Green Homes, Unit 20, St. Asaph Business Park, Ffordd Richard Davies, St Asaph, Denbighshire. LL17 0LJ. Tel. 01745 536677		
Site:	Rossett Road, Rossett	
Title:	Highfield, Oakley, Mayfield Plans	
Scale:	1:100 @ A3	Date: 18.01.21
Ref:	RRDR - HIOAKMAY. PL01	Rev: -



FRONT ELEVATION
HIGHFIELD AS

OAKLEY MID OPP
FRONT ELEVATION

OAKLEY MID AS
FRONT ELEVATION

FRONT ELEVATION
MAYFIELD OPP



SIDE ELEVATION
HIGHFIELD AS



REAR ELEVATION
MAYFIELD OPP

OAKLEY MID AS
REAR ELEVATION

OAKLEY MID OPP
REAR ELEVATION

REAR ELEVATION
HIGHFIELD AS




SIDE ELEVATION
MAYFIELD OPP

Rev:	Description:	Date:




Castle Green Homes,
Unit 20,
St. Asaph Business Park,
Ffordd Richard Davies, St Asaph,
Denbighshire. LL17 0LJ.
Tel. 01745 536677

Site:	Rossett Road, Rossett	
Title:	Highfield, Oakley, Mayfield Elevations	
Scale:	1:100 @ A3	Date: 18.01.21
Ref:	RRDR - HIOAKMAY. PL02	Rev: -

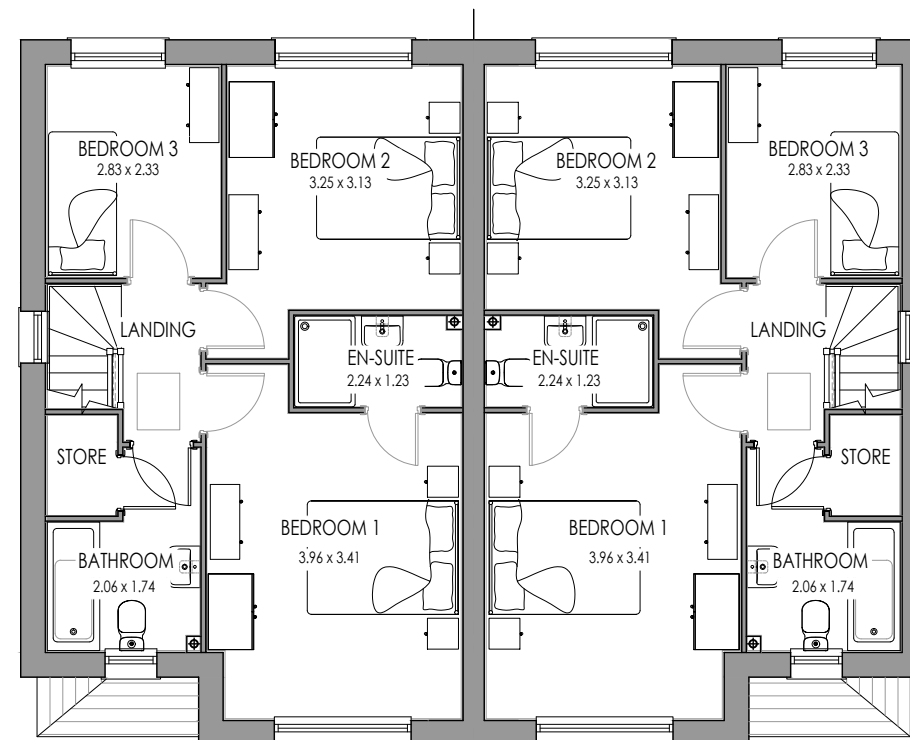

FIRST FLOOR

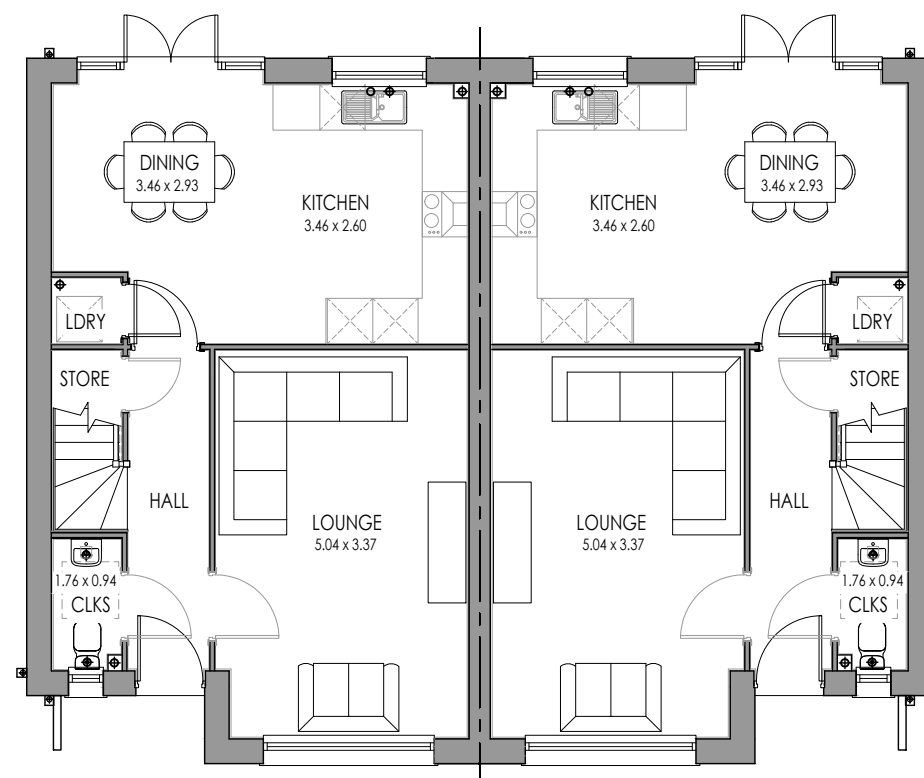

GROUND FLOOR

Rev:	Description:	Date:
 Castle Green Homes, Unit 20, St. Asaph Business Park, Ffordd Richard Davies, St Asaph, Denbighshire. LL17 0LJ. Tel. 01745 536677		
Site: Rossett Road, Rossett		
Title: Marlow Semi Floor Plans		
Scale: 1:100 @ A3	Date: 18.01.21	
Ref: RRDR - MARL. PL01	Rev: -	



FRONT ELEVATION



SIDE ELEVATION



REAR ELEVATION



SIDE ELEVATION

Rev:	Description:	Date:



Castle Green Homes,
Unit 20,
St. Asaph Business Park,
Ffordd Richard Davies, St Asaph,
Denbighshire. LL17 0LJ.
Tel. 01745 536677

Site:	Rossett Road, Rossett	
Title:	Marlow Semi Elevations (Brick)	
Scale:	1:100 @ A3	Date: 18.01.21
Ref:	RRDR - MARL. PL02	Rev: -



FRONT ELEVATION



SIDE ELEVATION



REAR ELEVATION




SIDE ELEVATION

Rev:	Description:	Date:




Castle Green Homes,
Unit 20,
St. Asaph Business Park,
Ffordd Richard Davies, St Asaph,
Denbighshire. LL17 0LJ.
Tel. 01745 536677

Site:	Rossett Road, Rossett	
Title:	Marlow Semi Elevations (Render)	
Scale:	1:100 @ A3	Date: 18.01.21
Ref:	RRDR - MARL. PL03	Rev: -

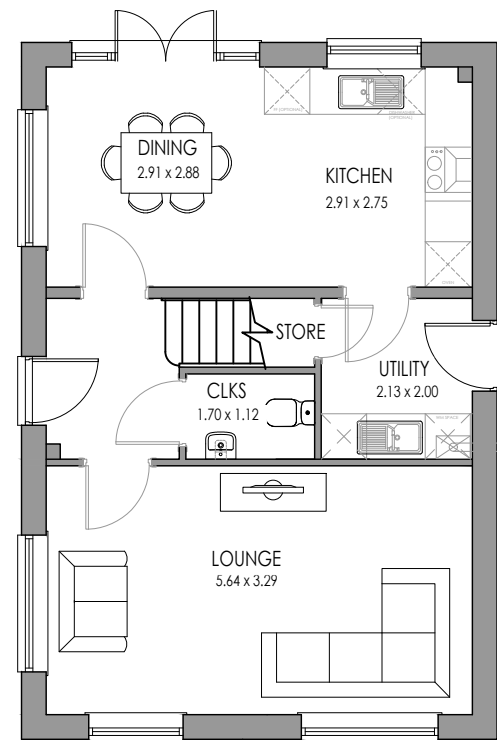

GROUND FLOOR

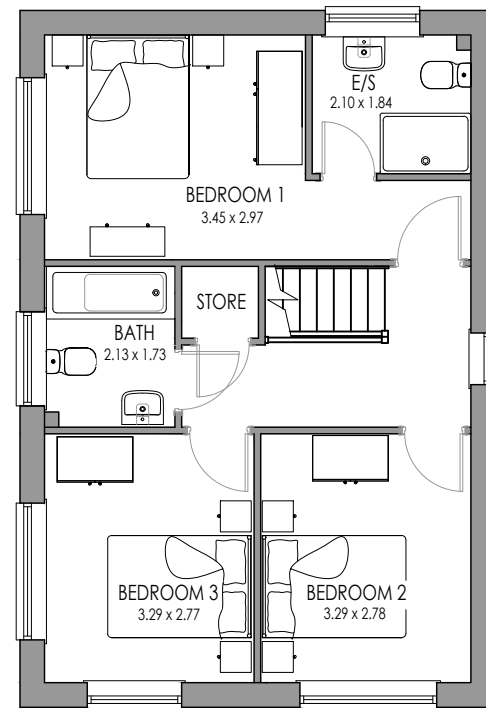

FIRST FLOOR

Rev:	Description:	Date:
 Castle Green Homes, Unit 20, St. Asaph Business Park, Ffordd Richard Davies, St Asaph, Denbighshire. LL17 0LJ. Tel. 01745 536677		
Site:	Rossett Road, Rossett	
Title:	Henley Plans	
Scale:	1:100 @ A3	Date: 18.01.21
Ref:	RRDR - HEN. PL01	Rev: -




FRONT ELEVATION



SIDE ELEVATION



REAR ELEVATION

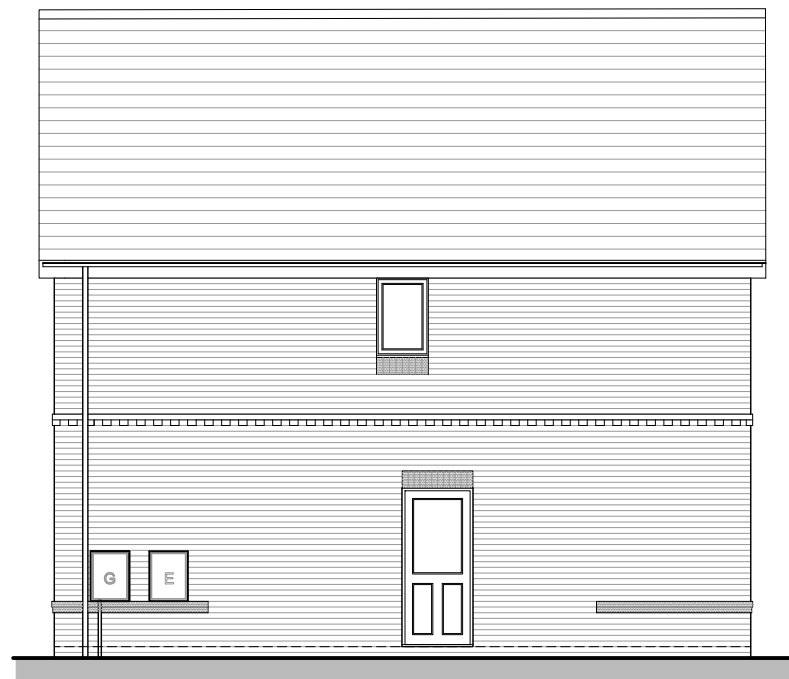

SIDE ELEVATION

Rev:	Description:	Date:



Castle Green Homes,
Unit 20,
St. Asaph Business Park,
Ffordd Richard Davies, St Asaph,
Denbighshire. LL17 0LJ.
Tel. 01745 536677

Site:	Rossett Road, Rossett	
Title:	Henley Elevations (Brick)	
Scale:	1:100 @ A3	Date: 18.01.21
Ref:	RRDR - HEN. PL02	Rev: -




FRONT ELEVATION



SIDE ELEVATION



REAR ELEVATION

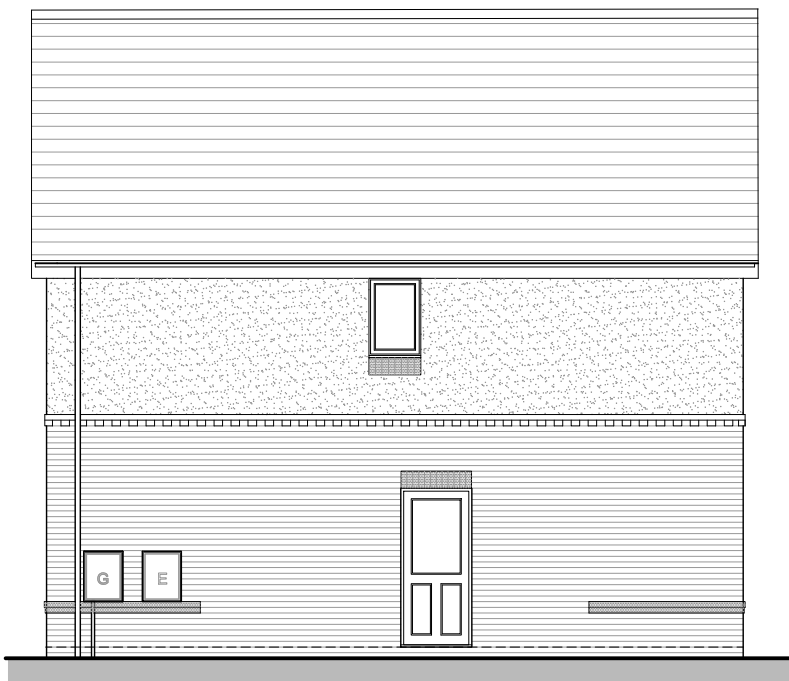


SIDE ELEVATION

Rev:	Description:	Date:




Castle Green Homes,
Unit 20,
St. Asaph Business Park,
Ffordd Richard Davies, St Asaph,
Denbighshire. LL17 0LJ.
Tel. 01745 536677

Site:	Rossett Road, Rossett	
Title:	Henley Elevations (Render)	
Scale:	1:100 @ A3	Date: 18.01.21
Ref:	RRDR - HEN. PL03	Rev: -

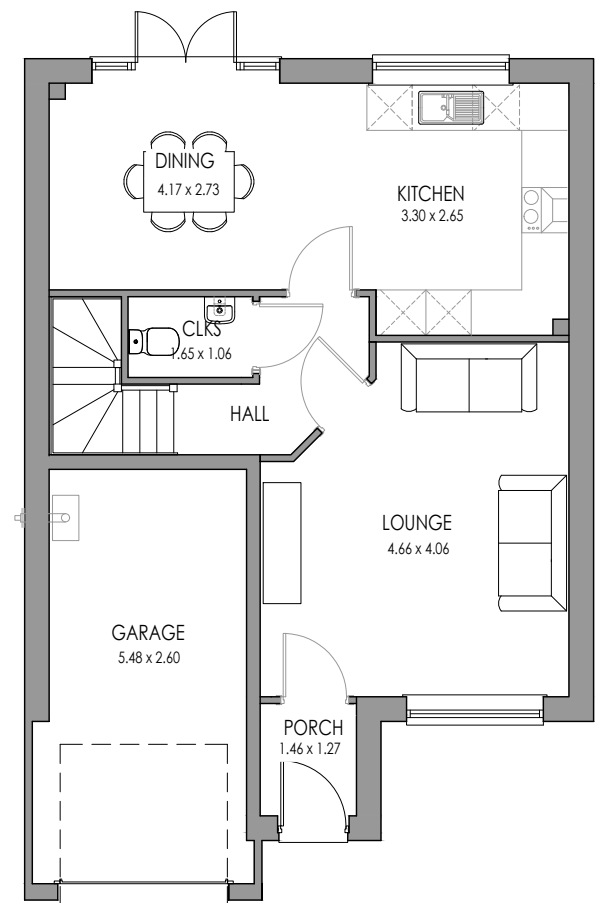

GROUND FLOOR

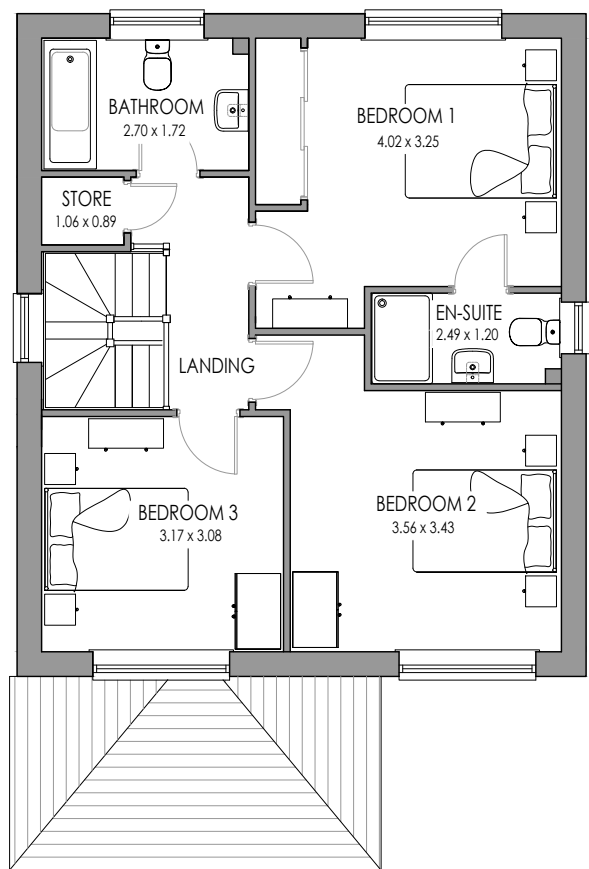


FIRST FLOOR

Rev:	Description:	Date:
 Castle Green Homes, Unit 20, St. Asaph Business Park, Ffordd Richard Davies, St Asaph, Denbighshire. LL17 0LJ. Tel. 01745 536677		
Site: Rossett Road, Rossett		
Title: Evesham Floor Plans		
Scale: 1:100 @ A3	Date: 18.01.21	
Ref: RRDR - EVE. PL01	Rev: -	




FRONT ELEVATION

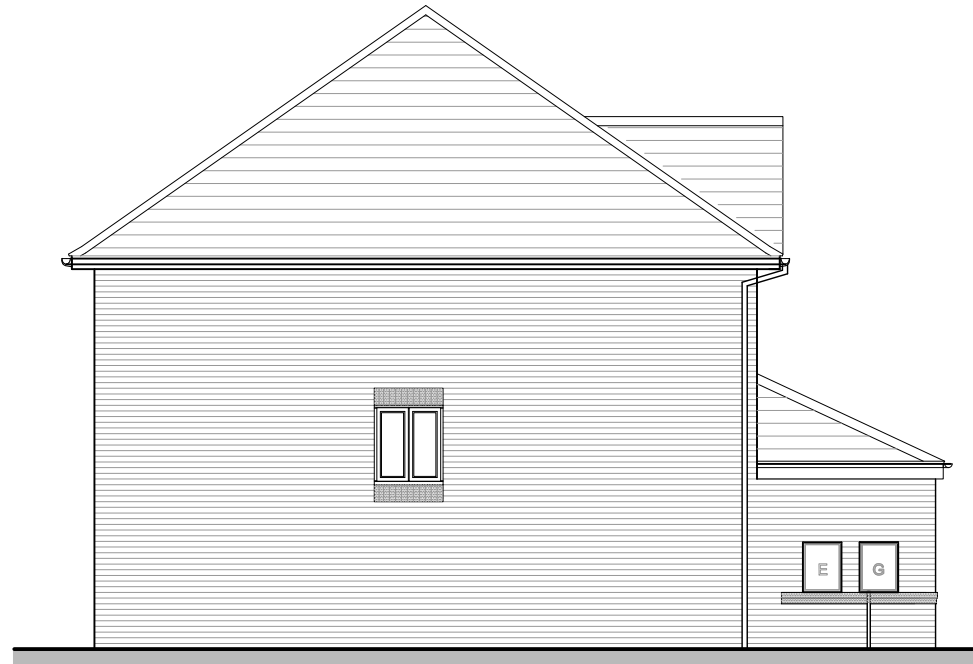

SIDE ELEVATION



REAR ELEVATION

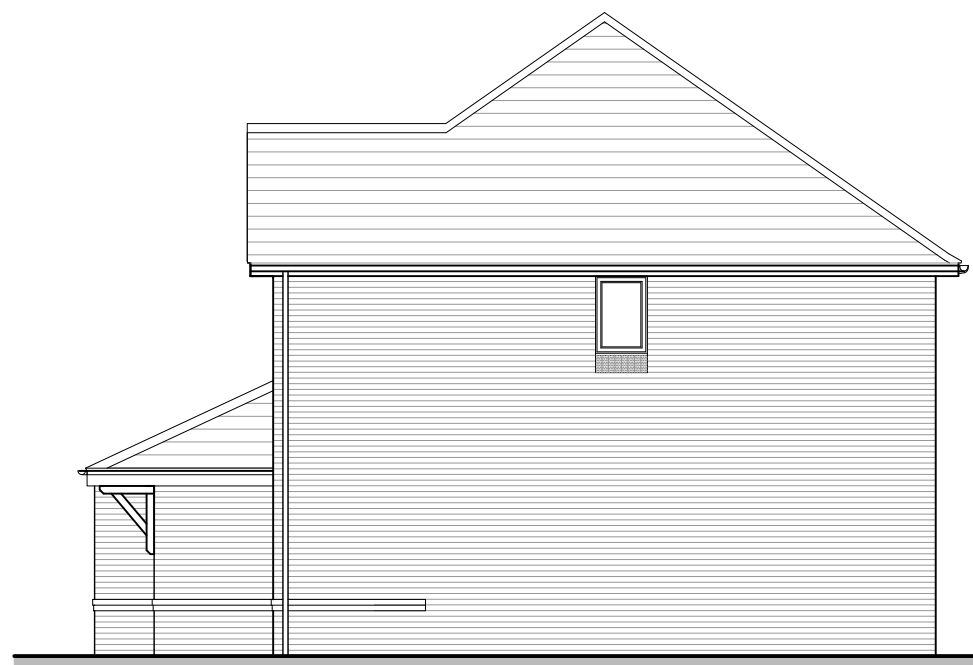

SIDE ELEVATION

Rev:	Description:	Date:




Castle Green Homes,
Unit 20,
St. Asaph Business Park,
Ffordd Richard Davies, St Asaph,
Denbighshire. LL17 0LJ.
Tel. 01745 536677

Site:	Rossett Road, Rossett		
Title:	Evesham Elevations (Brick)		
Scale:	1:100 @ A3	Date:	18.01.21
Ref:	RRDR - EVE. PL02	Rev:	-




FRONT ELEVATION

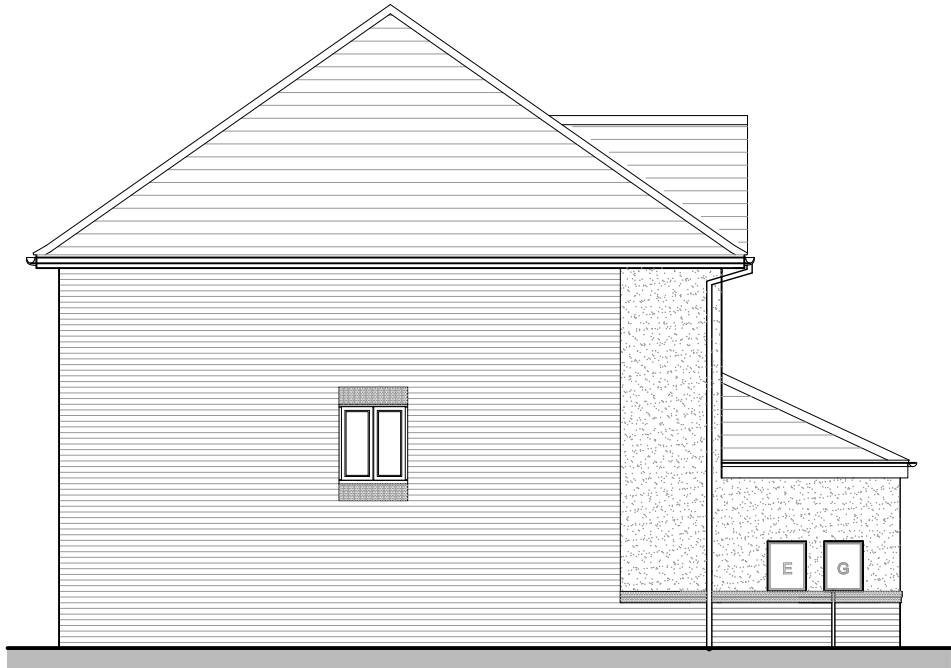

SIDE ELEVATION



REAR ELEVATION

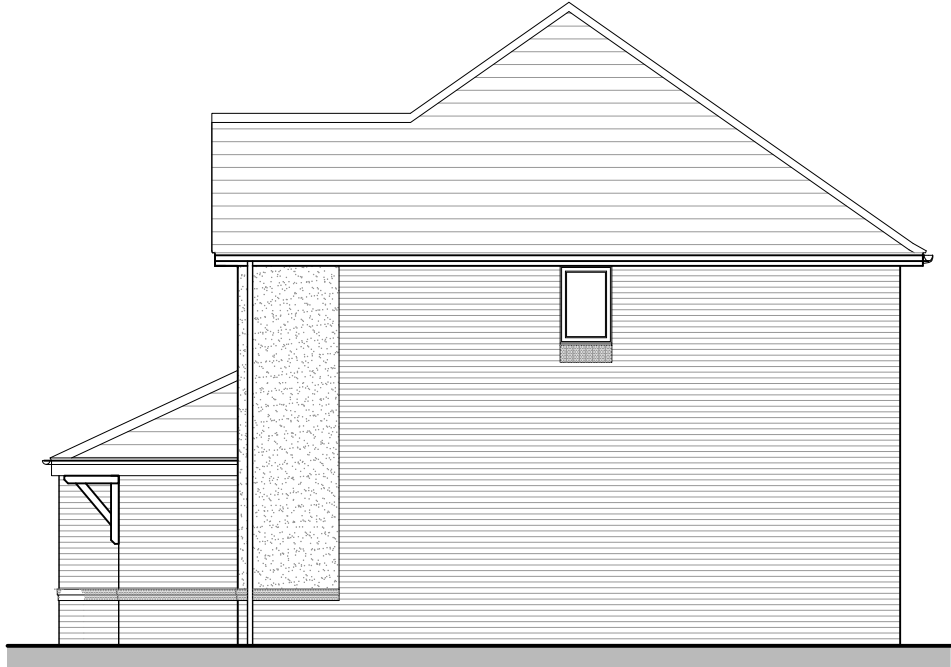



SIDE ELEVATION

Rev:	Description:	Date:



Castle Green Homes,
Unit 20,
St. Asaph Business Park,
Ffordd Richard Davies, St Asaph,
Denbighshire. LL17 0LJ.
Tel. 01745 536677

Site:	Rossett Road, Rossett	
Title:	Evesham Elevations (Render)	
Scale:	1:100 @ A3	Date: 18.01.21
Ref:	RRDR - EVE. PL03	Rev: -

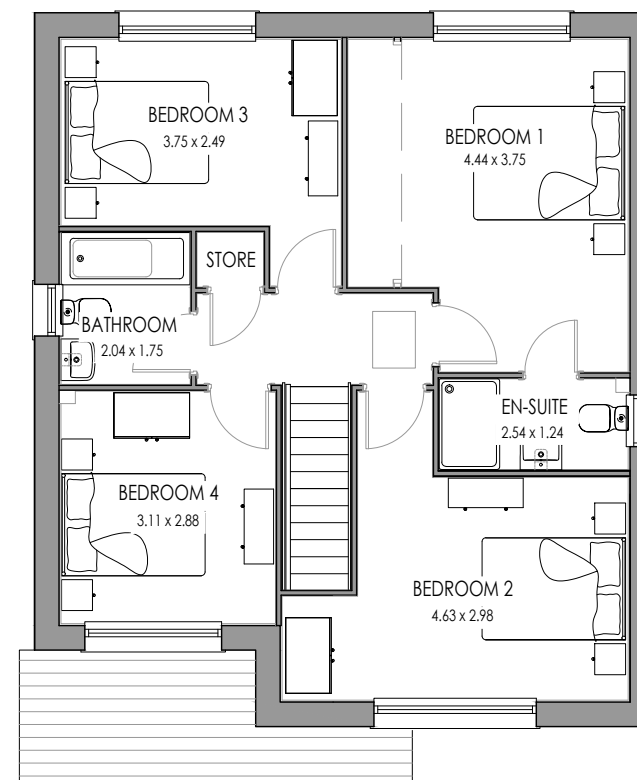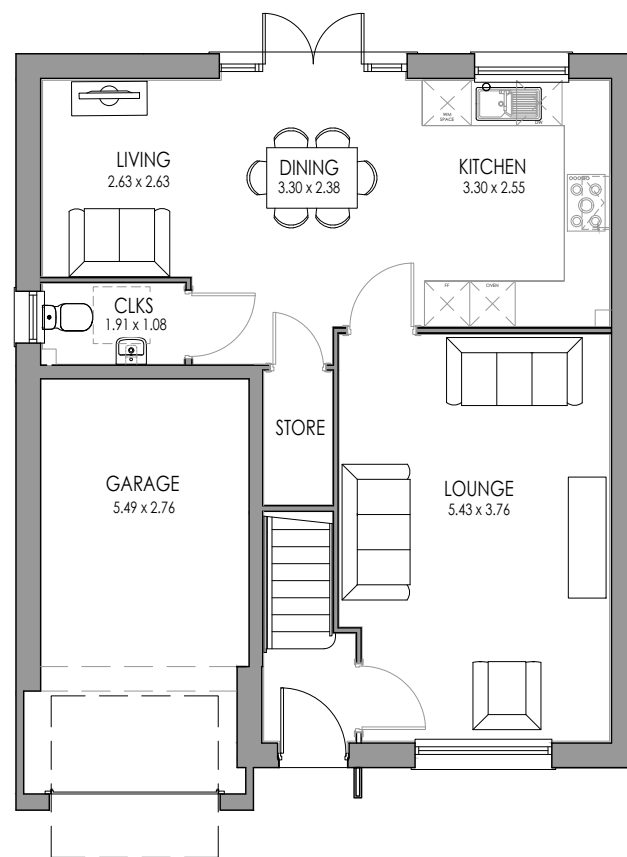

Rev:	Description:	Date:

 Castle Green Homes, Unit 20, St. Asaph Business Park, Ffordd Richard Davies, St Asaph, Denbighshire. LL17 0LJ. Tel. 01745 536677

Site:	Rossett Road, Rossett
-------	-----------------------

Title:	Ashbury Floor Plans
--------	---------------------

Scale:	1:100 @ A3	Date:	23.06.21
--------	------------	-------	----------

Ref:	RRDR - ASH. PL01	Rev:	-
------	------------------	------	---



FRONT ELEVATION



SIDE ELEVATION



REAR ELEVATION



SIDE ELEVATION

Rev:	Description:	Date:




Castle Green Homes,
Unit 20,
St. Asaph Business Park,
Ffordd Richard Davies, St Asaph,
Denbighshire. LL17 0LJ.
Tel. 01745 536677

Site:	Rossett Road, Rossett	
Title:	Ashbury Elevations (Brick)	
Scale:	1:100 @ A3	Date: 23.06.21
Ref:	RRDR - ASH. PL02	Rev: -



FRONT ELEVATION

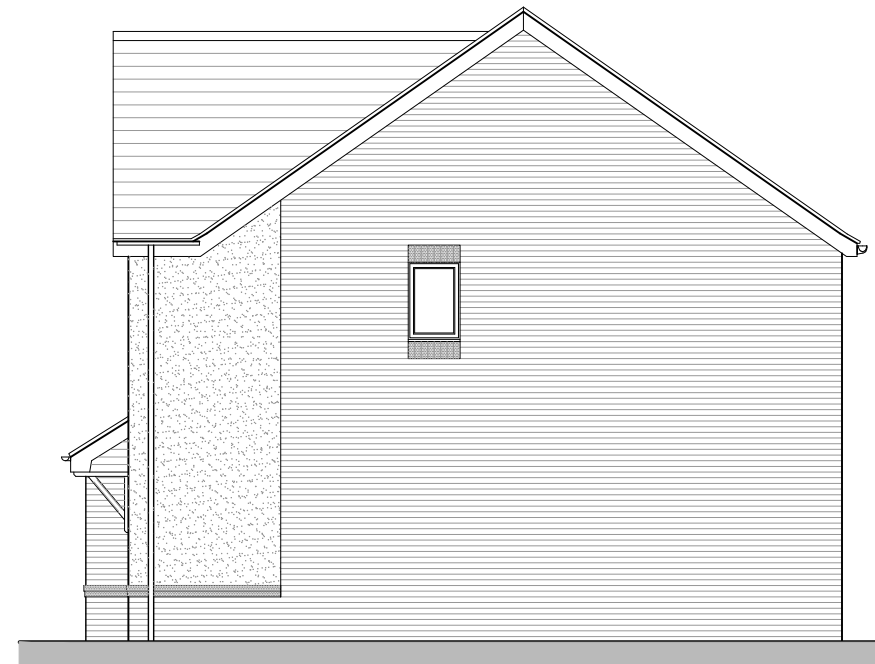

SIDE ELEVATION



REAR ELEVATION





SIDE ELEVATION

Rev:	Description:	Date:



Castle Green Homes,
Unit 20,
St. Asaph Business Park,
Ffordd Richard Davies, St Asaph,
Denbighshire. LL17 0LJ.
Tel. 01745 536677

Site:	Rossett Road, Rossett		
Title:	Ashbury Elevations (Render)		
Scale:	1:100 @ A3	Date:	23.06.21
Ref:	RRDR - ASH. PL03	Rev:	-

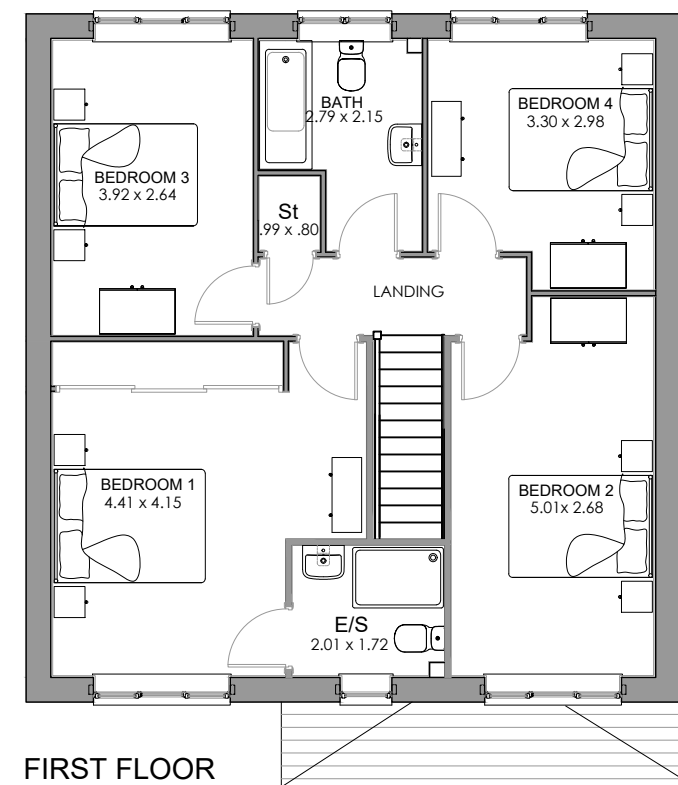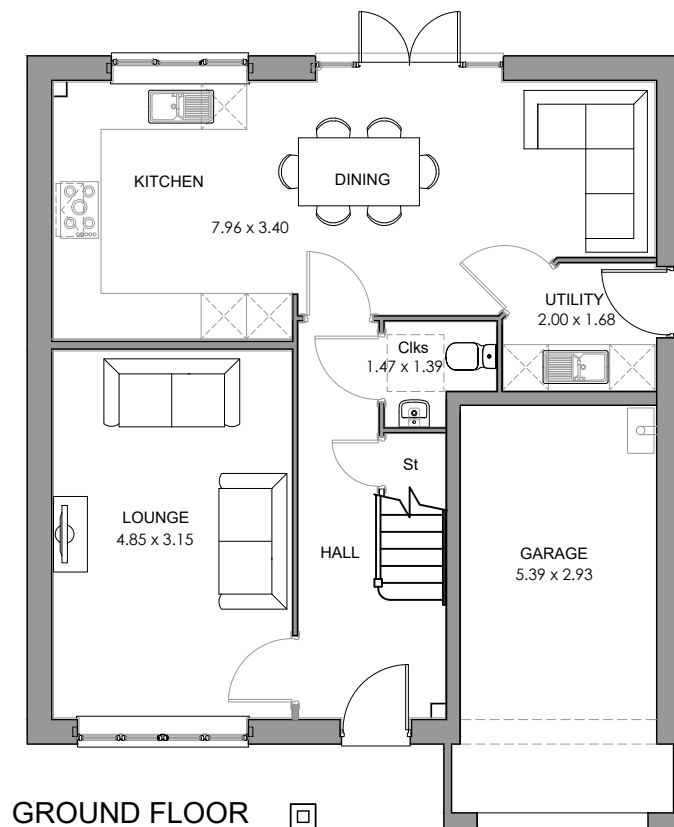

Rev:	Description:	Date:

 Castle Green Homes, Unit 20, St. Asaph Business Park, Ffordd Richard Davies, St Asaph, Denbighshire. LL17 0LJ. Tel. 01745 536677

Site:	Rossett Road, Rossett
-------	-----------------------

Title:	Canterbury Floor Plans
--------	------------------------

Scale:	1:100 @ A3	Date:	23.06.21
--------	------------	-------	----------

Ref:	RRDR - CANT. PL01	Rev:	-
------	-------------------	------	---




FRONT ELEVATION



SIDE ELEVATION



REAR ELEVATION

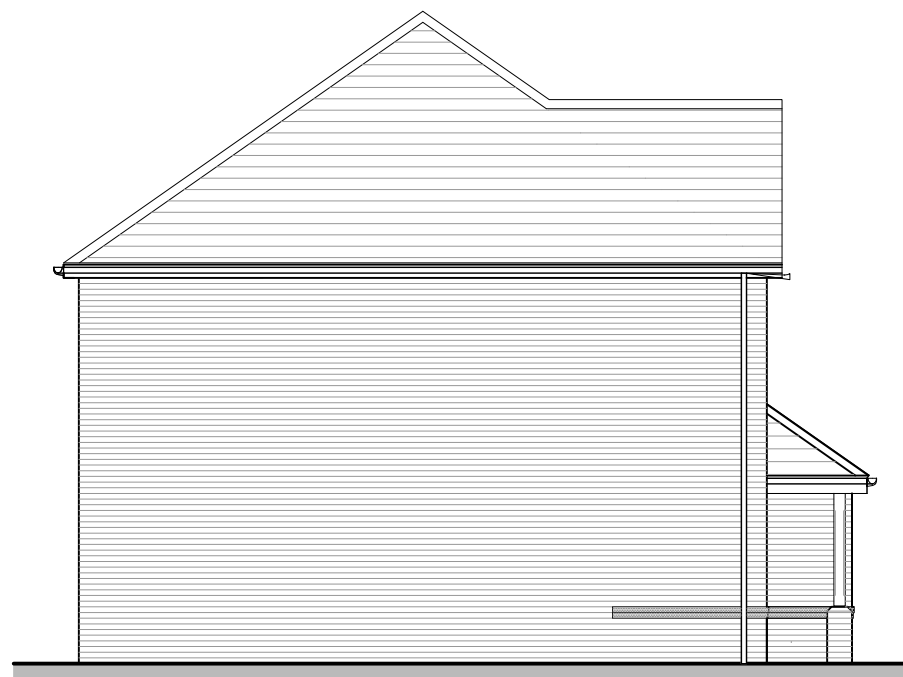

SIDE ELEVATION

Rev:	Description:	Date:



Castle Green Homes,
Unit 20,
St. Asaph Business Park,
Ffordd Richard Davies, St Asaph,
Denbighshire. LL17 0LJ.
Tel. 01745 536677

Site:	Rossett Road, Rossett		
Title:	Canterbury Elevations (Brick)		
Scale:	1:100 @ A3	Date:	23.06.21
Ref:	RRDR - CANT. PL02	Rev:	-




FRONT ELEVATION



SIDE ELEVATION



REAR ELEVATION

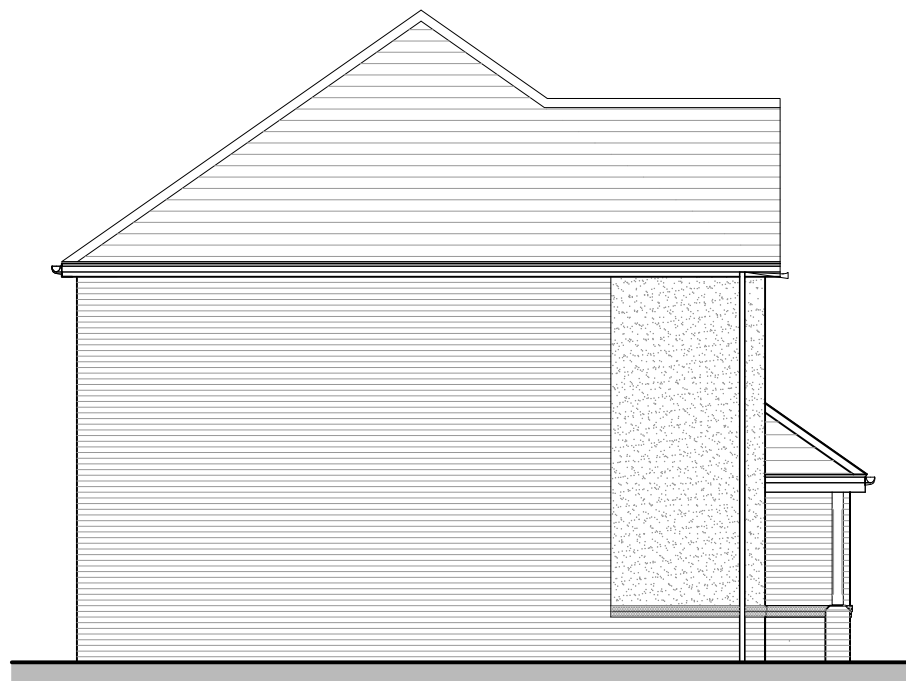


SIDE ELEVATION

Rev:	Description:	Date:




Castle Green Homes,
Unit 20,
St. Asaph Business Park,
Ffordd Richard Davies, St Asaph,
Denbighshire. LL17 0LJ.
Tel. 01745 536677

Site:	Rossett Road, Rossett	
Title:	Canterbury Elevations (Render)	
Scale:	1:100 @ A3	Date: 26.06.21
Ref:	RRDR - CANT. PL03	Rev: -

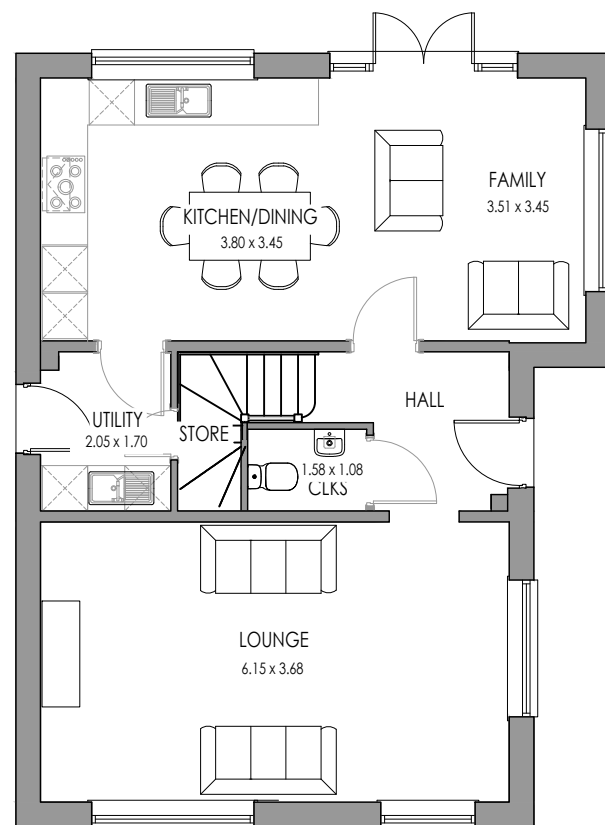

GROUND FLOOR

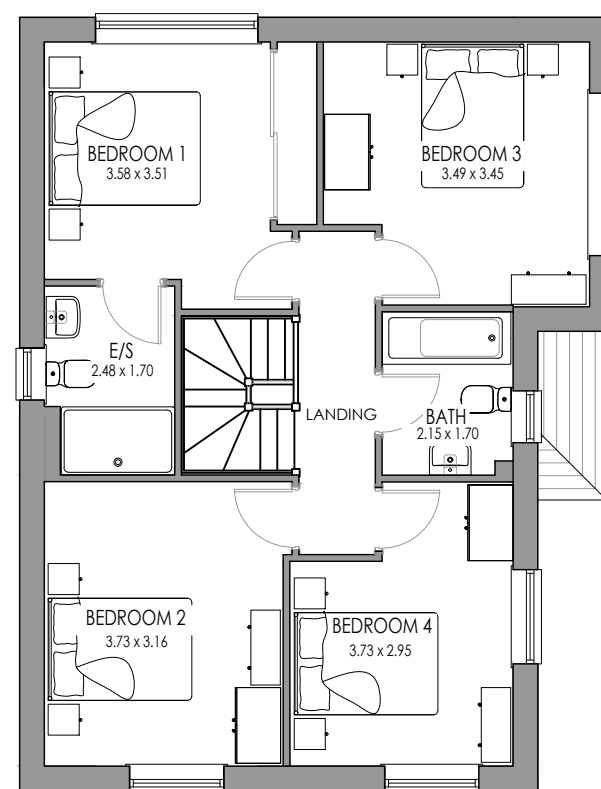

FIRST FLOOR

Rev:	Description:	Date:



Castle Green Homes,
Unit 20,
St. Asaph Business Park,
Ffordd Richard Davies, St Asaph,
Denbighshire. LL17 0LJ.
Tel. 01745 536677

Site: Rossett Road, Rossett

Title: Heatherington Floor Plans

Scale: 1:100 @ A3	Date: 18.01.21
----------------------	-------------------

Ref: RRDR - HEATH. PL01	Rev: -
----------------------------	-----------



FRONT ELEVATION



SIDE ELEVATION



REAR ELEVATION



SIDE ELEVATION

Rev:	Description:	Date:



Castle Green Homes,
Unit 20,
St. Asaph Business Park,
Ffordd Richard Davies, St Asaph,
Denbighshire. LL17 0LJ.
Tel. 01745 536677

Site:	Rossett Road, Rossett		
Title:	Heatherington Elevations (Brick)		
Scale:	1:100 @ A3	Date:	18.01.21
Ref:	RRDR - HEATH. PL02	Rev:	-



FRONT ELEVATION



SIDE ELEVATION





Rev:	Description:	Date:



Castle Green Homes,
Unit 20,
St. Asaph Business Park,
Ffordd Richard Davies, St Asaph,
Denbighshire. LL17 0LJ.
Tel. 01745 536677

Site:	Rossett Road, Rossett		
Title:	Heatherington Elevations (Render)		
Scale:	1:100 @ A3	Date:	18.01.21
Ref:	RRDR - HEATH. PL03	Rev:	-

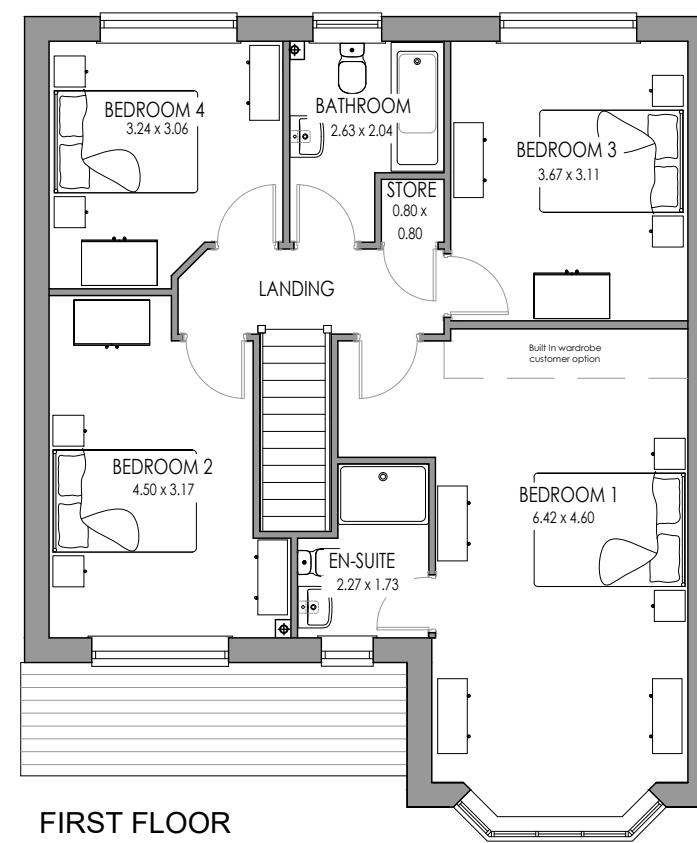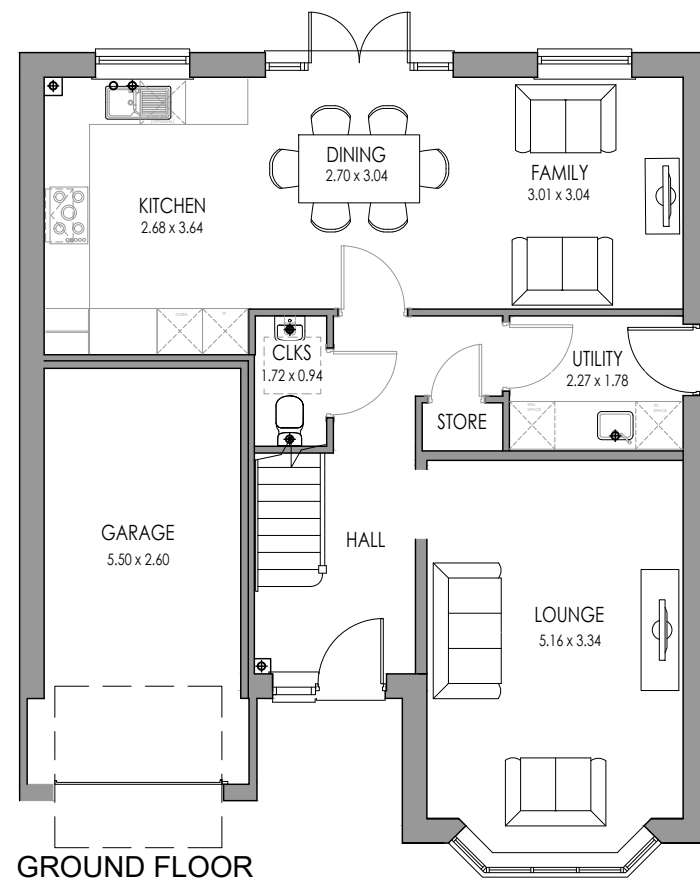

Rev:	Description:	Date:
 Castle Green Homes, Unit 20, St. Asaph Business Park, Ffordd Richard Davies, St Asaph, Denbighshire. LL17 0LJ. Tel. 01745 536677		
Site:	Rossett Road, Rossett	
Title:	Alderton Floor Plans	
Scale:	1:100 @ A3	Date: 18.01.21
Ref:	RRDR - ALD. PL01	Rev: -



FRONT ELEVATION



SIDE ELEVATION



REAR ELEVATION



SIDE ELEVATION

Rev:	Description:	Date:




Castle Green Homes,
Unit 20,
St. Asaph Business Park,
Ffordd Richard Davies, St Asaph,
Denbighshire. LL17 0LJ.
Tel. 01745 536677

Site:	Rossett Road, Rossett
Title:	Alderton Elevations (Brick)
Scale:	1:100 @ A3
Date:	18.01.21
Ref:	RRDR - ALD. PL02
Rev:	-




FRONT ELEVATION

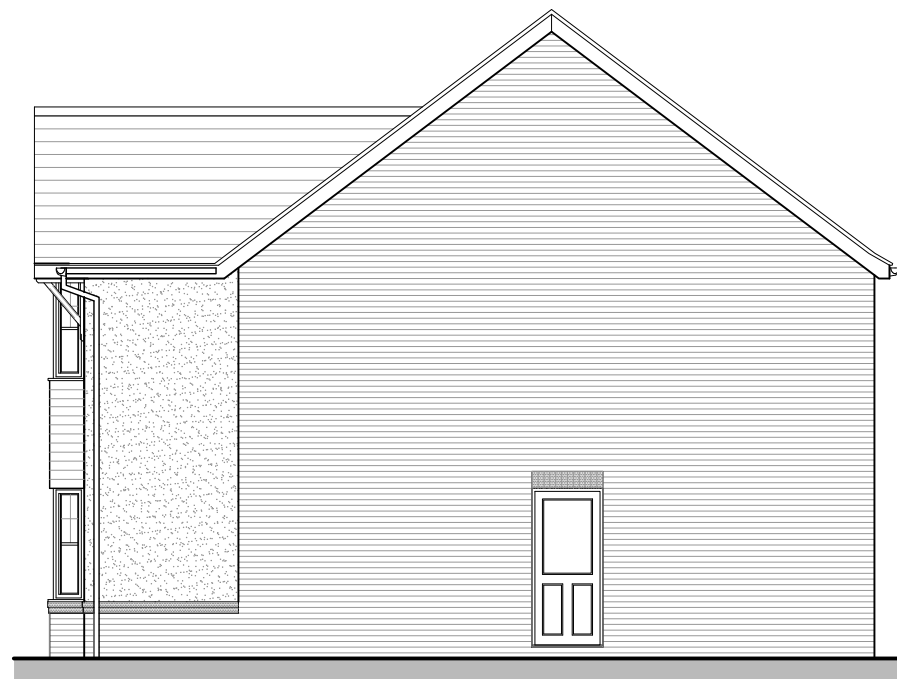

SIDE ELEVATION



REAR ELEVATION

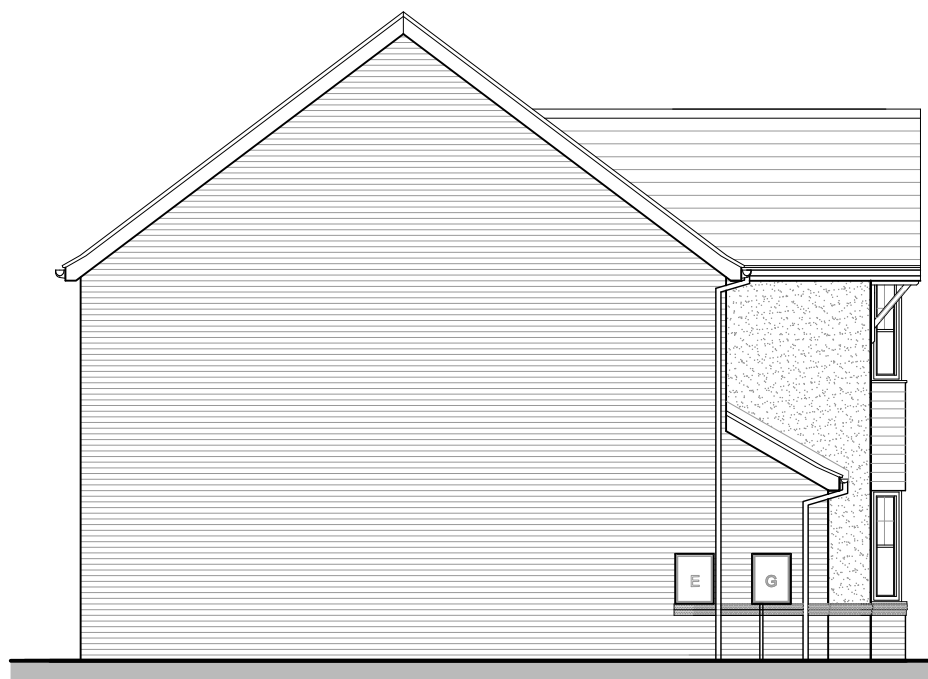



SIDE ELEVATION

Rev:	Description:	Date:



Castle Green Homes,
Unit 20,
St. Asaph Business Park,
Ffordd Richard Davies, St Asaph,
Denbighshire. LL17 0LJ.
Tel. 01745 536677

Site:	Rossett Road, Rossett		
Title:	Alderton Elevations (Render)		
Scale:	1:100 @ A3	Date:	18.01.21
Ref:	RRDR - ALD. PL03	Rev:	-

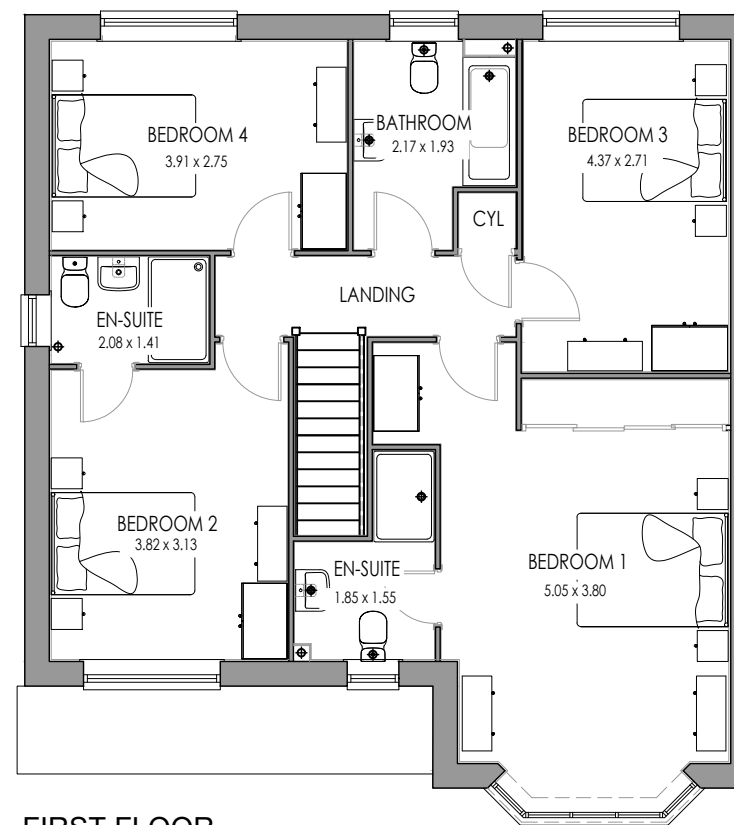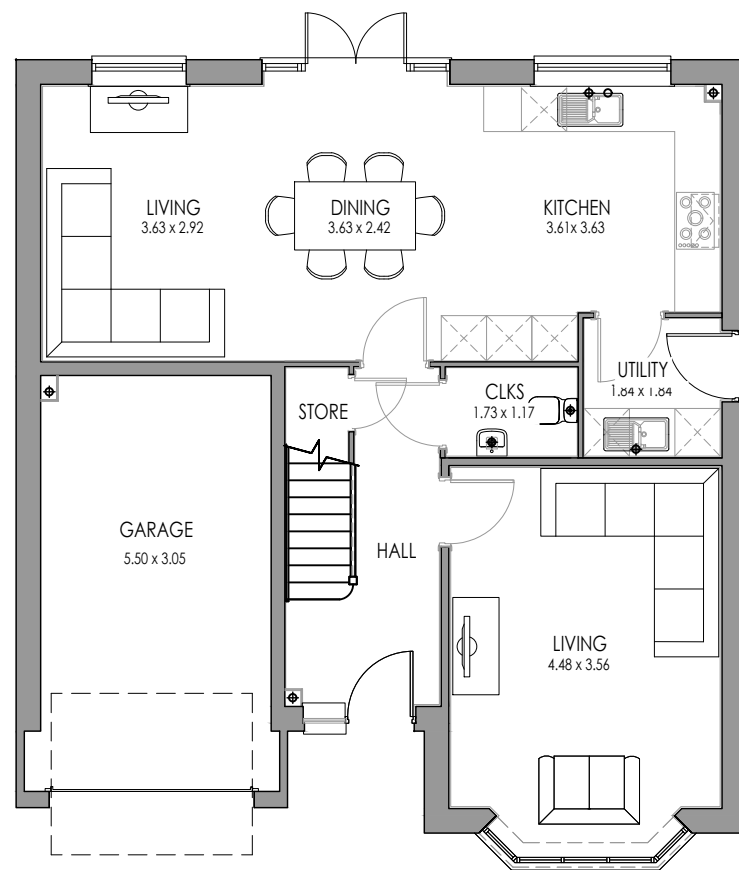

Rev:	Description:	Date:
 Castle Green Homes, Unit 20, St. Asaph Business Park, Ffordd Richard Davies, St Asaph, Denbighshire. LL17 0LJ. Tel. 01745 536677		
Site: Rossett Road, Rossett		
Title: Salisbury Plans		
Scale: 1:100 @ A3	Date: 18.01.21	
Ref: RRDR - SAL. PL01	Rev: -	



FRONT ELEVATION



SIDE ELEVATION



REAR ELEVATION



SIDE ELEVATION

Rev:	Description:	Date:



Castle Green Homes,
Unit 20,
St. Asaph Business Park,
Ffordd Richard Davies, St Asaph,
Denbighshire. LL17 0LJ.
Tel. 01745 536677

Site:	Rossett Road, Rossett		
Title:	Salisbury Elevations (Brick)		
Scale:	1:100 @ A3	Date:	18.01.21
Ref:	RRDR - SAL. PL02	Rev:	-



FRONT ELEVATION



SIDE ELEVATION



REAR ELEVATION




SIDE ELEVATION

Rev:	Description:	Date:




Castle Green Homes,
Unit 20,
St. Asaph Business Park,
Ffordd Richard Davies, St Asaph,
Denbighshire. LL17 0LJ.
Tel. 01745 536677

Site:	Rossett Road, Rossett		
Title:	Salisbury Elevations (Render)		
Scale:	1:100 @ A3	Date:	18.01.21
Ref:	RRDR - SAL. PL03	Rev:	-

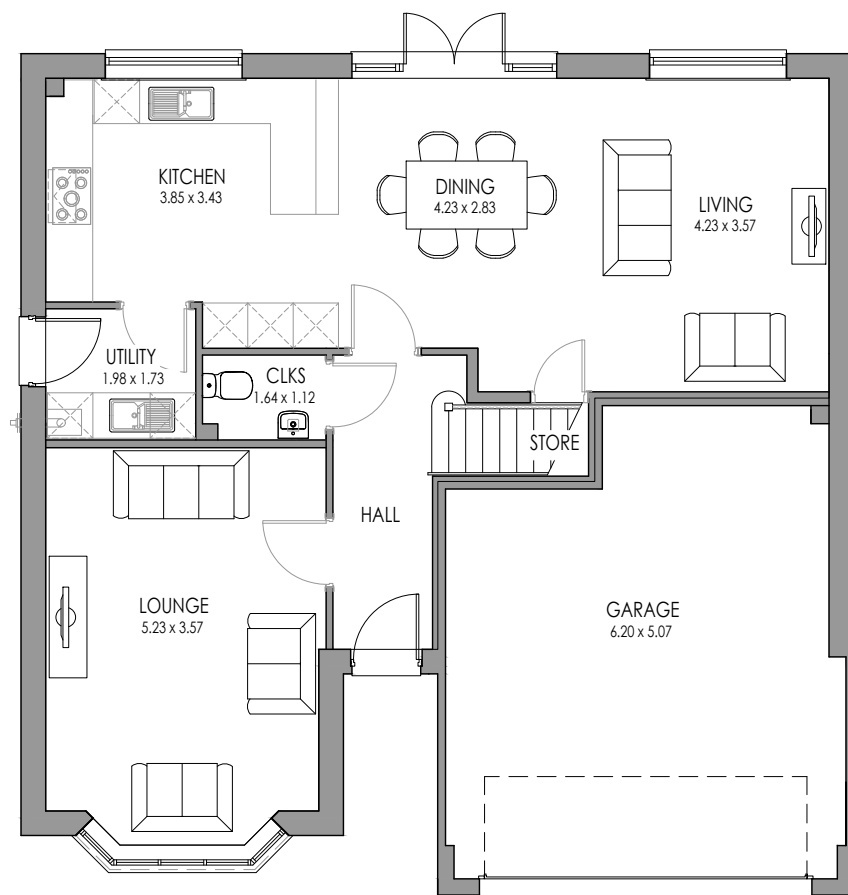

GROUND FLOOR

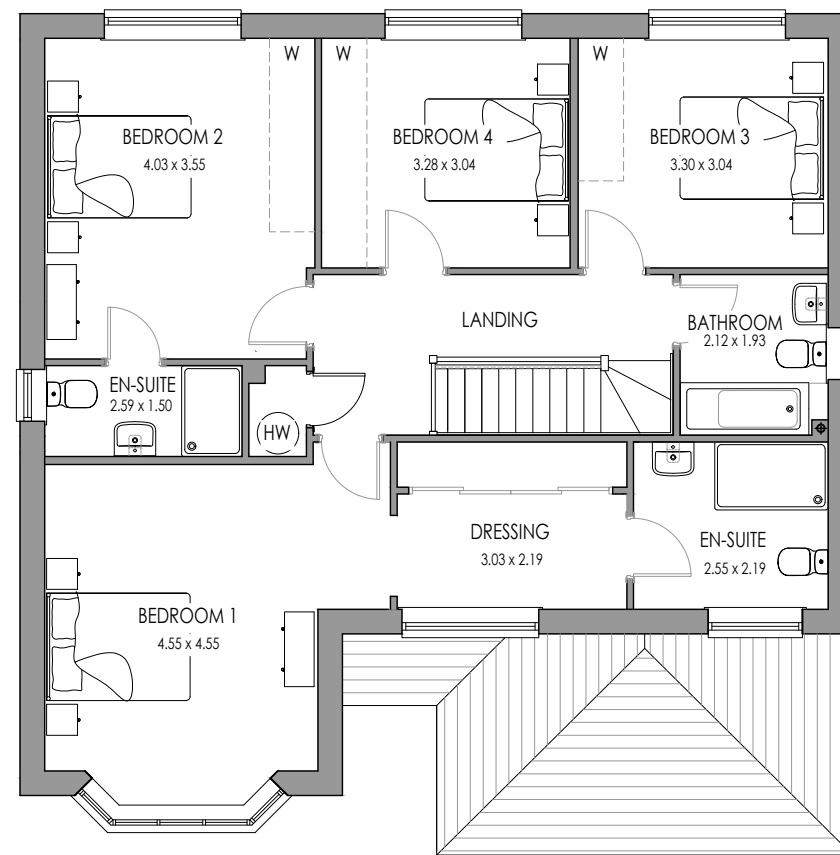

FIRST FLOOR

Rev:	Description:	Date:
 Castle Green Homes, Unit 20, St. Asaph Business Park, Ffordd Richard Davies, St Asaph, Denbighshire. LL17 0LJ. Tel. 01745 536677		
Site:	Rossett Road, Rossett	
Title:	Wiltshire Floor Plans	
Scale:	1:100 @ A3	Date: 18.01.21
Ref:	RRDR - WILT. PL01	Rev: -



FRONT ELEVATION



SIDE ELEVATION



REAR ELEVATION



SIDE ELEVATION

Rev:	Description:	Date:




Castle Green Homes,
Unit 20,
St. Asaph Business Park,
Ffordd Richard Davies, St Asaph,
Denbighshire. LL17 0LJ.
Tel. 01745 536677

Site:	Rossett Road, Rossett		
Title:	Wiltshire Elevations (Brick)		
Scale:	1:100 @ A3	Date:	18.01.21
Ref:	RRDR - WILT. PL02	Rev:	-



FRONT ELEVATION

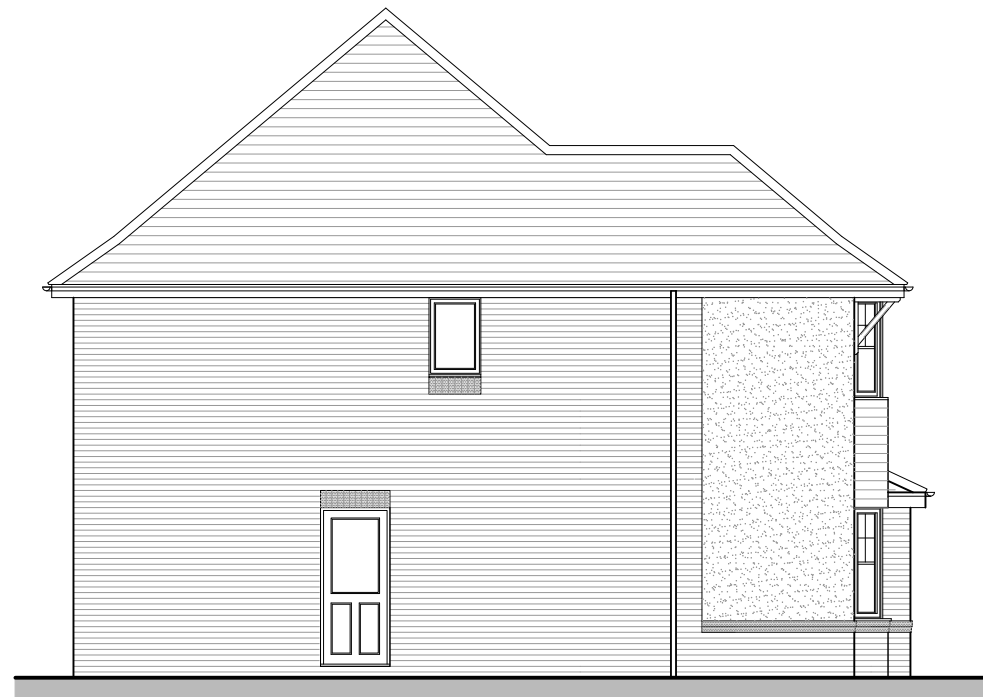

SIDE ELEVATION



REAR ELEVATION




SIDE ELEVATION

Rev:	Description:	Date:




Castle Green Homes,
Unit 20,
St. Asaph Business Park,
Ffordd Richard Davies, St Asaph,
Denbighshire. LL17 0LJ.
Tel. 01745 536677

Site:	Rossett Road, Rossett	
Title:	Wiltshire Elevations (Render)	
Scale:	1:100 @ A3	Date: 18.01.21
Ref:	RRDR - WILT. PL03	Rev: -

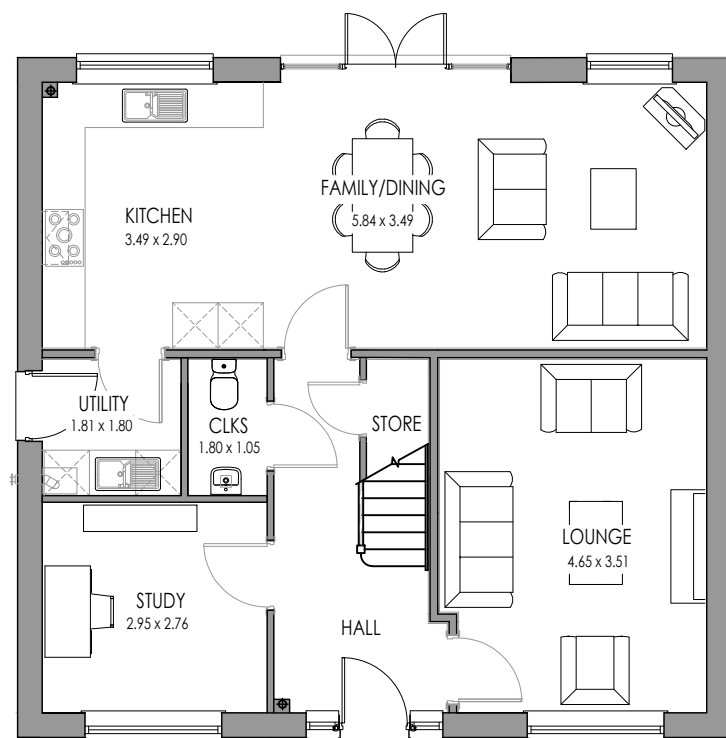

GROUND FLOOR

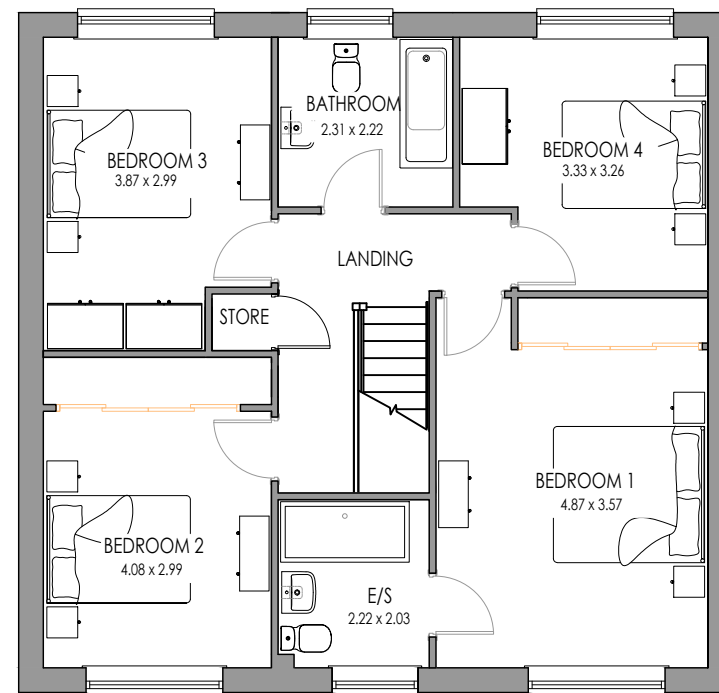

FIRST FLOOR

Rev:	Description:	Date:
 Castle Green Homes, Unit 20, St. Asaph Business Park, Ffordd Richard Davies, St Asaph, Denbighshire. LL17 0LJ. Tel. 01745 536677		
Site:	Rossett Road, Rossett	
Title:	Richmond Floor Plans	
Scale:	1:100 @ A3	Date: 18.01.21
Ref:	RRDR - RIC. PL01	Rev: -



FRONT ELEVATION



SIDE ELEVATION



REAR ELEVATION



SIDE ELEVATION

Rev:	Description:	Date:




Castle Green Homes,
Unit 20,
St. Asaph Business Park,
Ffordd Richard Davies, St Asaph,
Denbighshire. LL17 0LJ.
Tel. 01745 536677

Site:	Rossett Road, Rossett	
Title:	Richmond Elevations (Brick)	
Scale:	1:100 @ A3	Date: 18.01.21
Ref:	RRDR - RIC. PL02	Rev: -



FRONT ELEVATION

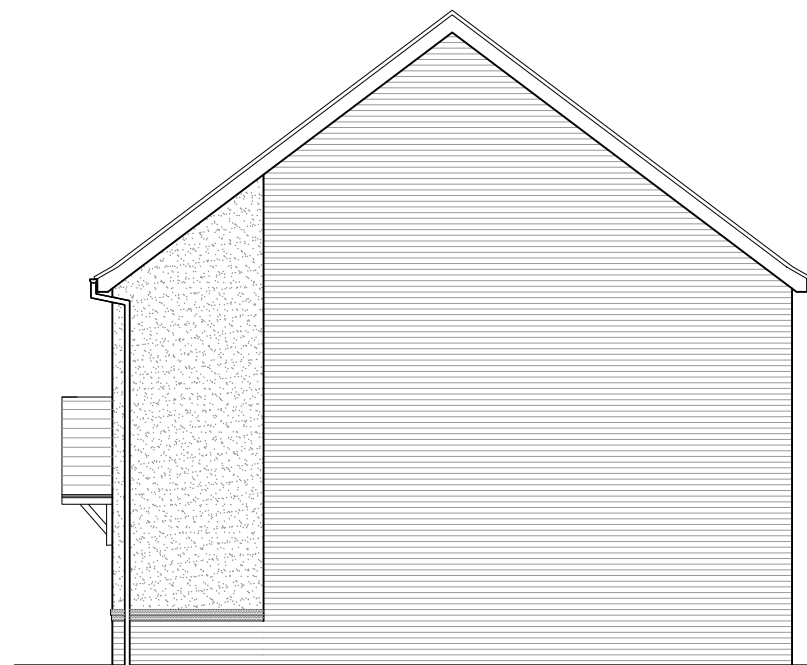

SIDE ELEVATION



REAR ELEVATION




SIDE ELEVATION

Rev:	Description:	Date:




Castle Green Homes,
Unit 20,
St. Asaph Business Park,
Ffordd Richard Davies, St Asaph,
Denbighshire. LL17 0LJ.
Tel. 01745 536677

Site:	Rossett Road, Rossett		
Title:	Richmond Elevations (Render)		
Scale:	1:100 @ A3	Date:	18.01.21
Ref:	RRDR - RIC. PL03	Rev:	-

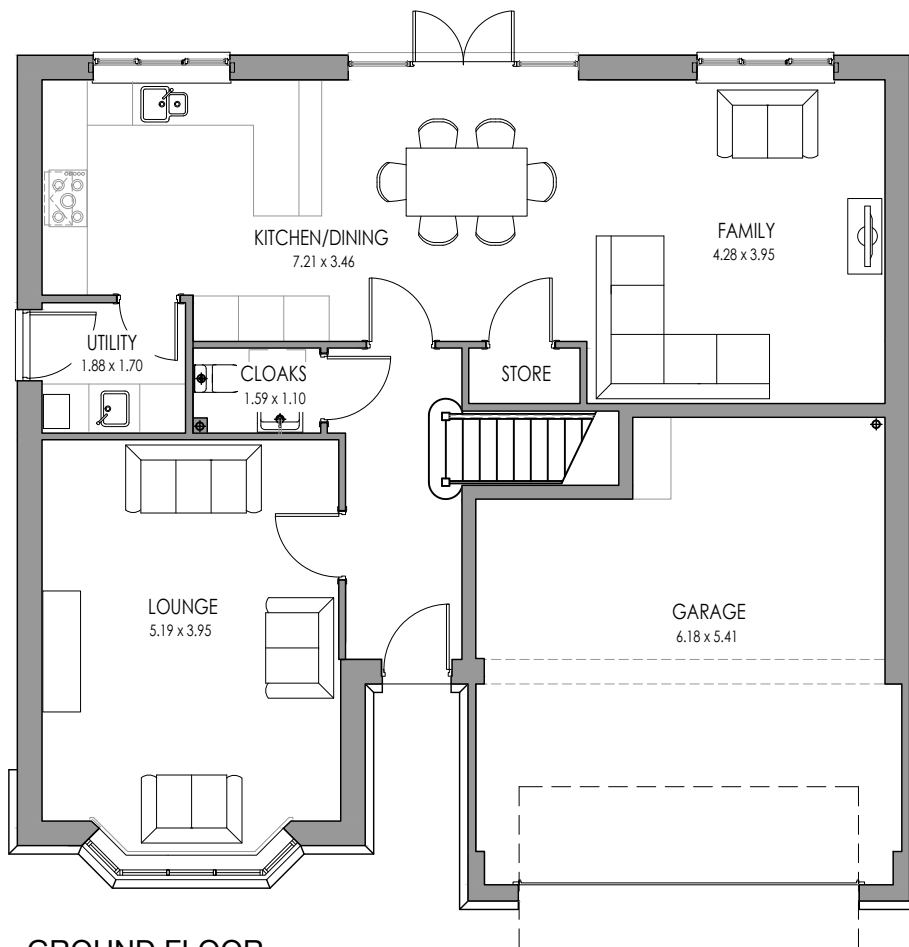

GROUND FLOOR

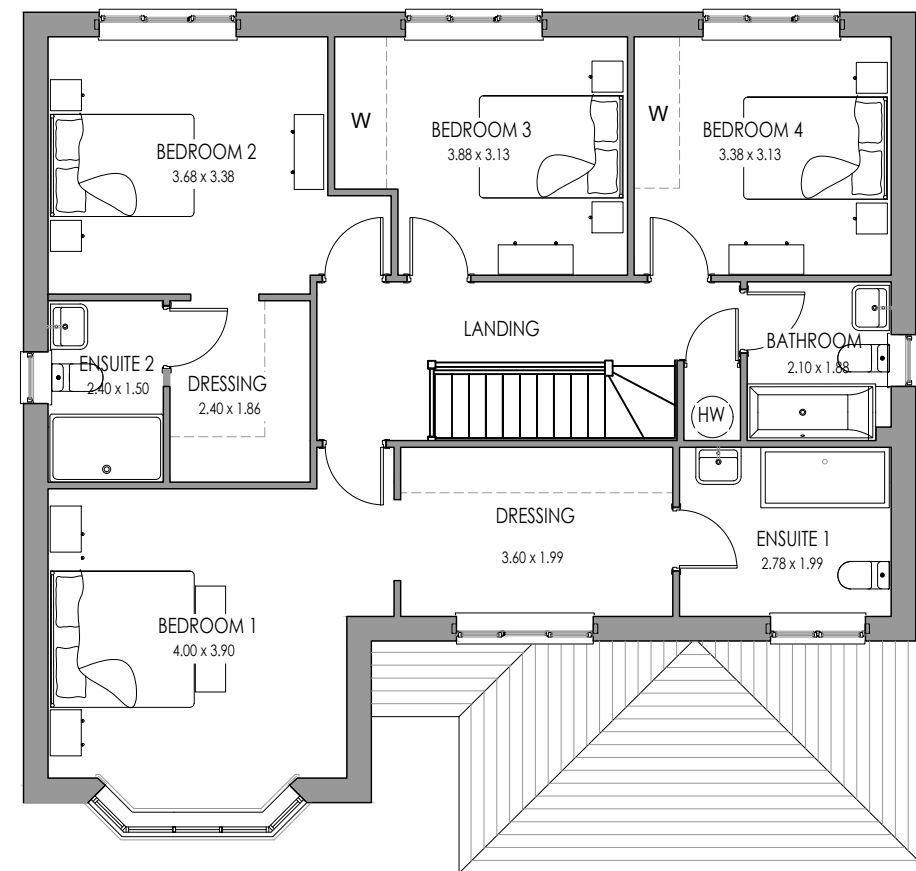

FIRST FLOOR

Rev:	Description:	Date:
 Castle Green Homes, Unit 20, St. Asaph Business Park, Ffordd Richard Davies, St Asaph, Denbighshire. LL17 0LJ. Tel. 01745 536677		
Site: Rossett Road, Rossett		
Title: Cambridge Floor Plans		
Scale: 1:100 @ A3	Date: 18.01.21	
Ref: RRDR - CAMB. PL01	Rev: -	



FRONT ELEVATION



SIDE ELEVATION



REAR ELEVATION



SIDE ELEVATION

Rev:	Description:	Date:




Castle Green Homes,
Unit 20,
St. Asaph Business Park,
Ffordd Richard Davies, St Asaph,
Denbighshire. LL17 0LJ.
Tel. 01745 536677

Site:	Rossett Road, Rossett		
Title:	Cambridge Elevations (Brick)		
Scale:	1:100 @ A3	Date:	18.01.21
Ref:	RRDR - CAMB. PL02	Rev:	-



FRONT ELEVATION

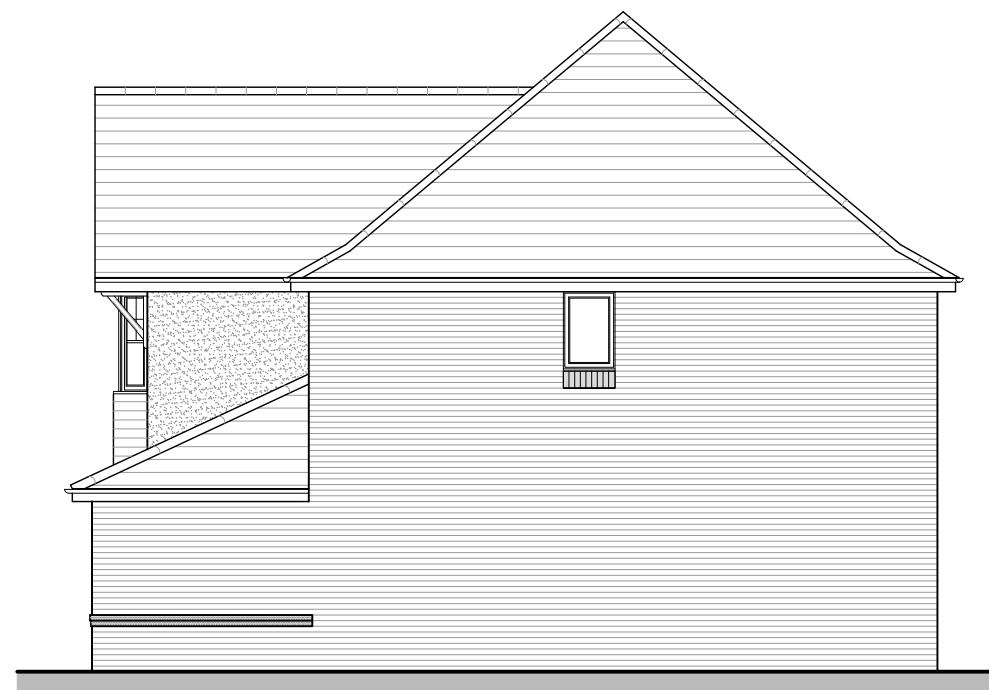

SIDE ELEVATION



REAR ELEVATION




SIDE ELEVATION

Rev:	Description:	Date:




Castle Green Homes,
Unit 20,
St. Asaph Business Park,
Ffordd Richard Davies, St Asaph,
Denbighshire. LL17 0LJ.
Tel. 01745 536677

Site:	Rossett Road, Rossett	
Title:	Cambridge Elevations (Render)	
Scale:	1:100 @ A3	Date: 18.01.21
Ref:	RRDR - CAMB. PL03	Rev: -

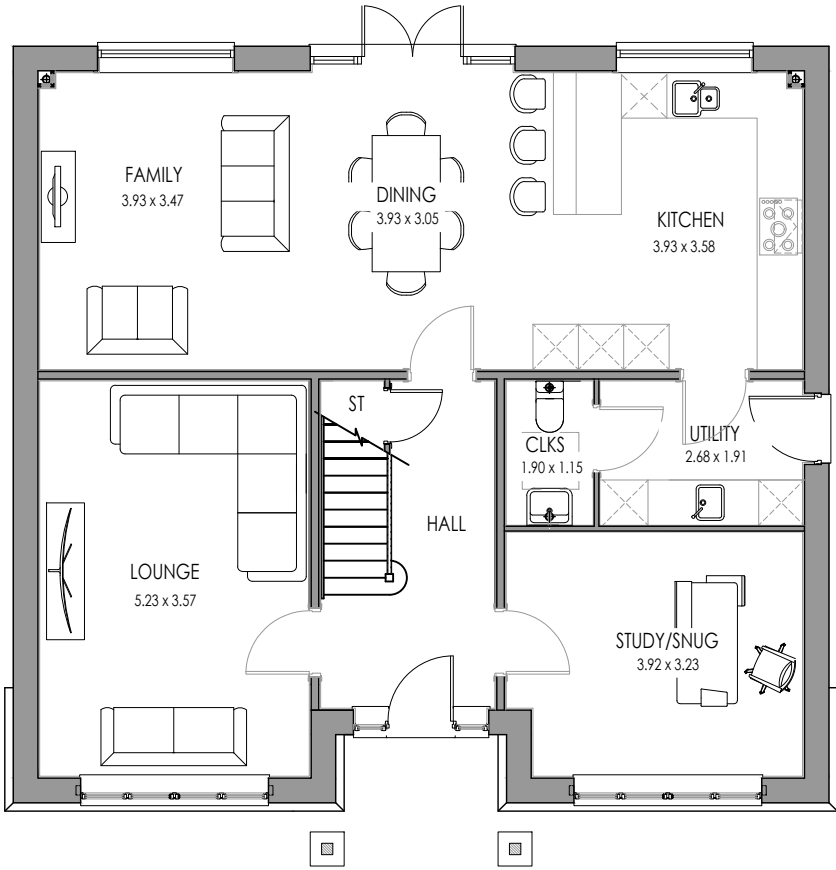

GROUND FLOOR

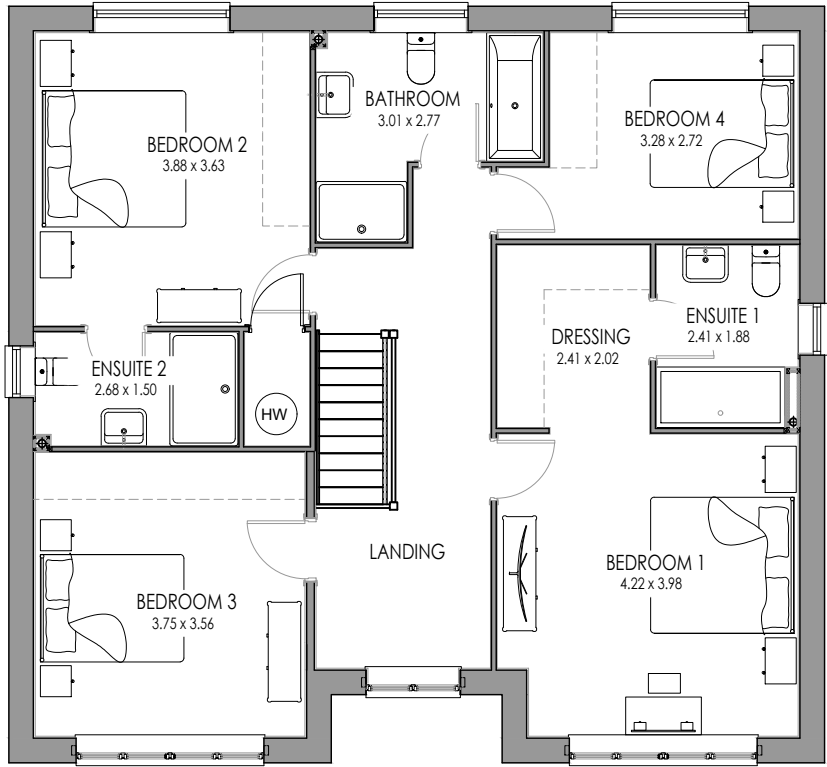

FIRST FLOOR

Rev:	Description:	Date:
Castle Green Castle Green Homes, Unit 20, St. Asaph Business Park, Ffordd Richard Davies, St Asaph, Denbighshire. LL17 0LJ. Tel. 01745 536677		
Site:	Rossett Road, Rossett	
Title:	Ashbourne Floor Plans	
Scale:	1:100 @ A3	Date: 18.01.21
Ref:	RRDR - ASH. PL01	Rev: -



FRONT ELEVATION



FRONT ELEVATION



REAR ELEVATION



SIDE ELEVATION

Rev:	Description:	Date:



Castle Green Homes,
Unit 20,
St. Asaph Business Park,
Ffordd Richard Davies, St Asaph,
Denbighshire. LL17 0LJ.
Tel. 01745 536677

Site:	Rossett Road, Rossett	
Title:	Ashbourne Elevations (1)	
Scale:	1:100 @ A3	Date: 18.01.21
Ref:	RRDR - ASH. PL02	Rev: -




FRONT ELEVATION



FRONT ELEVATION



REAR ELEVATION

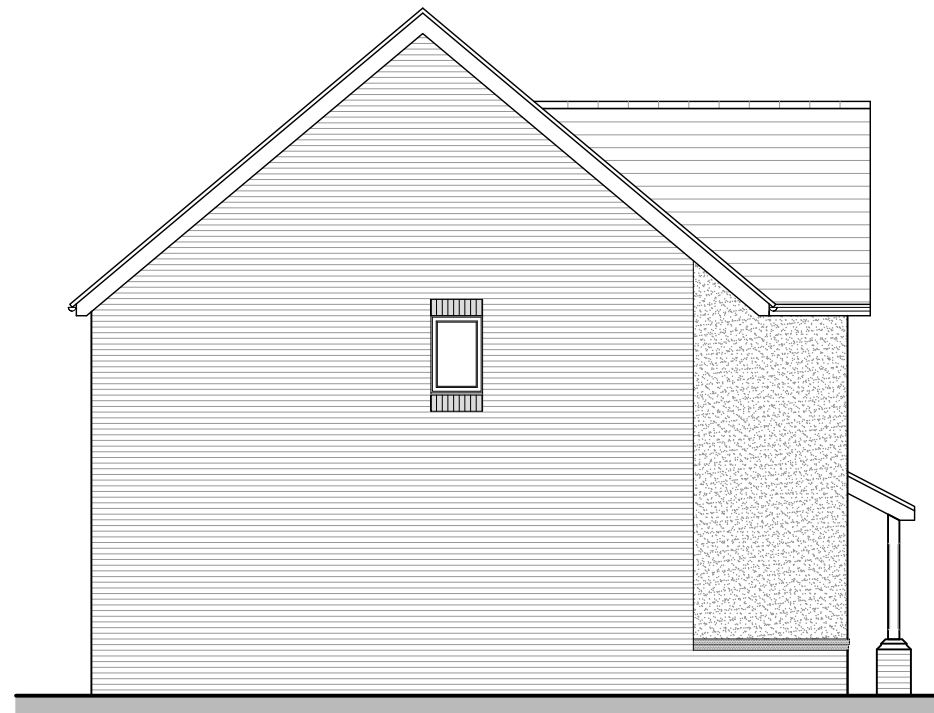

SIDE ELEVATION

Rev:	Description:	Date:



Castle Green Homes,
Unit 20,
St. Asaph Business Park,
Ffordd Richard Davies, St Asaph,
Denbighshire. LL17 0LJ.
Tel. 01745 536677

Site:	Rossett Road, Rossett	
Title:	Ashbourne Elevations (2)	
Scale:	1:100 @ A3	Date: 18.01.21
Ref:	RRDR - ASH. PL02	Rev: -